


| TREES  |              |                                         |          |           |                                           |         |
|--------|--------------|-----------------------------------------|----------|-----------|-------------------------------------------|---------|
| Number | Abbreviation | Species                                 | Girth    | Height    | Specification                             | Density |
| 2 No.  | Ag           | Alnus glutinosa                         | 14-16cm  | 425-600cm | Extra Heavy Standard :3x                  | Counted |
| 1 No.  | Al           | Amelanchier lamarc. 'Autumn Brilliance' | 8-10cm   | 250-300cm | Clear Stem 175-200 :Standard              | Counted |
| 2 No.  | Bpe          | Betula pendula                          | 16-18cm  | 425-600cm | Extra Heavy Standard :Clear Stem min. 200 | Counted |
| 2 No.  | Bpe          | Betula pendula                          | 14-16cmg |           |                                           | Counted |
| 3 No.  | Cb           | Carpinus betulus (pleached or boxed)    | 25-30cm  | 350-425cm | Clear Stem 175-200: Screen pleached       | Counted |

| SPECIMENS |              |                             |       |           |               |         |
|-----------|--------------|-----------------------------|-------|-----------|---------------|---------|
| Number    | Abbreviation | Species                     | Girth | Height    | Specification | Density |
| 3 No.     | Tb           | <i>Taxus baccata</i> (cone) |       | 150-175cm | Cone          | Counted |


| Number  | Species                            | Height    | Pot Size | Specification         | Density          |
|---------|------------------------------------|-----------|----------|-----------------------|------------------|
| 18 No.  | Ceanothus 'Blue Mound'             | 40-60cm   | C5       | Bushy :6 brks         | 4/m <sup>2</sup> |
| 68 No.  | Choisya 'Aztec Pearl'              | 40-60cm   | C5       | Bushy : 7 brks        | 3/m <sup>2</sup> |
| 303 No. | Cornus sanguinea                   | 60-80cm   |          | Branched: 1+2: 3 brks | 5/m <sup>2</sup> |
| 69 No.  | Cornus sanguinea 'Midwinter Fire'  | 60-80cm   | C10      | 5 brks :Branched      | 3/m <sup>2</sup> |
| 76 No.  | Cornus sanguinea 'Midwinter Fire'  | 40-60cm   | C3       | Branched :3 brks      | 5/m <sup>2</sup> |
| 76 No.  | Euonymus fortunei 'Emerald Gaiety' | 30-40cm   | C5       | bushy :6 brks         | 5/m <sup>2</sup> |
| 84 No.  | Hebe 'Emerald Green'               | 30-40cm   | C5       | bushy :7 brks         | 5/m <sup>2</sup> |
| 38 No.  | Hebe 'Mrs Winder'                  | 20-30cm   | C3       | Bushy :5 brks         | 4/m <sup>2</sup> |
| 6 No.   | Hebe 'Red Edge'                    | 30-40cm   | C5       | bushy :7 brks         | 4/m <sup>2</sup> |
| 10 No.  | Hebe rakienisii                    | 30-40cm   | C5       | bushy :7 brks         | 5/m <sup>2</sup> |
| 28 No.  | Hydrangea quercifolia 'Snow Flake' | 40-60cm   | C5       | 3 brks :Branched      | 4/m <sup>2</sup> |
| 147 No. | Lonicera nitida 'Maignun'          | 40-60cm   | C5       | Bushy :8 brks         | 4/m <sup>2</sup> |
| 15 No.  | Mahonia aquifolium 'Apollo'        | 40-60cm   | C5       | Branched              | 4/m <sup>2</sup> |
| 33 No.  | Osmanthus delavayi                 | 30-40cm   | C5       | Bushy :7 brks         | 4/m <sup>2</sup> |
| 41 No.  | Potentilla fruticosa               | 35 - 40   | C5       | Bushy                 | 5/m <sup>2</sup> |
| 55 No.  | Prunus laurocerasus 'Otto Luyken'  | 40-60cm   | C5       | Bushy :5 brks         | 5/m <sup>2</sup> |
| 115 No. | Rubus cockburnianus                | 60-80cm   | C10      | Branched :8 brks      | 3/m <sup>2</sup> |
| 76 No.  | Salix fragilis                     | 60-80cm   |          | Cutting :0/1          | 3/m <sup>2</sup> |
| 182 No. | Salix purpurea                     | 40-60cm   | BR       | Branched              | 5/m <sup>2</sup> |
| 222 No. | Salix viminalis                    | 100-125cm |          | Branched :3 brks      | 3/m <sup>2</sup> |
| 64 No.  | Skimmia confusa 'Kew Green'        | 40-60cm   | C5       | Bushy :5 brks         | 5/m <sup>2</sup> |
| 80 No.  | Viburnum davidii                   | 30-40cm   | C5       | Bushy :4 brks         | 5/m <sup>2</sup> |
| 266 No. | Viburnum opulus                    | 40-60cm   | BR       | Bushy :5 brks         | 5/m <sup>2</sup> |
| 12 No.  | Vinca minor 'Alba'                 | 20-30cm   | C3       |                       | 5/m <sup>2</sup> |

**Note:** All *Salix* species under shrubs section in schedule to be coppiced on an annual cycle to ensure a maximum mature height of 1.5m is maintained

| Number                | Species                     | Pot Size | Specification | Density |
|-----------------------|-----------------------------|----------|---------------|---------|
| 38 No.                | Carex oshimensis 'Evergold' | C3       | Full Pot      | 5/m²    |
| 177 No.               | Carex pendula               | C3       |               | 5/m²    |
| 41 No.                | Tellima grandiflora         | C3       | Full Pot      | 5/m²    |
| <b>Total :256 No.</b> |                             |          |               |         |

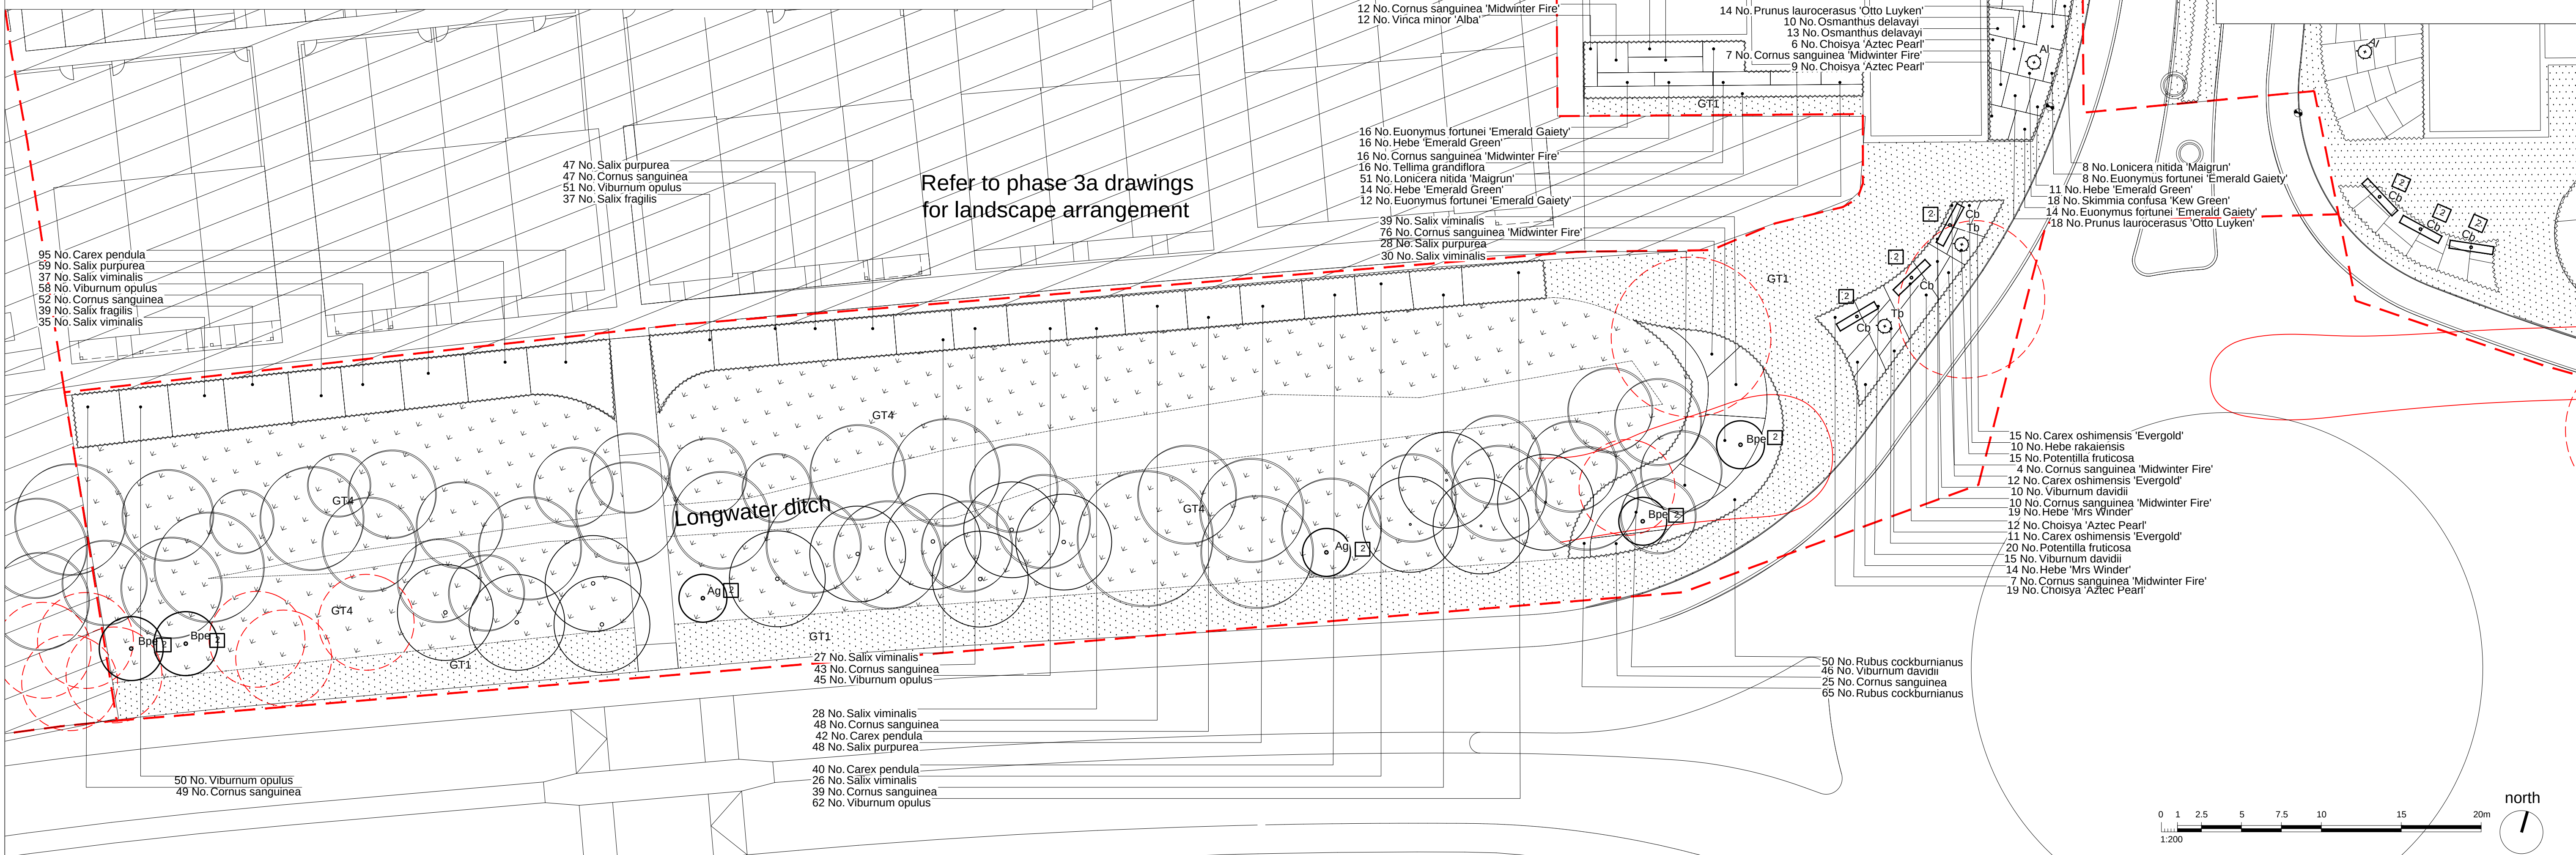

fabrik

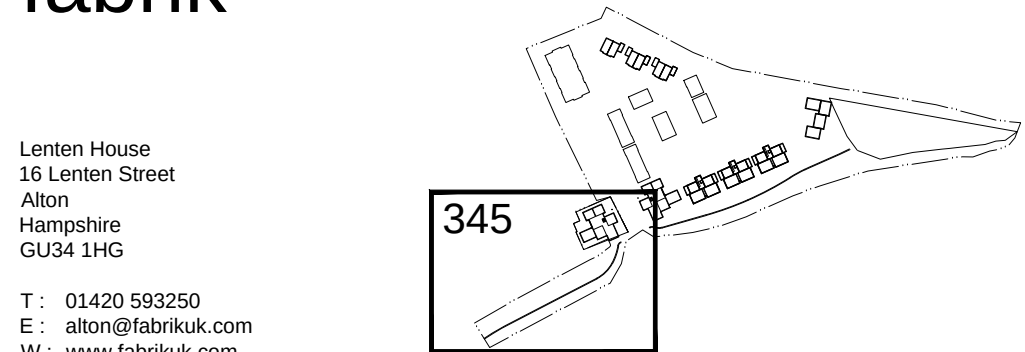

Lenten House  
16 Lenten Street  
Alton  
Hampshire  
GU34 1HG

T : 01420 593250  
E : [alton@fabrikuk.com](mailto:alton@fabrikuk.com)  
W : [www.fabrikuk.com](http://www.fabrikuk.com)

|     |          |                                                        |
|-----|----------|--------------------------------------------------------|
| A   | 09/05/17 | Species change to native species along longwater ditch |
| No. | Date     | Reason                                                 |

Name

**External References:**

- D:\2307 Green Park Village, Reading\Drawings\Architect - BM\Recvd- 16 11 15 Phase 3B\30934-6-PL-P3B-002 - Copy.dwg
- D:\2307 Green Park Village, Reading\Drawings\tfabrik\Working\AutoCAD\2307 working Longwater Avenue.dwg
- D:\2307 Green Park Village, Reading\Drawings\tfabrik\Working\AutoCAD\Phase 3A\Model\2307 Phase 3A working GA.dwg

Project  
Green Park Village, Reading  
for Berkeley Homes (Western)

Drawing

Phase 3B1 Detailed Soft Landscape General  
Arrangement Plan

| Scale      | Date    | Checked | Drawn |
|------------|---------|---------|-------|
| 1:200 @ A1 | Nov '16 | Jren    | jc    |

|             |          |
|-------------|----------|
| Drawing No. | Revision |
| D2307 L345  | A        |

|                                                                  |                                                        |
|------------------------------------------------------------------|--------------------------------------------------------|
| <input type="checkbox"/> Preliminary                             | <input type="checkbox"/> Issued for Design/Information |
| <input checked="" type="checkbox"/> Issued for Planning Approval | <input type="checkbox"/> Issued for Tender             |
| <input type="checkbox"/> Issued for Construction                 | <input type="checkbox"/> As Built                      |

Drawing sheet size - A1

Copyright Reserved ©