


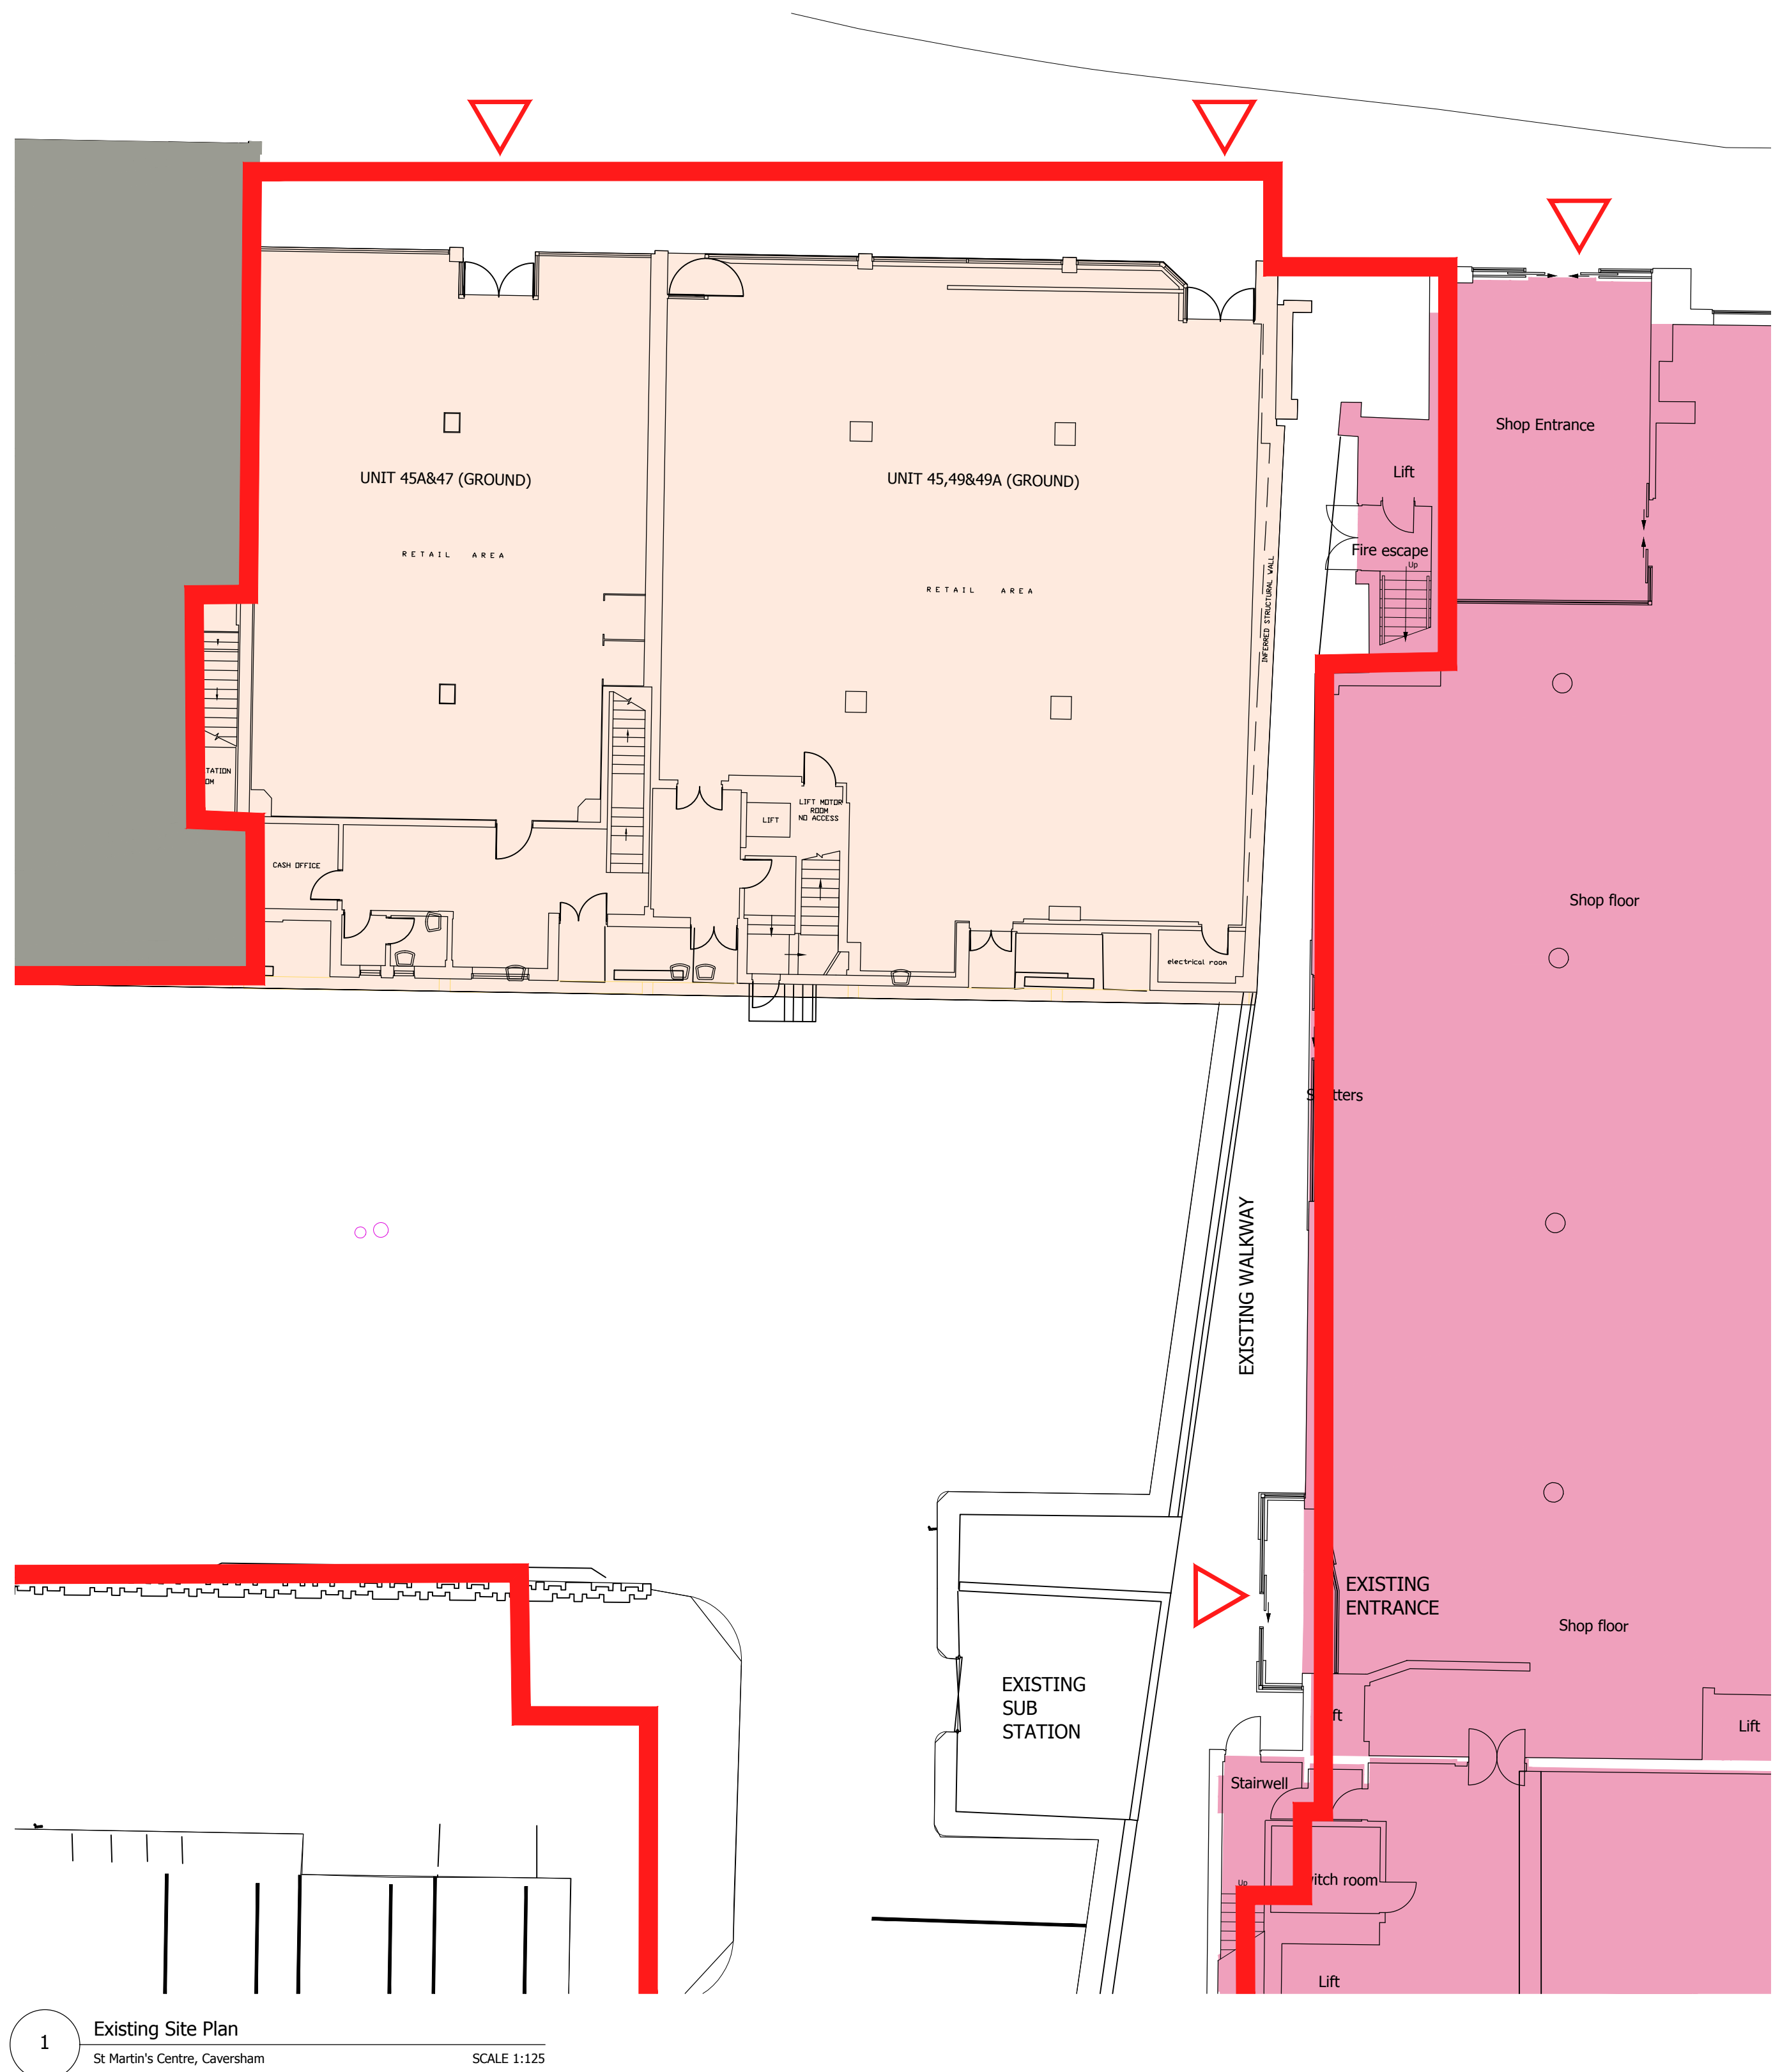


- EXISTING RETAIL


UNIT 45,49&49A (GROUND)
GIA - 293.22 Sq M 3155.05 Sq Ft

UNIT 45&47 (GROUND)
GIA - 195.72 Sq M 2105.95 Sq Ft

GROUND FLOOR EXISTING
COMMERCIAL AREA
GIA - 488.94 Sq M 5261 Sq Ft
- EXISTING WAITROSE (BLOCK E)
AREA: 1946 SQ M/ 20,947 SQ FT
- Proposed Boundary

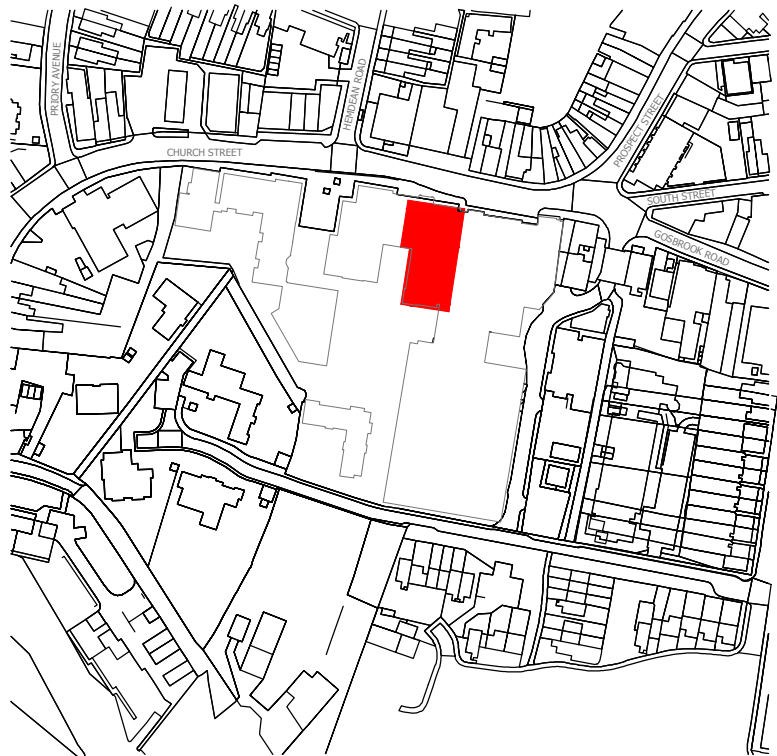

2 Key Plan
St Martin's Centre, Caversham

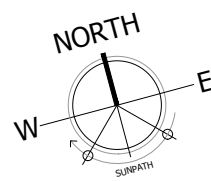

PLANNING

