



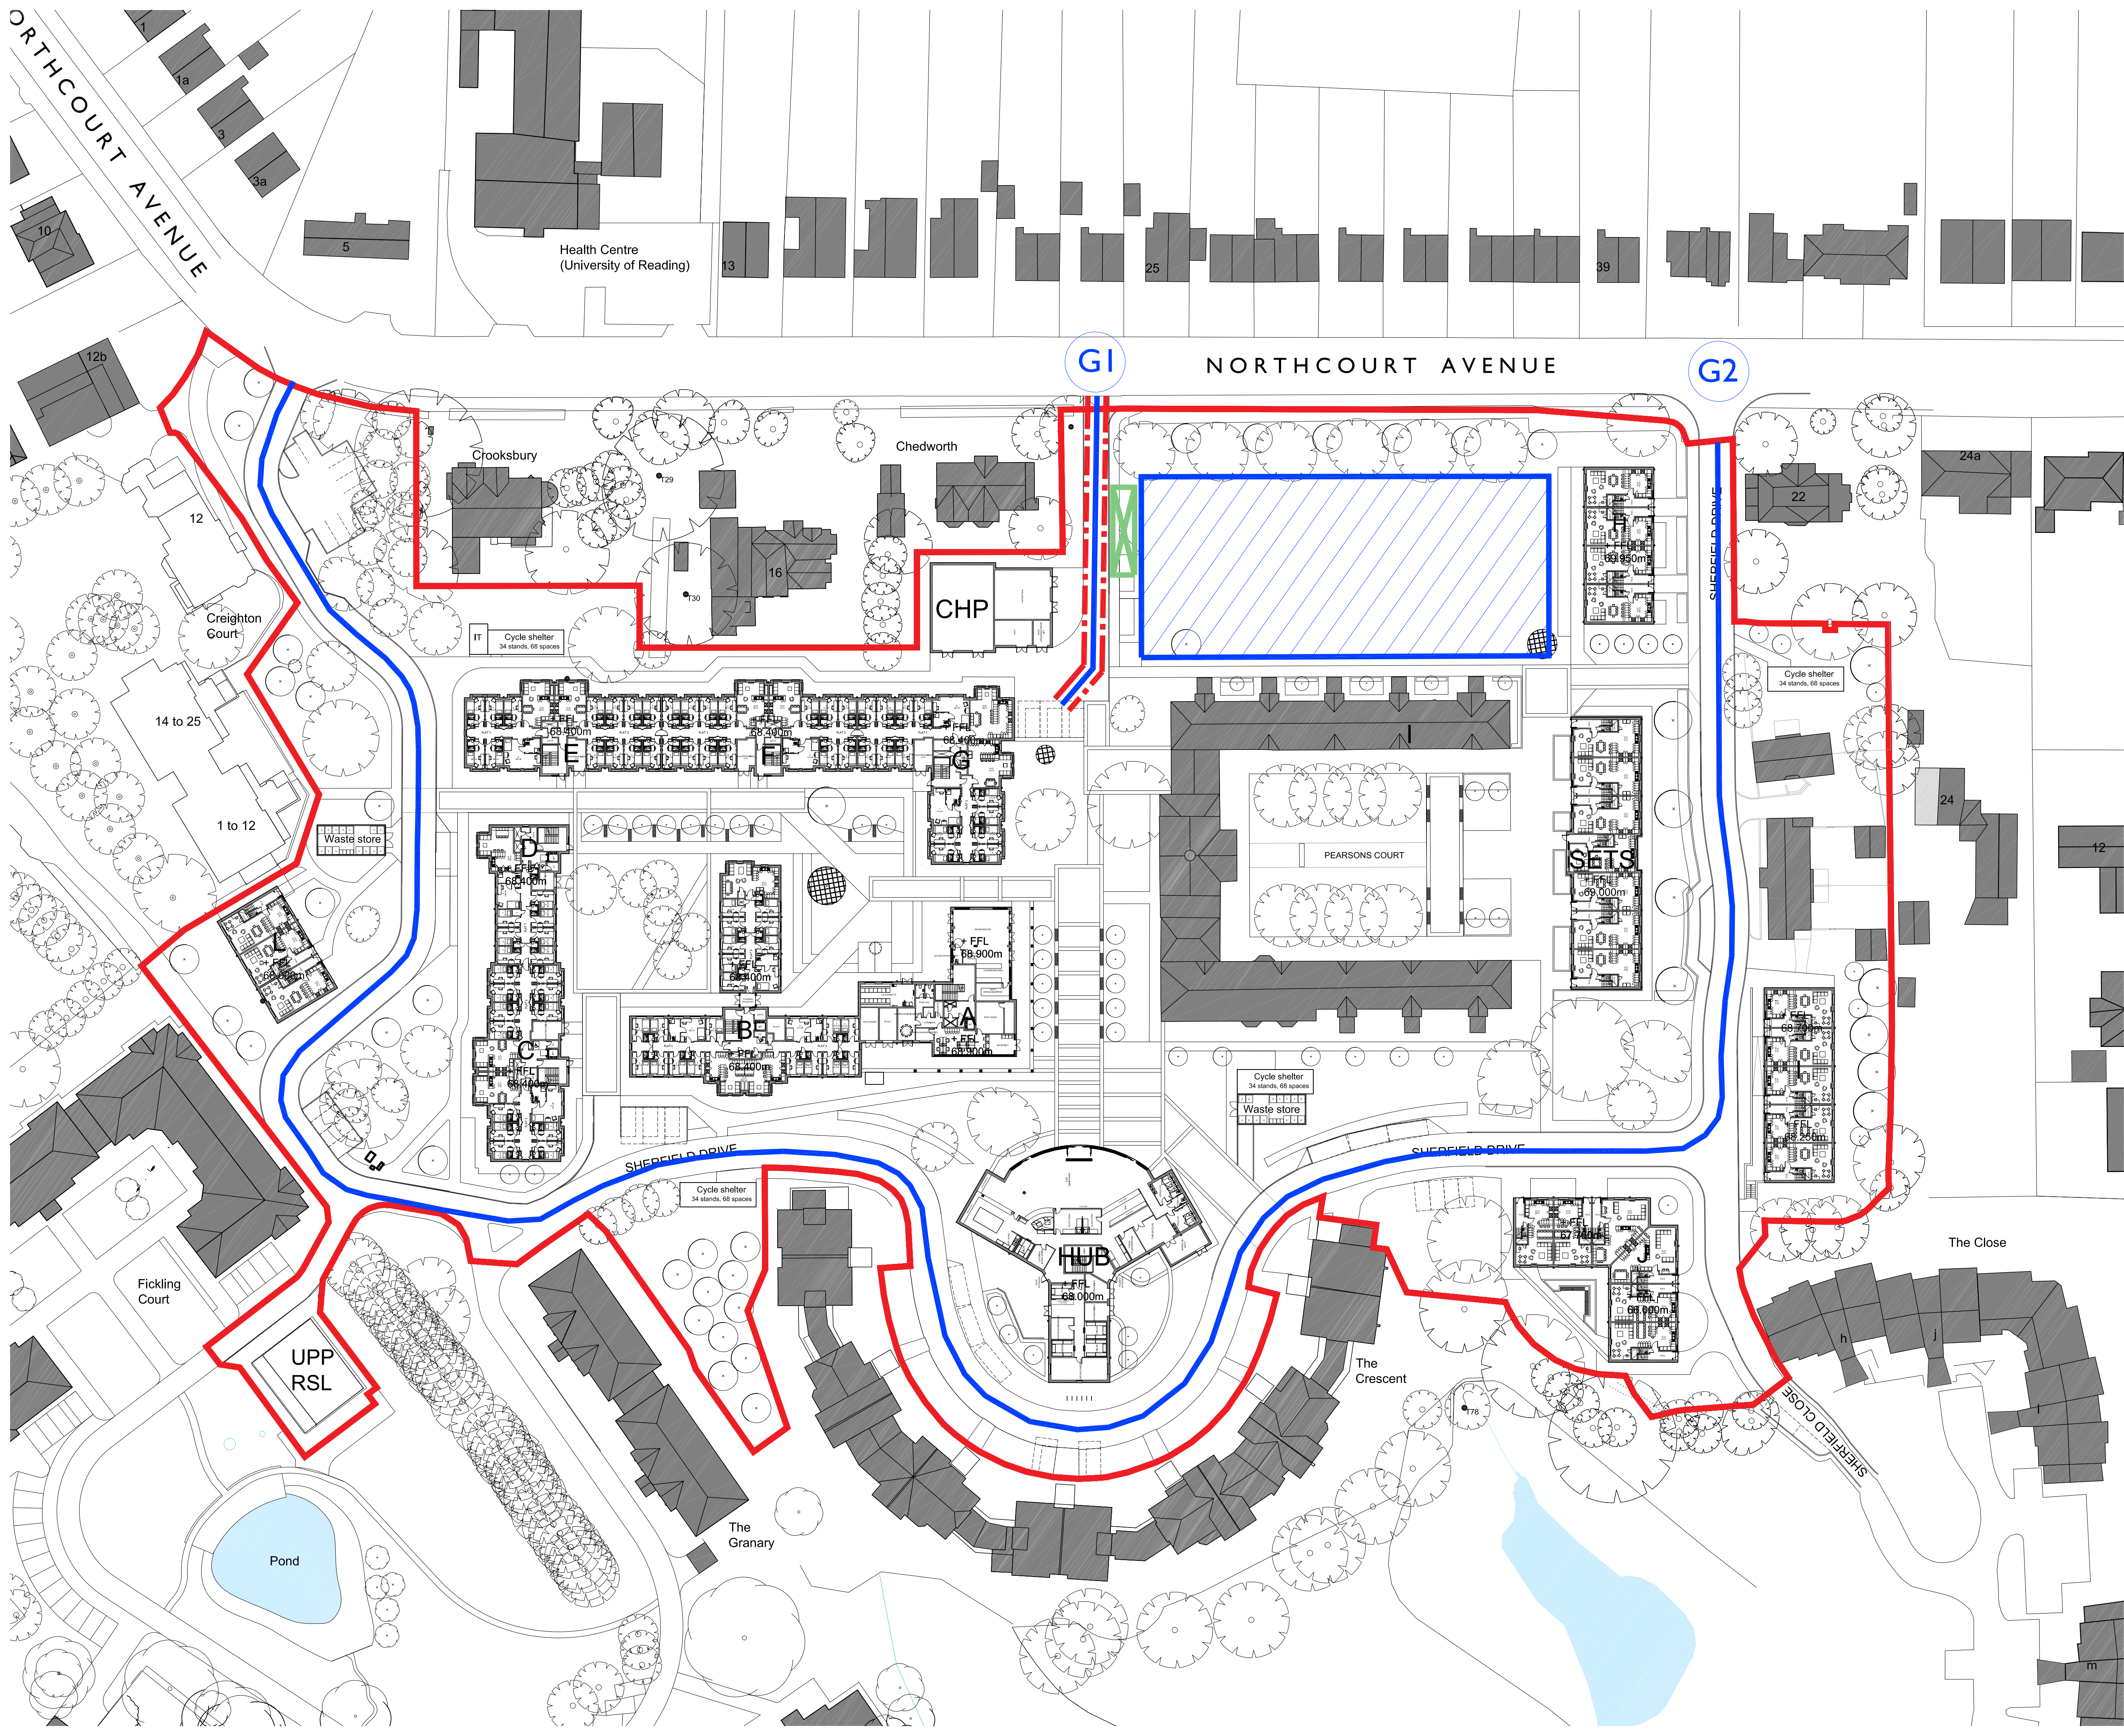

Notes

This drawing is the property of Willmore Iles Architects.

All work to be carried out in accordance with current Building Regulations.

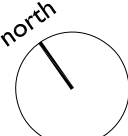

- KEY
- WHEEL WASH
 - TEMPORARY ACCESS ROAD
 - PRIVATE HIGHWAY
 - SITE SET UP AND STORAGE (INCLUDING CONTRACTOR PARKING)
 - MAIN ACCESS
 - GATES

Amendment	Drawn	Chkd	Date	Rev
-----------	-------	------	------	-----



267 Horwath Road - Horwath - Bristol - BS8 4SF - Tel: 0117 9450962 - Fax: 0117 9450963
www.willmoreiles.com

Drawing Status **PLANNING**

Client
UNIVERSITY PARTNERSHIPS PROGRAMME

Job Title
**ST PATRICKS HALL
UNIVERSITY OF READING**

Drawing Title
**PROPOSED PHASING PLAN
SITE ROADS AND ACCESS**

Scale	Size	Drawn	Checked	Date
1:500	A1	RT	A1	NOV 2017
Dwg No	Rev			
StP-VIA-00-GF-DR-A-000012				

APPENDIX 12: RBC FREIGHT GATEWAY PLAN

