




Disclaimer
THIS DRAWING MUST NOT BE SCALED UNLESS ISSUED FOR PLANNING PURPOSES.
ALL DIMENSIONS ARE TO BE VERIFIED PRIOR TO SETTING OUT, COMMENCING
WORK, OR PRODUCTION OF FABRICATION DRAWINGS.
REPORT ANY DISCREPANCIES TO THE SUPERVISING OFFICER IMMEDIATELY.
DRAWINGS MARKED AS "DRAFT" ARE FOR APPROVAL ONLY AND NOT ISSUED FOR
CONSTRUCTION PURPOSES. COPYRIGHT ©

Rev	Description	By	Date

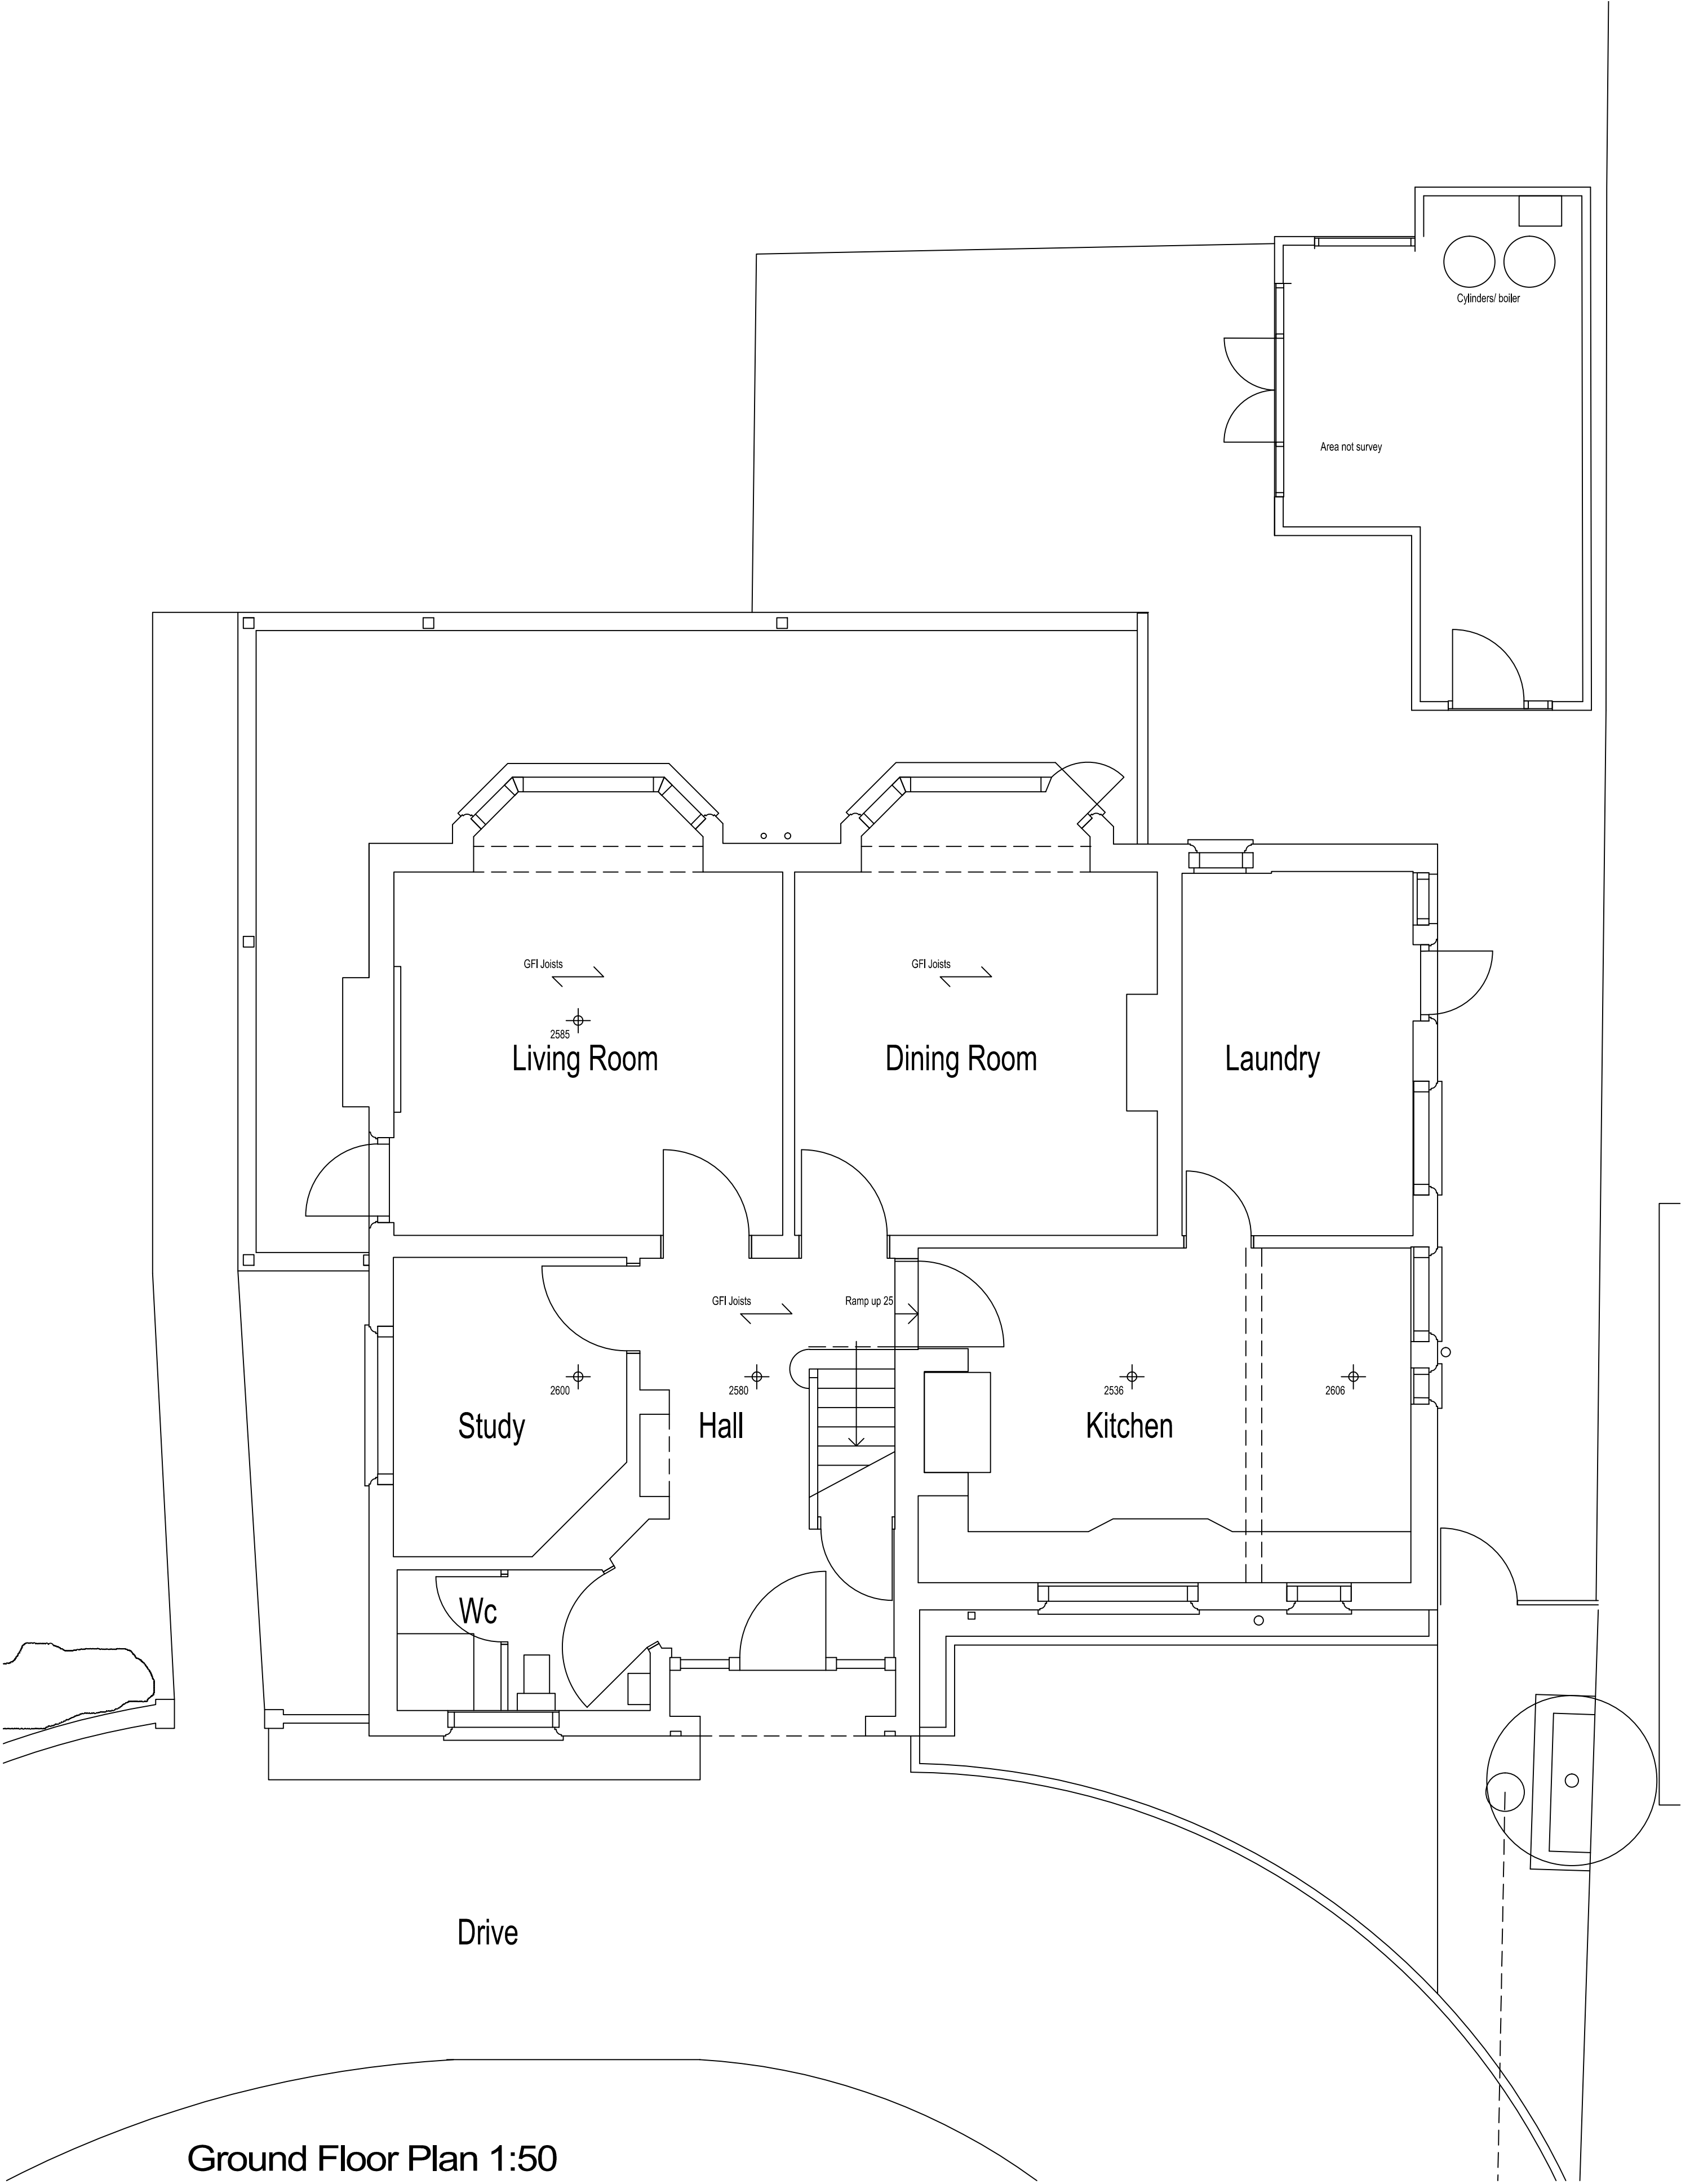


Ground Floor Plan 1:50

1:50 scale Bar
This Drawing has been produced for printing onto A1 size paper.
If printing on A3 please use the scale below for reference.

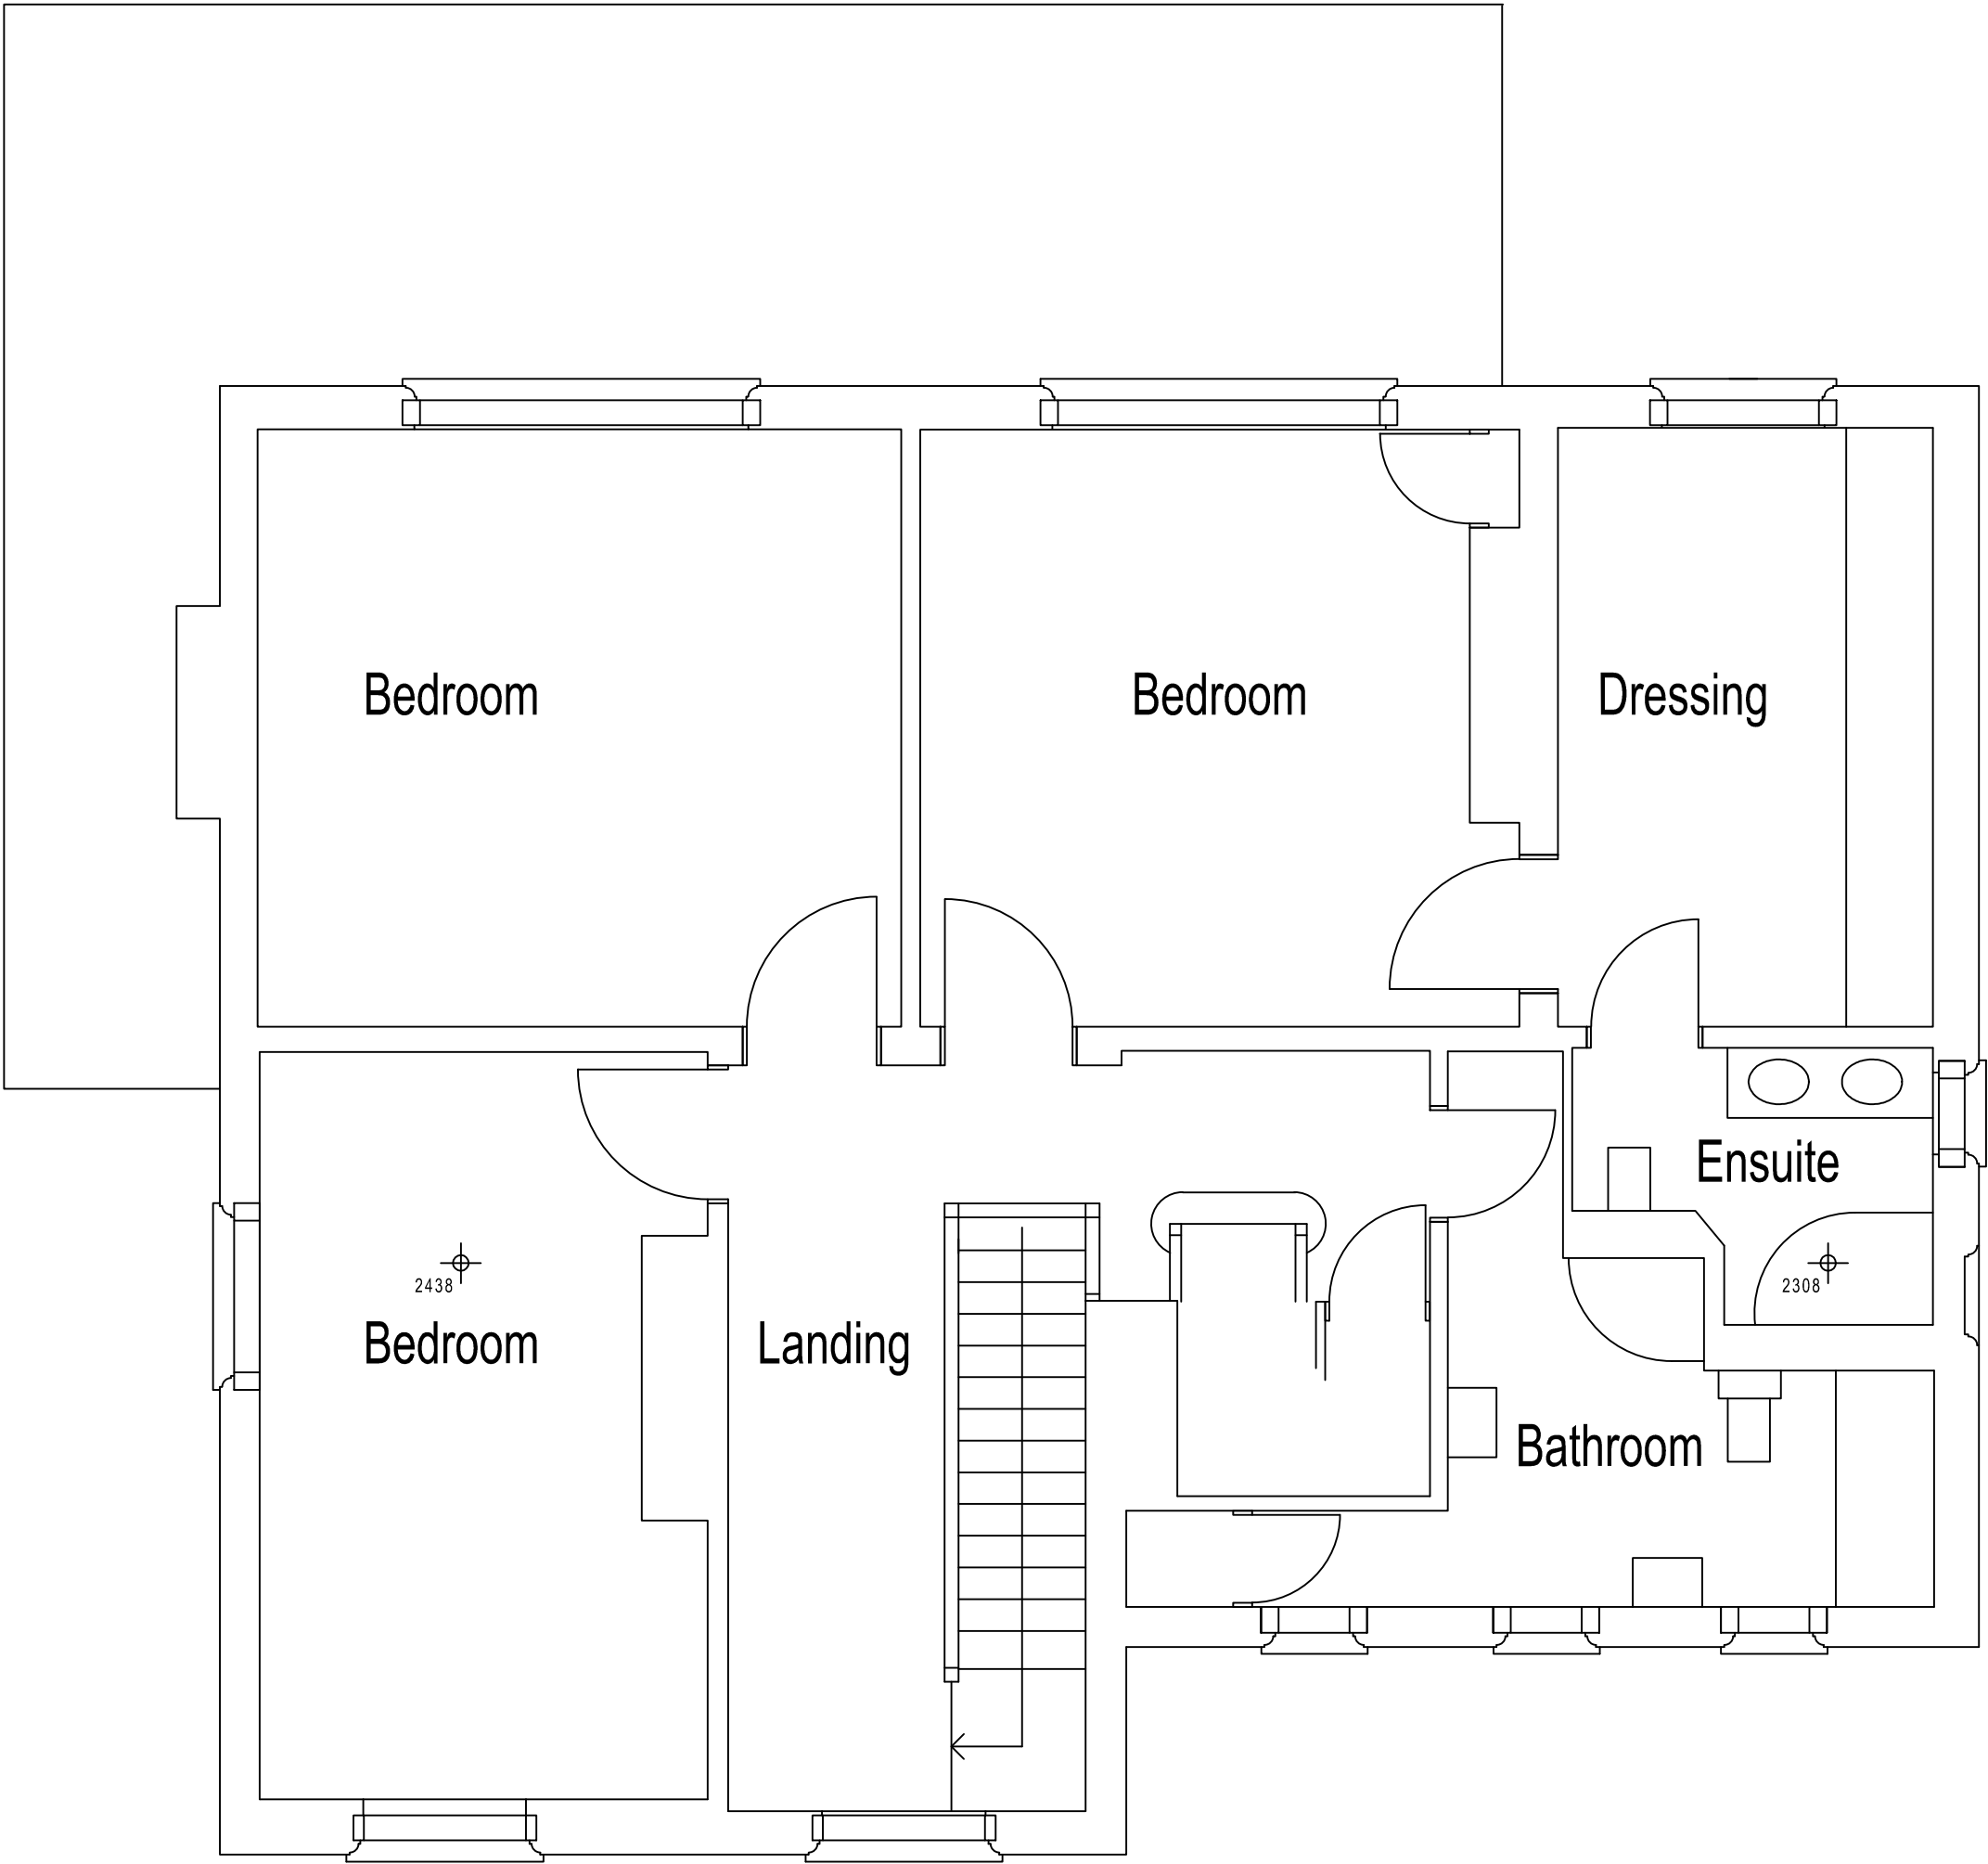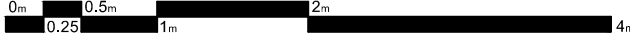

First Floor Plan 1:50

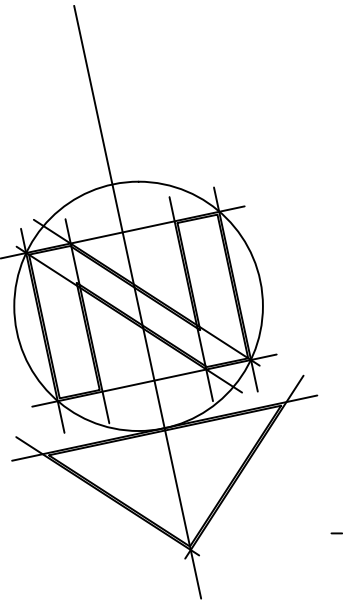

Day • Tanner Partnership ARCHITECTURE AND PLANNING

CLIENT **Mr & Mrs J Goodwin**
JOB **19 Grosvenor Road,
Caversham, RG4 5EJ**
DRG **As Existing Floor Plans**

SCALE **1:50** DRAWN DATE **Jan 16** | **3349/101** |

www.daytanner.co.uk
Wokingham
51 Peach Street
Wokingham
Berkshire
RG40 1XP
0118 969 0808
info@daytanner.co.uk