


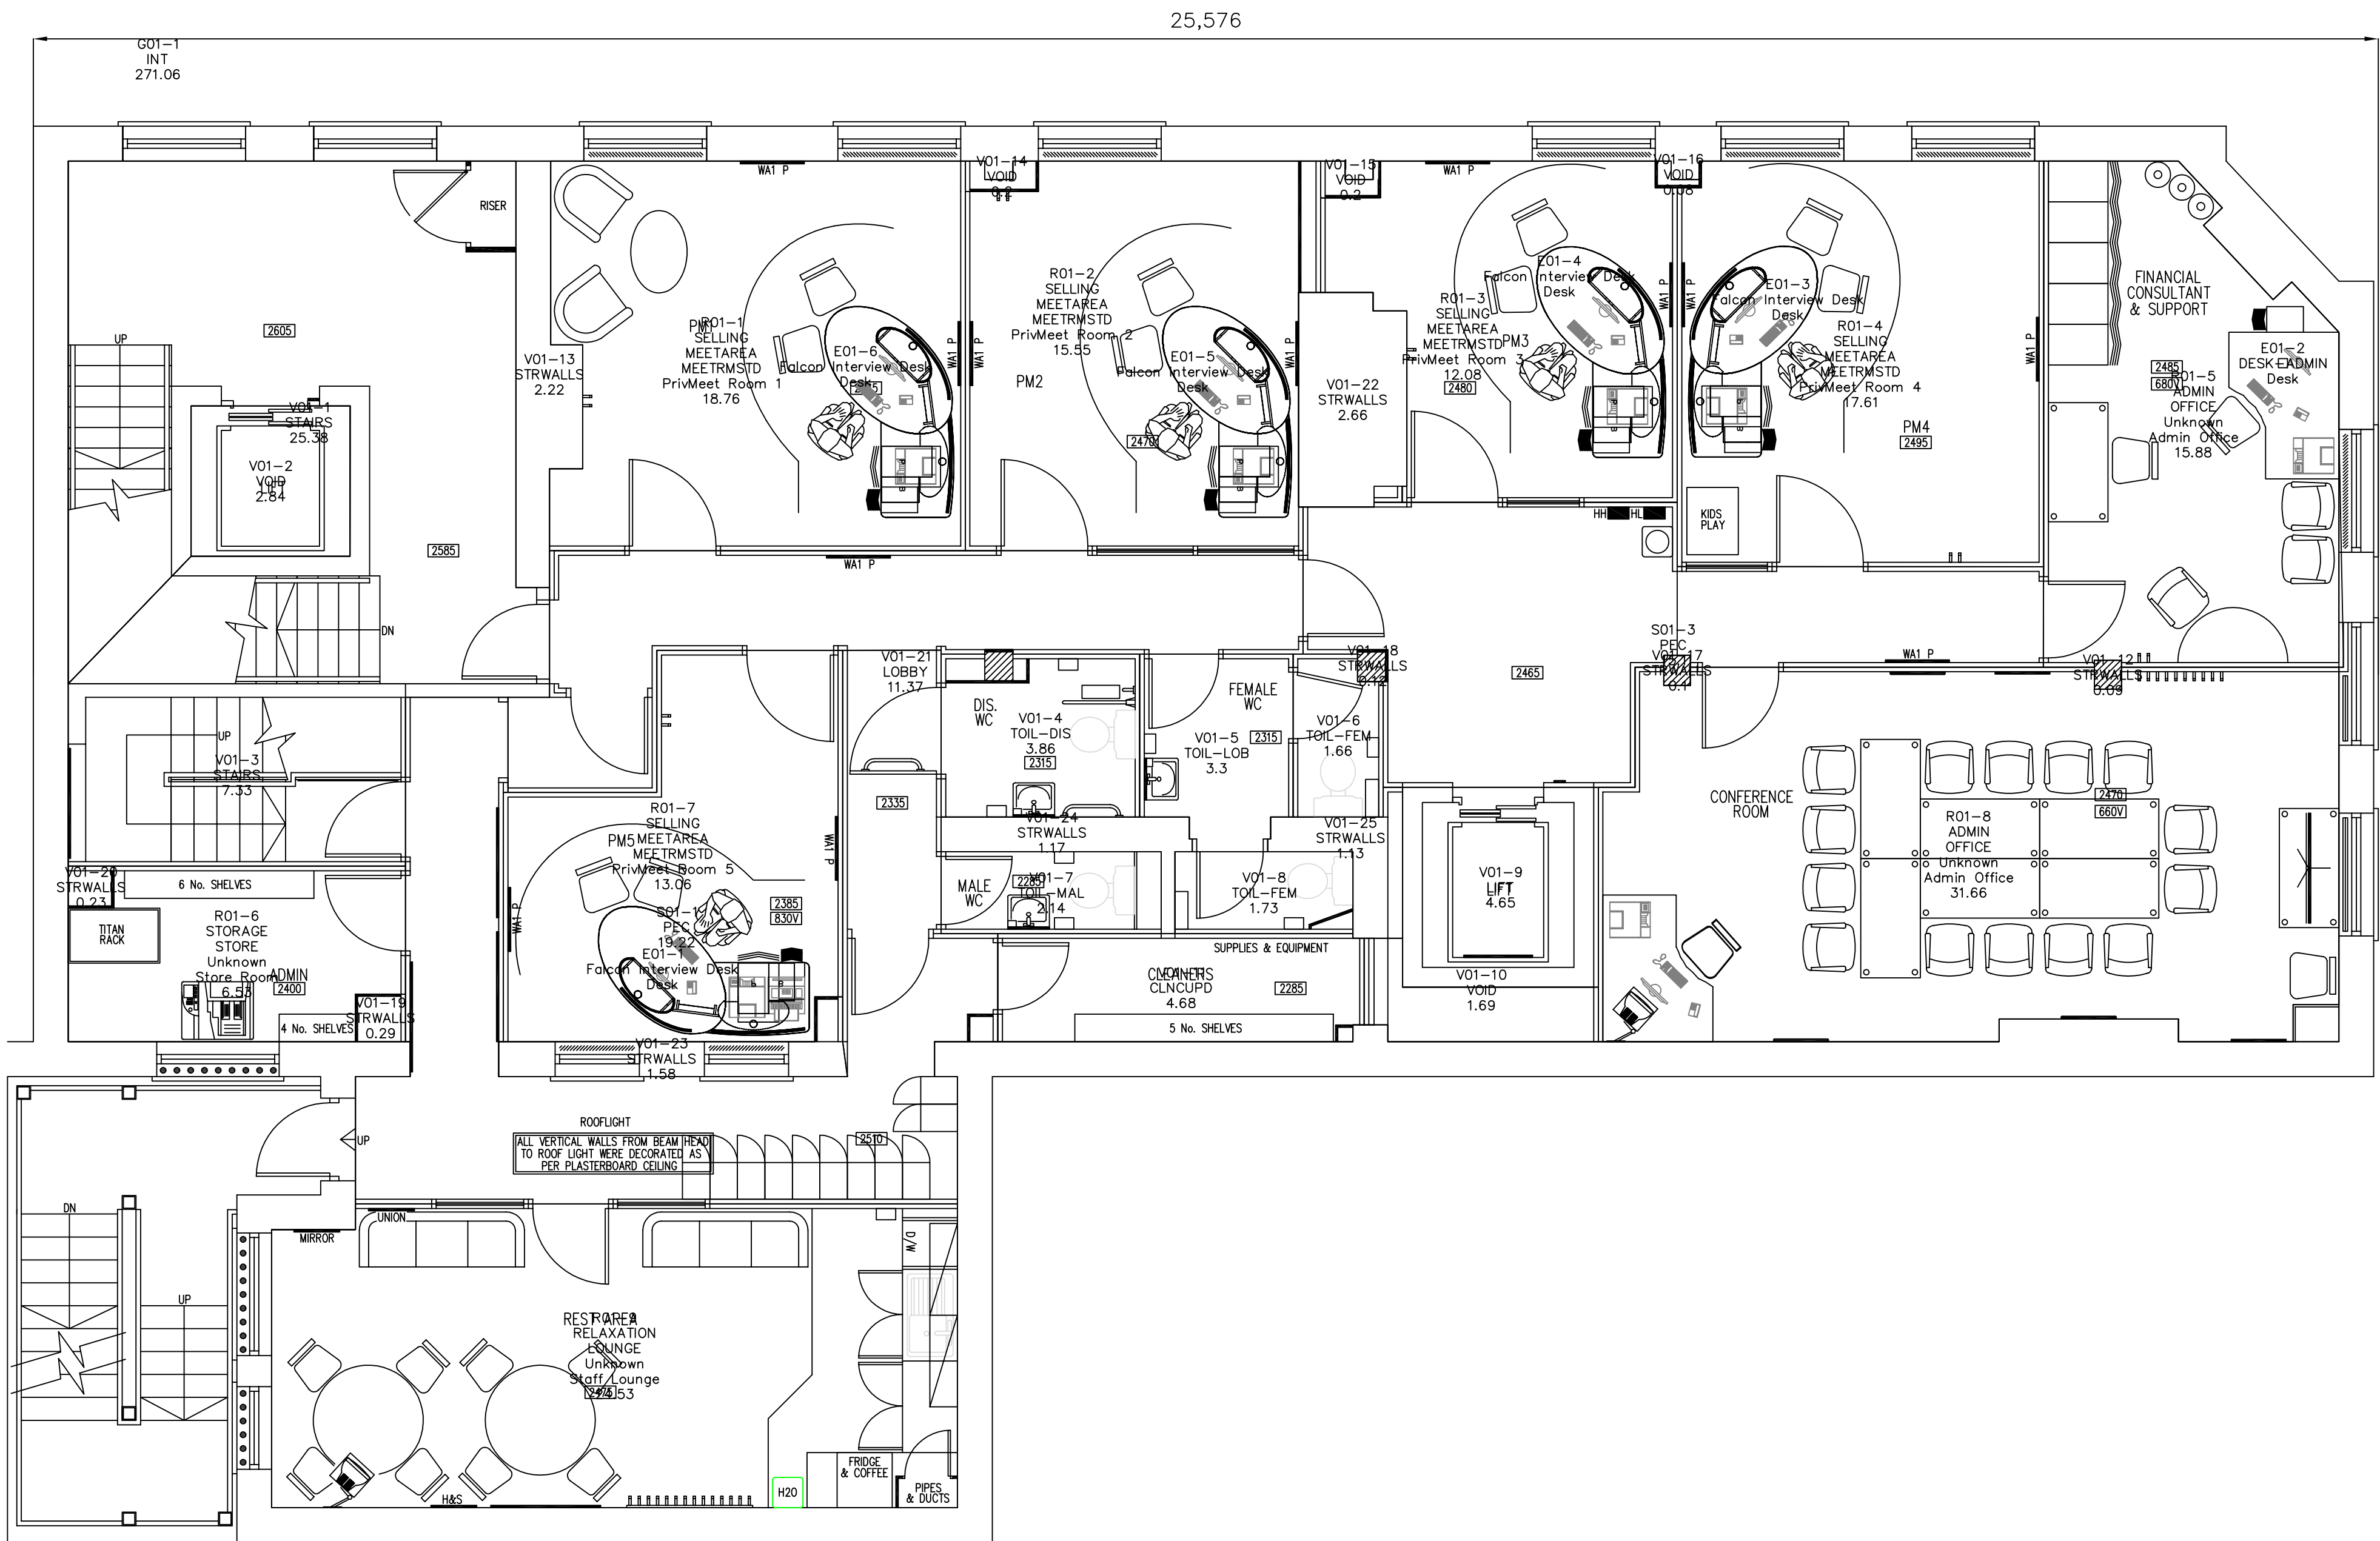

NOTES:
No dimensions are to be scaled from this drawing.
All dimensions are to be checked on site, where
discrepancy occurs between specification and
drawings the supervising officer must be notified.

REV: DATE: DESCRIPTION: CHECK:

BDS
Architecture &
Interior Design

Third Floor, Fitz Eylwin House
25 Holborn Viaduct, London EC1A 2BP
T: +44 (0)20 7353 9841
W: www.bds-architecture.com

CLIENT:
Thackeray Estates

PROPERTY:
**1 Station Rd. /
22 Friar St.
Reading RG1 1LG**

DRAWING TITLE:
**First GA (Existing) -
Inherited Plan**

SCALE @ A1: **1:50** DATE: ***** DRAWN: *****
CHECKED: *****

DRAWING NUMBER: **RE02-01.1** REV: **C**