
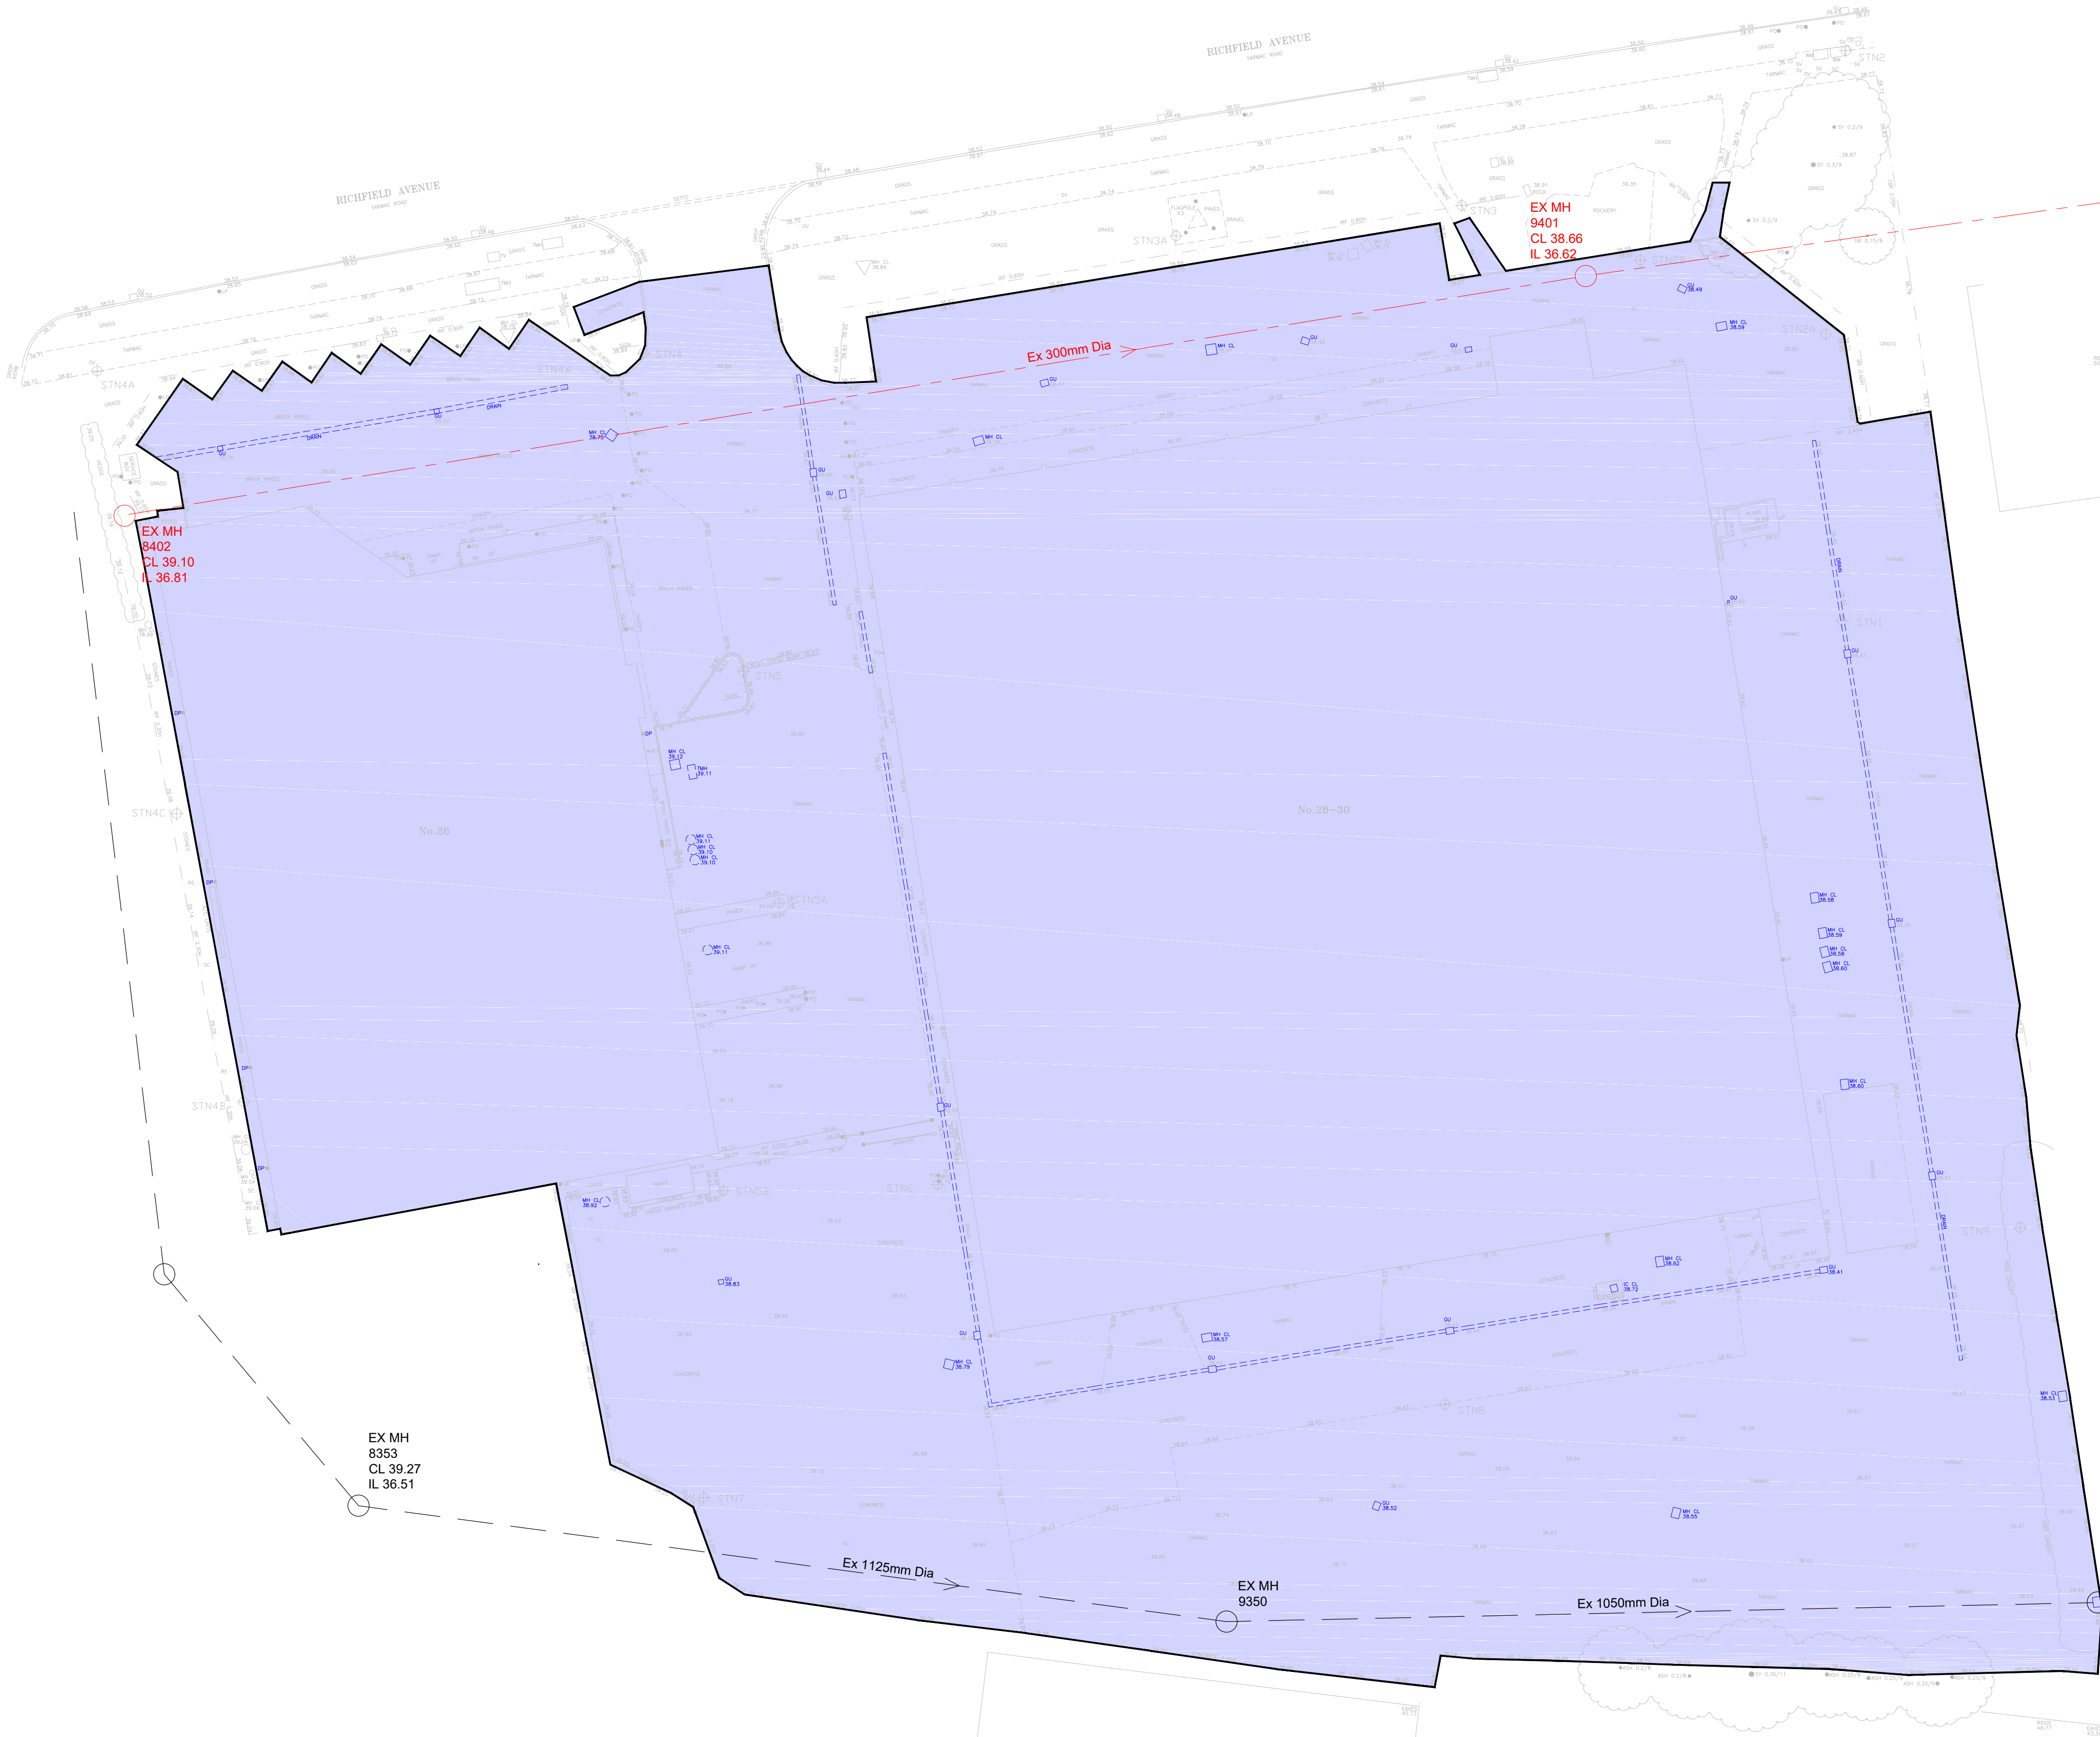


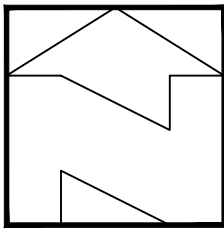

NOTES

1. Do not scale this drawing. All dimensions must be checked/ verified on site. If in doubt ask.
2. This drawing is to be read in conjunction with all relevant Architects, Engineers and Specialists drawings and specifications.
3. All dimensions in millimetres unless noted otherwise. All levels in metres unless noted otherwise.
4. Any discrepancies noted on site are to be reported to the Engineer immediately.

DRAINAGE KEY

- REPRESENTS EXISTING PUBLIC FOUL SEWER
- REPRESENTS EXISTING PUBLIC SURFACE SEWER
- REPRESENTS EXISTING ONSITE PRIVATE DRAINAGE
- EXISTING DRAINED IMPERMEABLE AREA (MEASURED AREA 11,450sqm)

P1	04.01.18	PRELIMINARY ISSUE	PJS	DAC	
Rev	Date	Description	Drawn	Auth'd	

AMENDMENTS

OSE:
CONSULTING

Quantum House
3-5 College Street
Nottingham
NG1 5AQ
Tel: 0115 943 7969
Email: info@ose-consulting.co.uk
www.ose-consulting.co.uk



Project Title

**MERCEDES BENZ
RICHFIELD AVENUE,
READING**

Drawing Title

**EXISTING SITE
DRAINAGE**

Scale	Date	Drawn	Authorised
1:250	04.01.18	PJS	DAC

Drawing Status

PRELIMINARY

Drawing No:	Revision
1871-105	P1