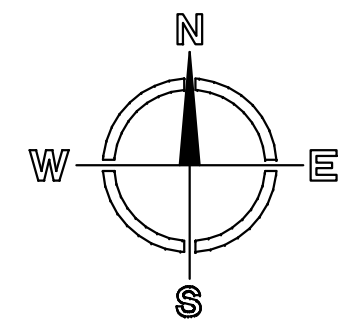
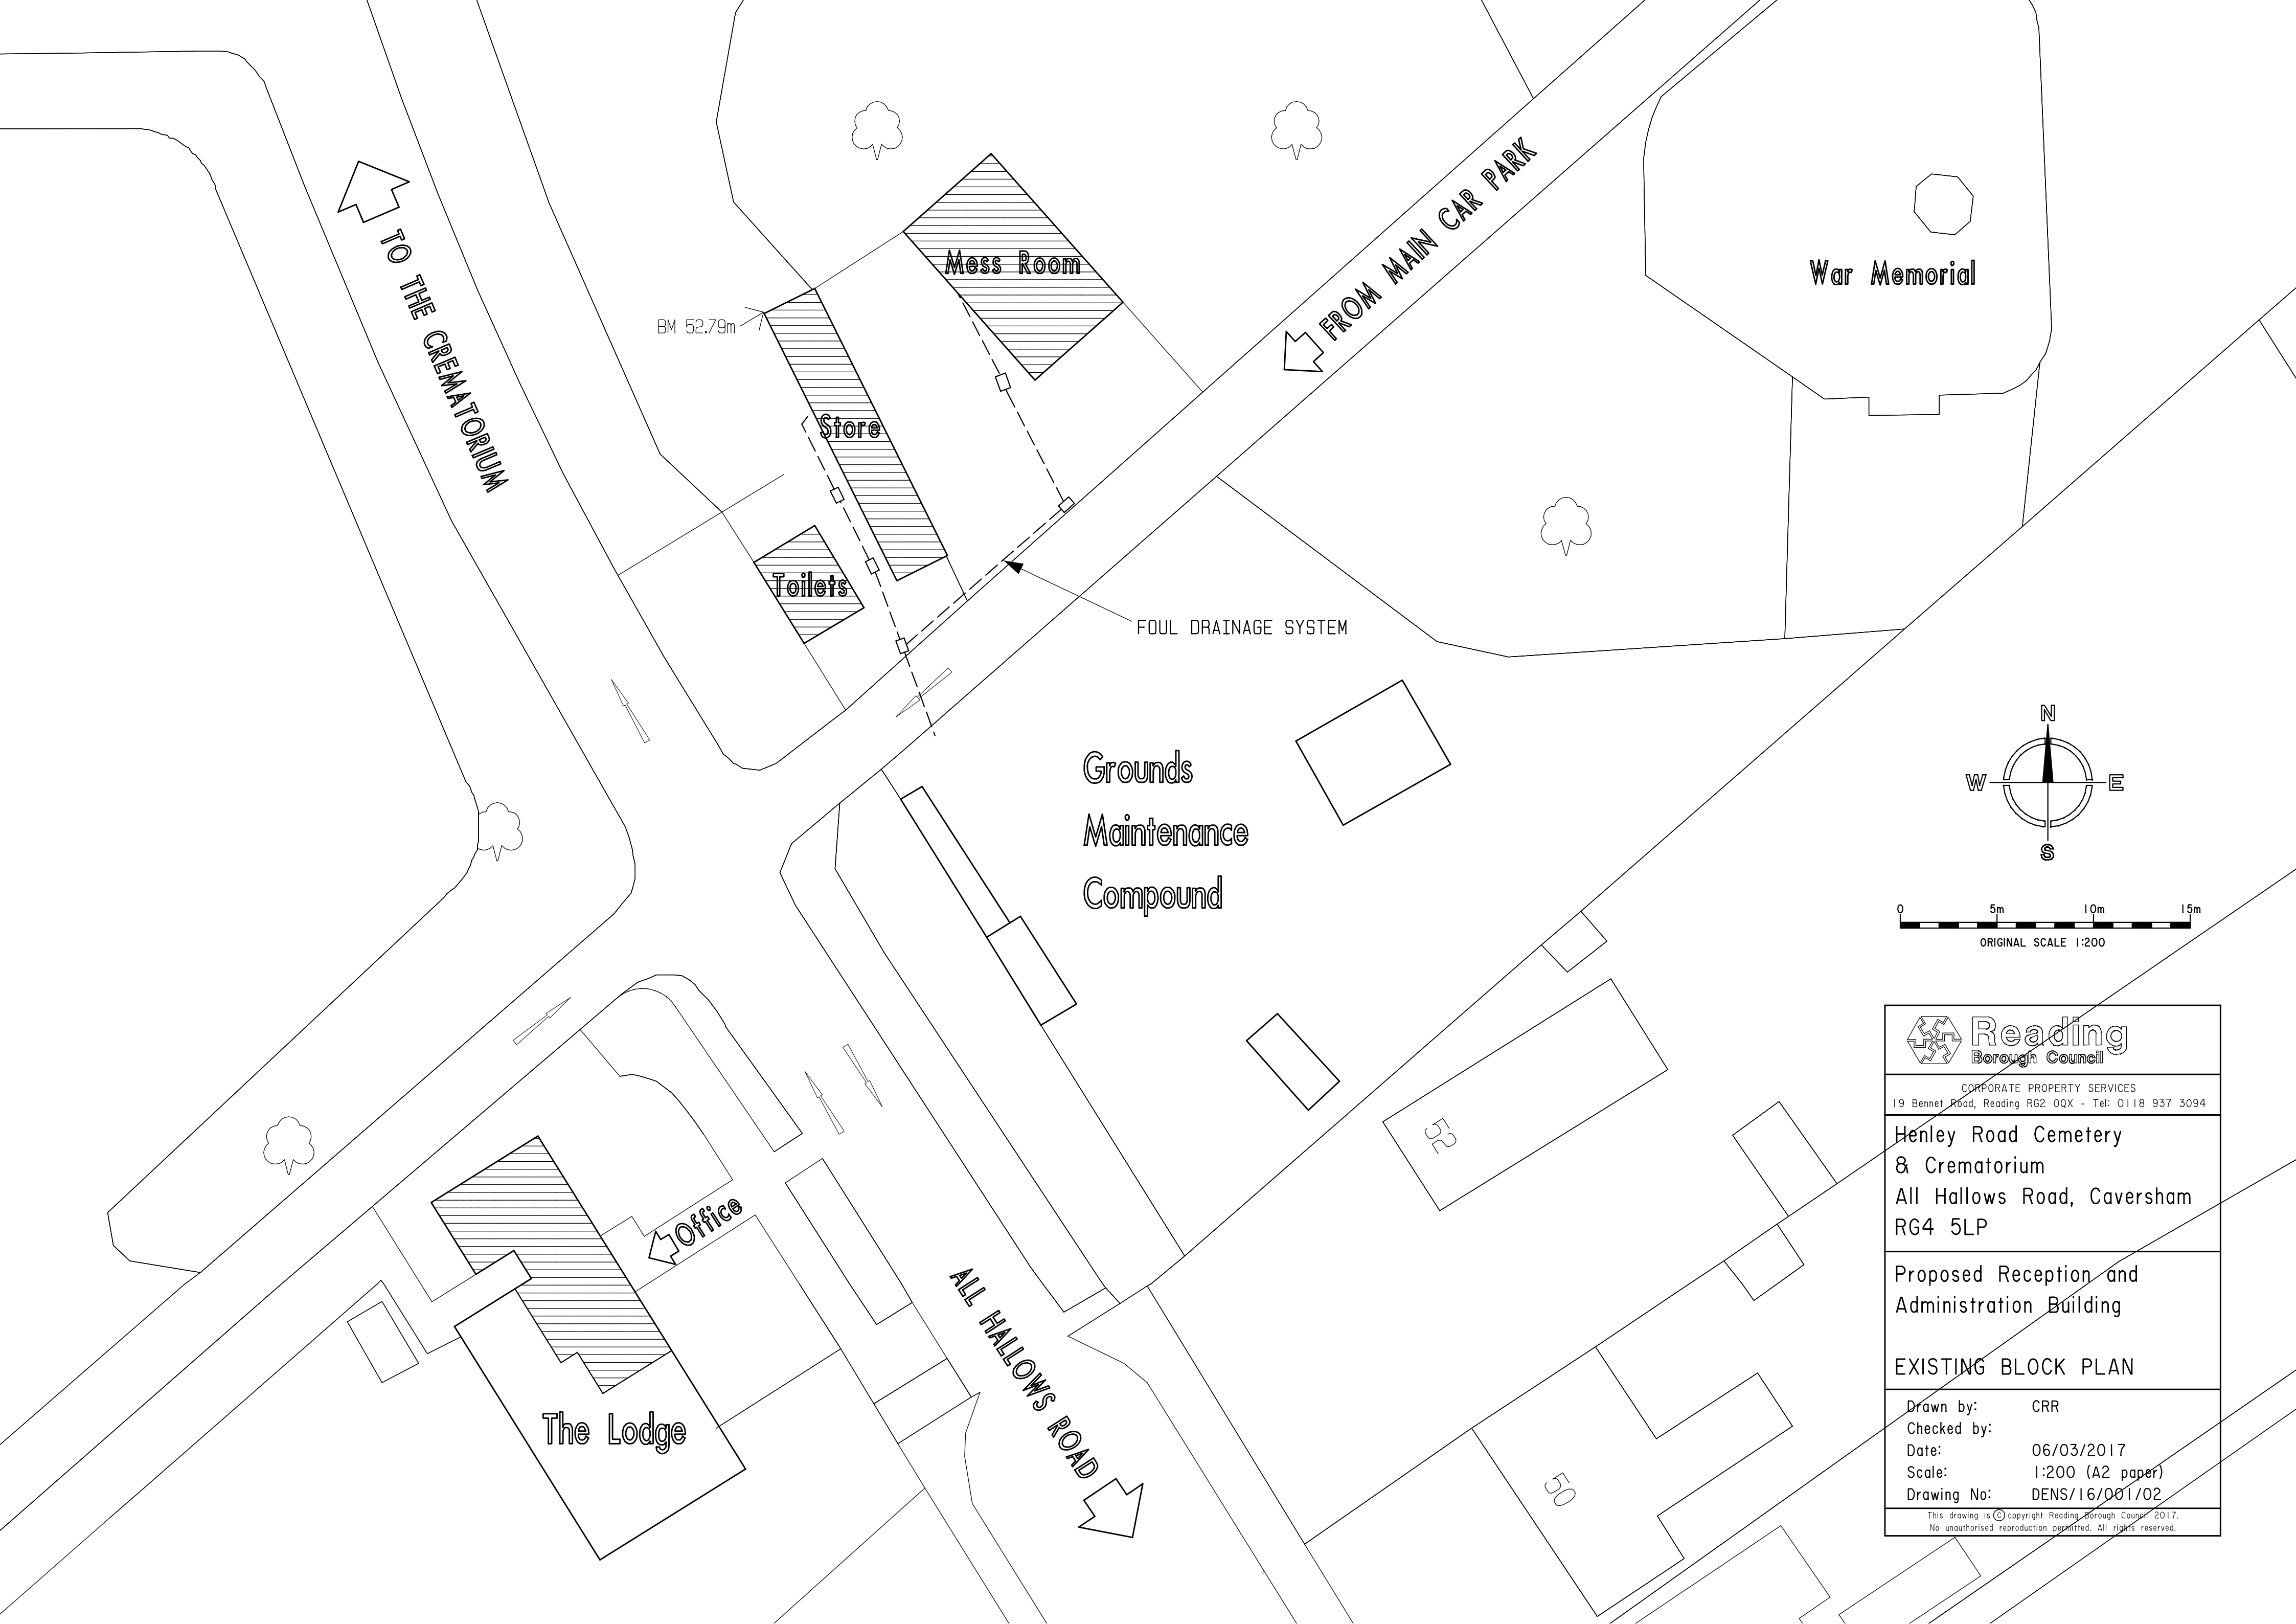


 Reading Borough Council	
CORPORATE PROPERTY SERVICES 19 Bennet Road, Reading RG2 0QX - Tel: 0118 937 3094	
Henley Road Cemetery & Crematorium All Hallows Road, Caversham RG4 5LP	
Proposed Reception and Administration Building	
EXISTING BLOCK PLAN	
Drawn by:	CRR
Checked by:	
Date:	06/03/2017
Scale:	1:200 (A2 paper)
Drawing No:	DENS/16/001/02
This drawing is © copyright Reading Borough Council 2017. No unauthorised reproduction permitted. All rights reserved.	