



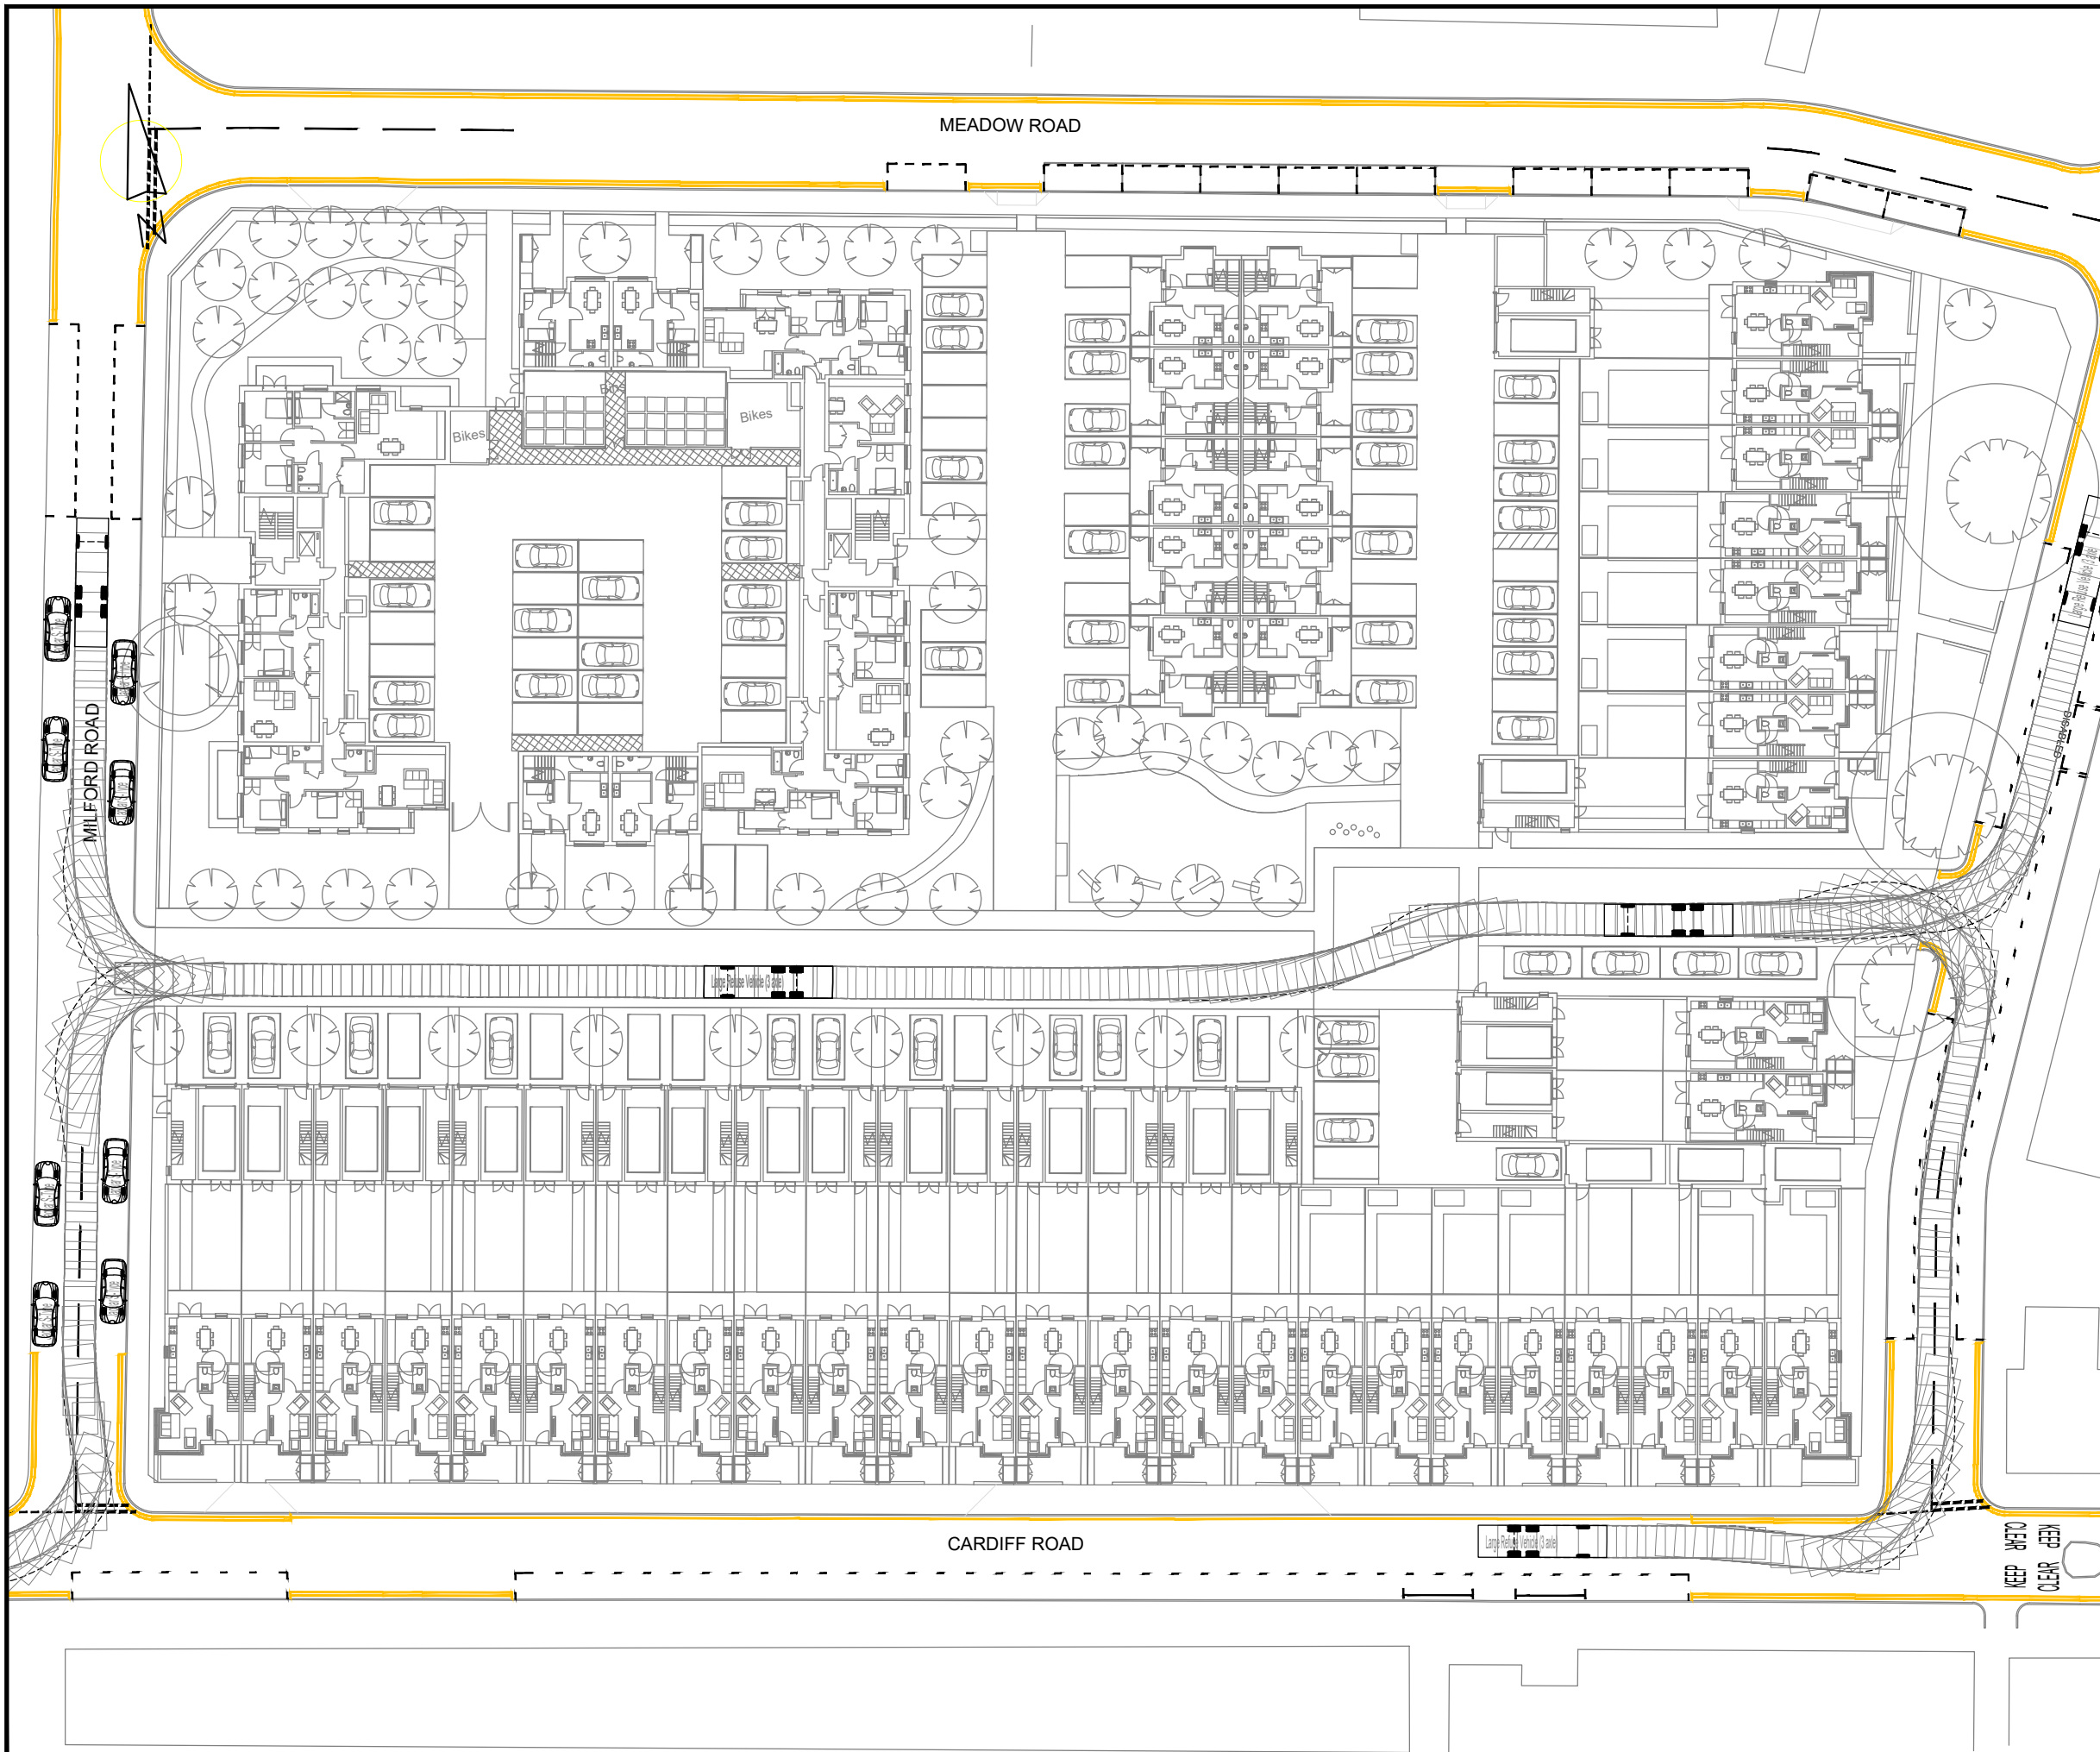

Rev	Details	Drawn	Checked	Date

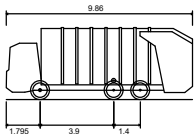

Large Refuse Vehicle (3 axle)	
Overall Length	9.860m
Overall Width	2.450m
Overall Body Height	3.814m
Min Body Ground Clearance	0.366m
Track Width	2.450m
Lock to Lock Time	4.00s
Kerb to Kerb Turning Radius	9.500m

Notes:
1. This is not a construction drawing and is intended for illustrative purposes only.

Client
Thames Properties Ltd

Project
Cardiff Road, Reading

Drawing Title
Swept Path Analysis Using a Large Refuse Vehicle East to West

Scale
1:500 at A3


Drawn	MW	26.09.17
Checked	JP	26.09.17




111 - 113 Great Portland Street
London
W1W 6QQ
Tel. No. 0207 1000 753

Drawing Number
2015-2594-AT-111(1)

Rev
.

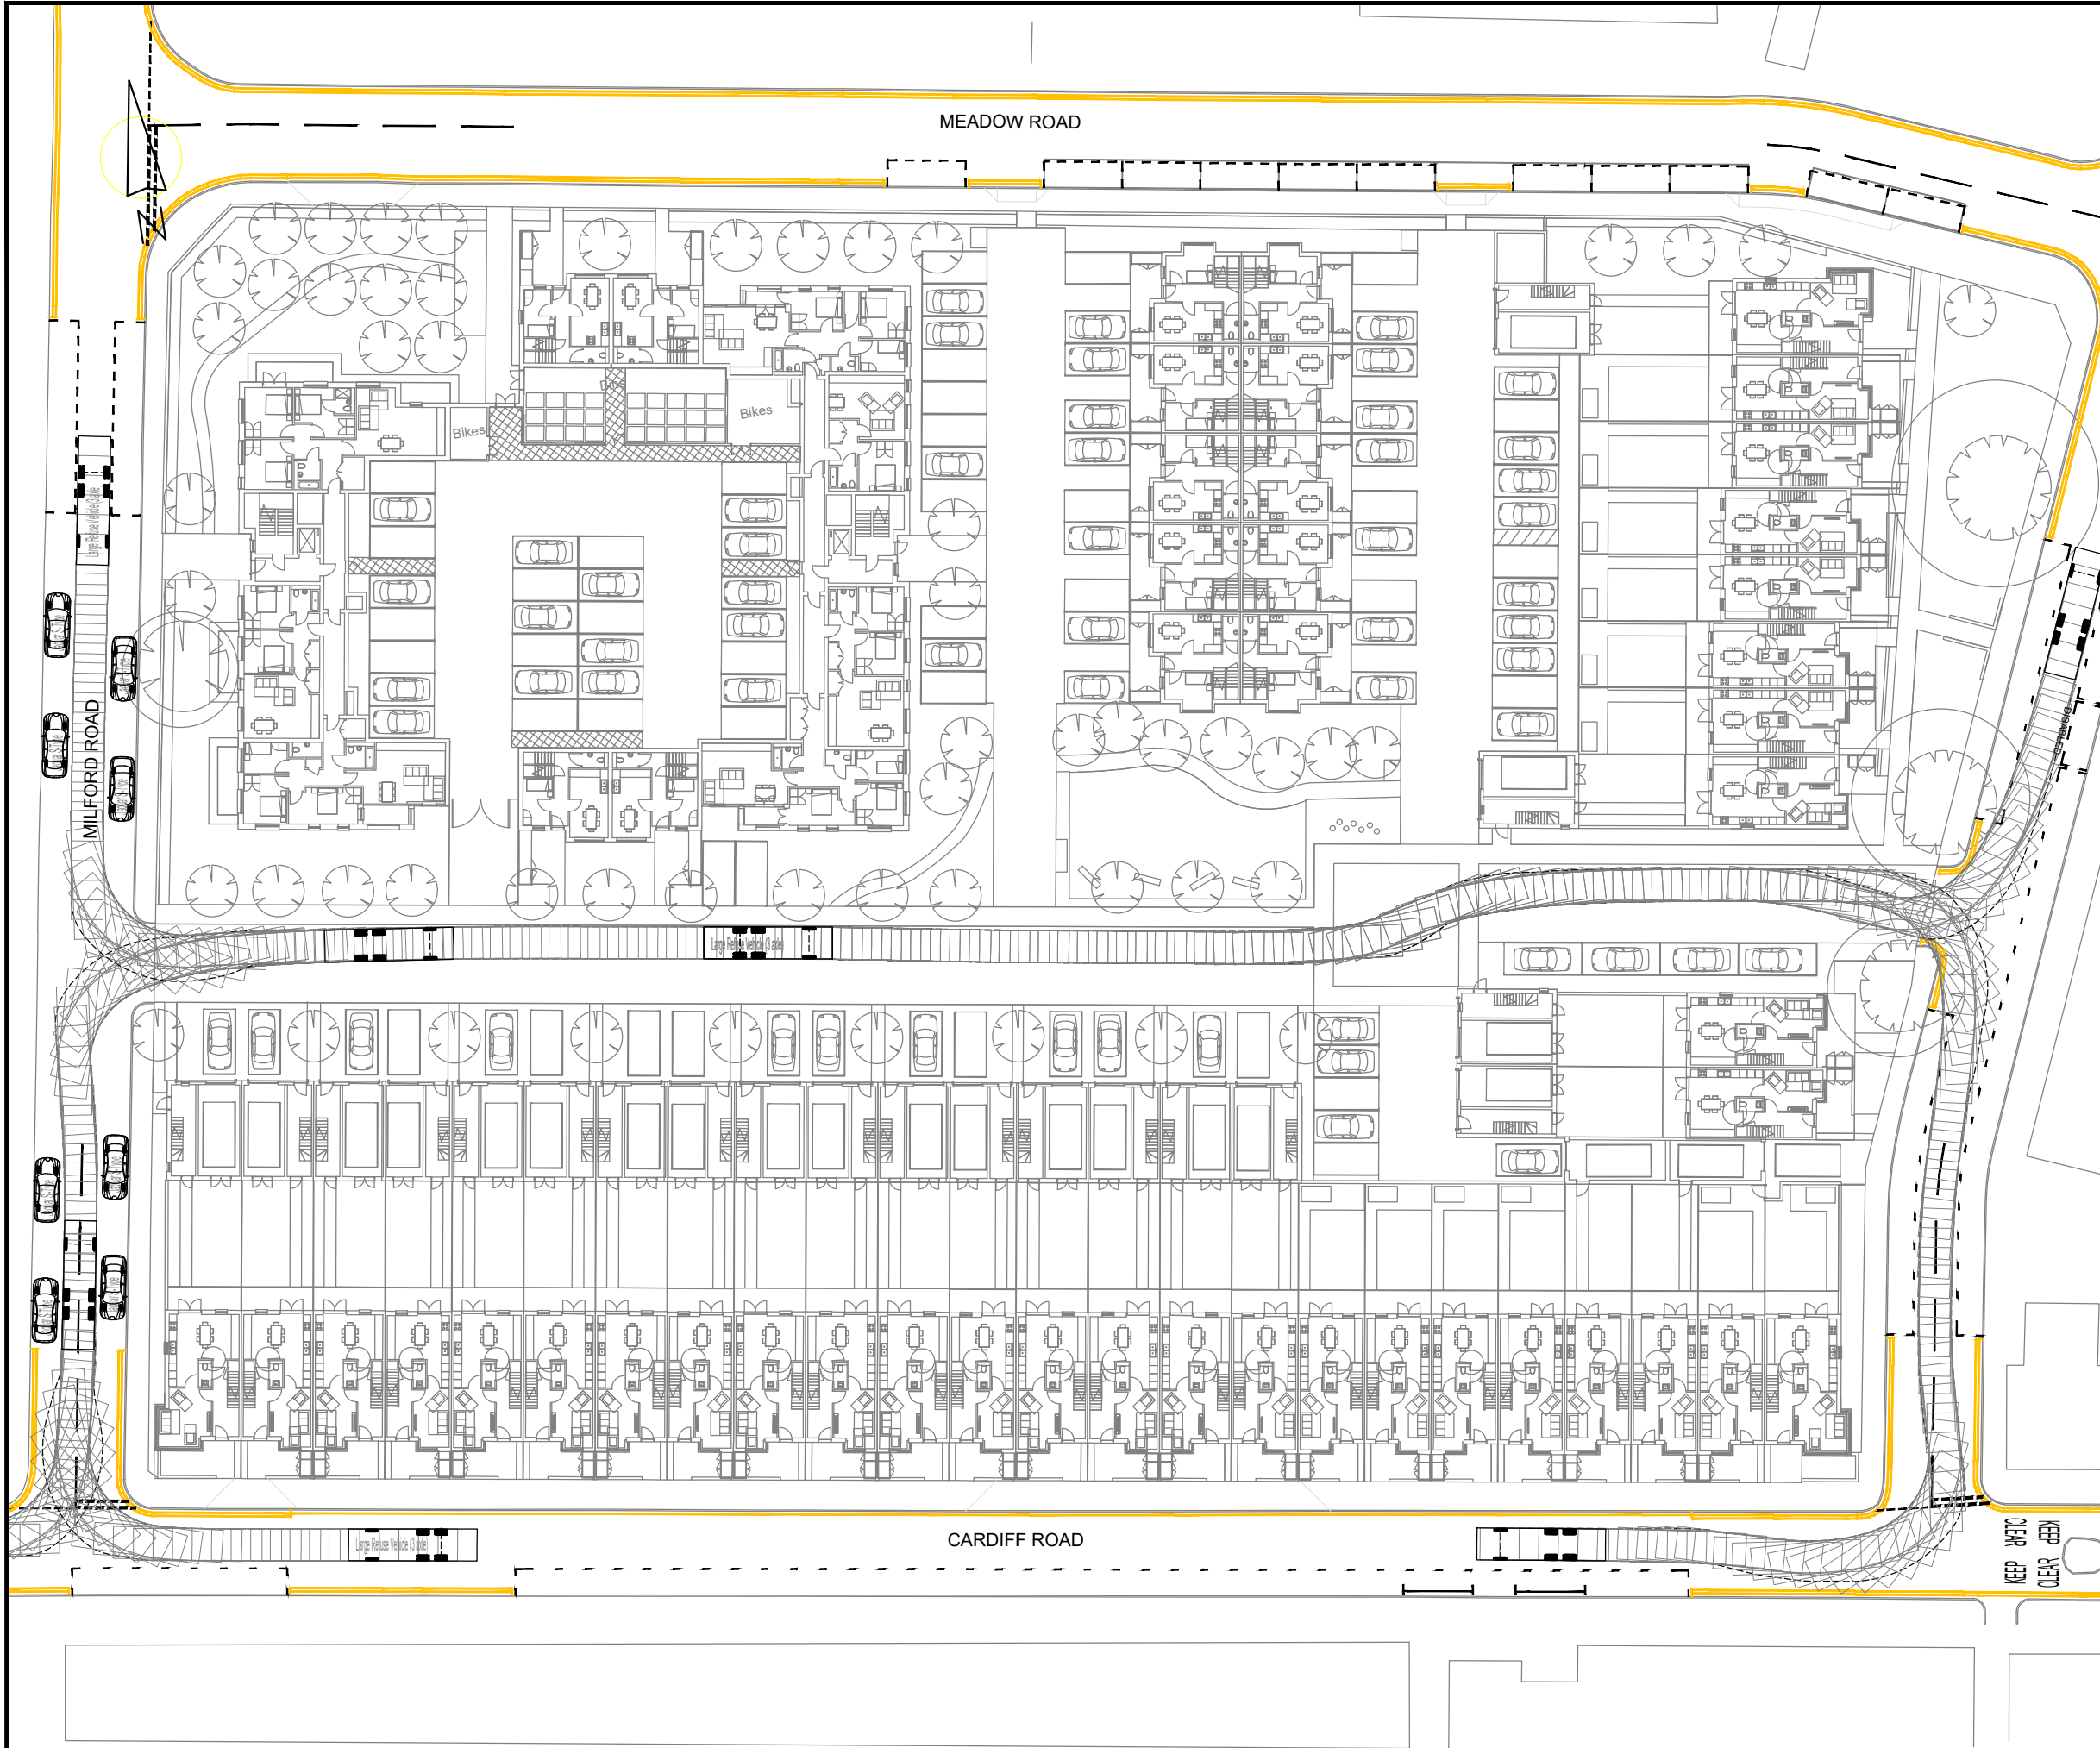

Rev	Details	Drawn	Checked	Date

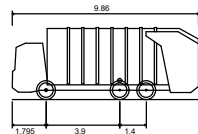

Large Refuse Vehicle (3 axle)	
Overall Length	9.860m
Overall Width	2.450m
Overall Body Height	3.814m
Min Body Ground Clearance	0.366m
Track Width	2.450m
Lock to Lock Time	4.00s
Kerb to Kerb Turning Radius	9.500m

Notes:
1. This is not a construction drawing and is intended for illustrative purposes only.

Client
Thames Properties Ltd

Project
Cardiff Road, Reading

Drawing Title
Swept Path Analysis Using a Large Refuse Vehicle West to East

Scale
1:500 at A3

Drawn	MW	26.09.17
Checked	JP	26.09.17



111 - 113 Great Portland Street
London
W1W 6QQ
Tel. No. 0207 1000 753

Drawing Number	Rev
2015-2594-AT-111(2)	