
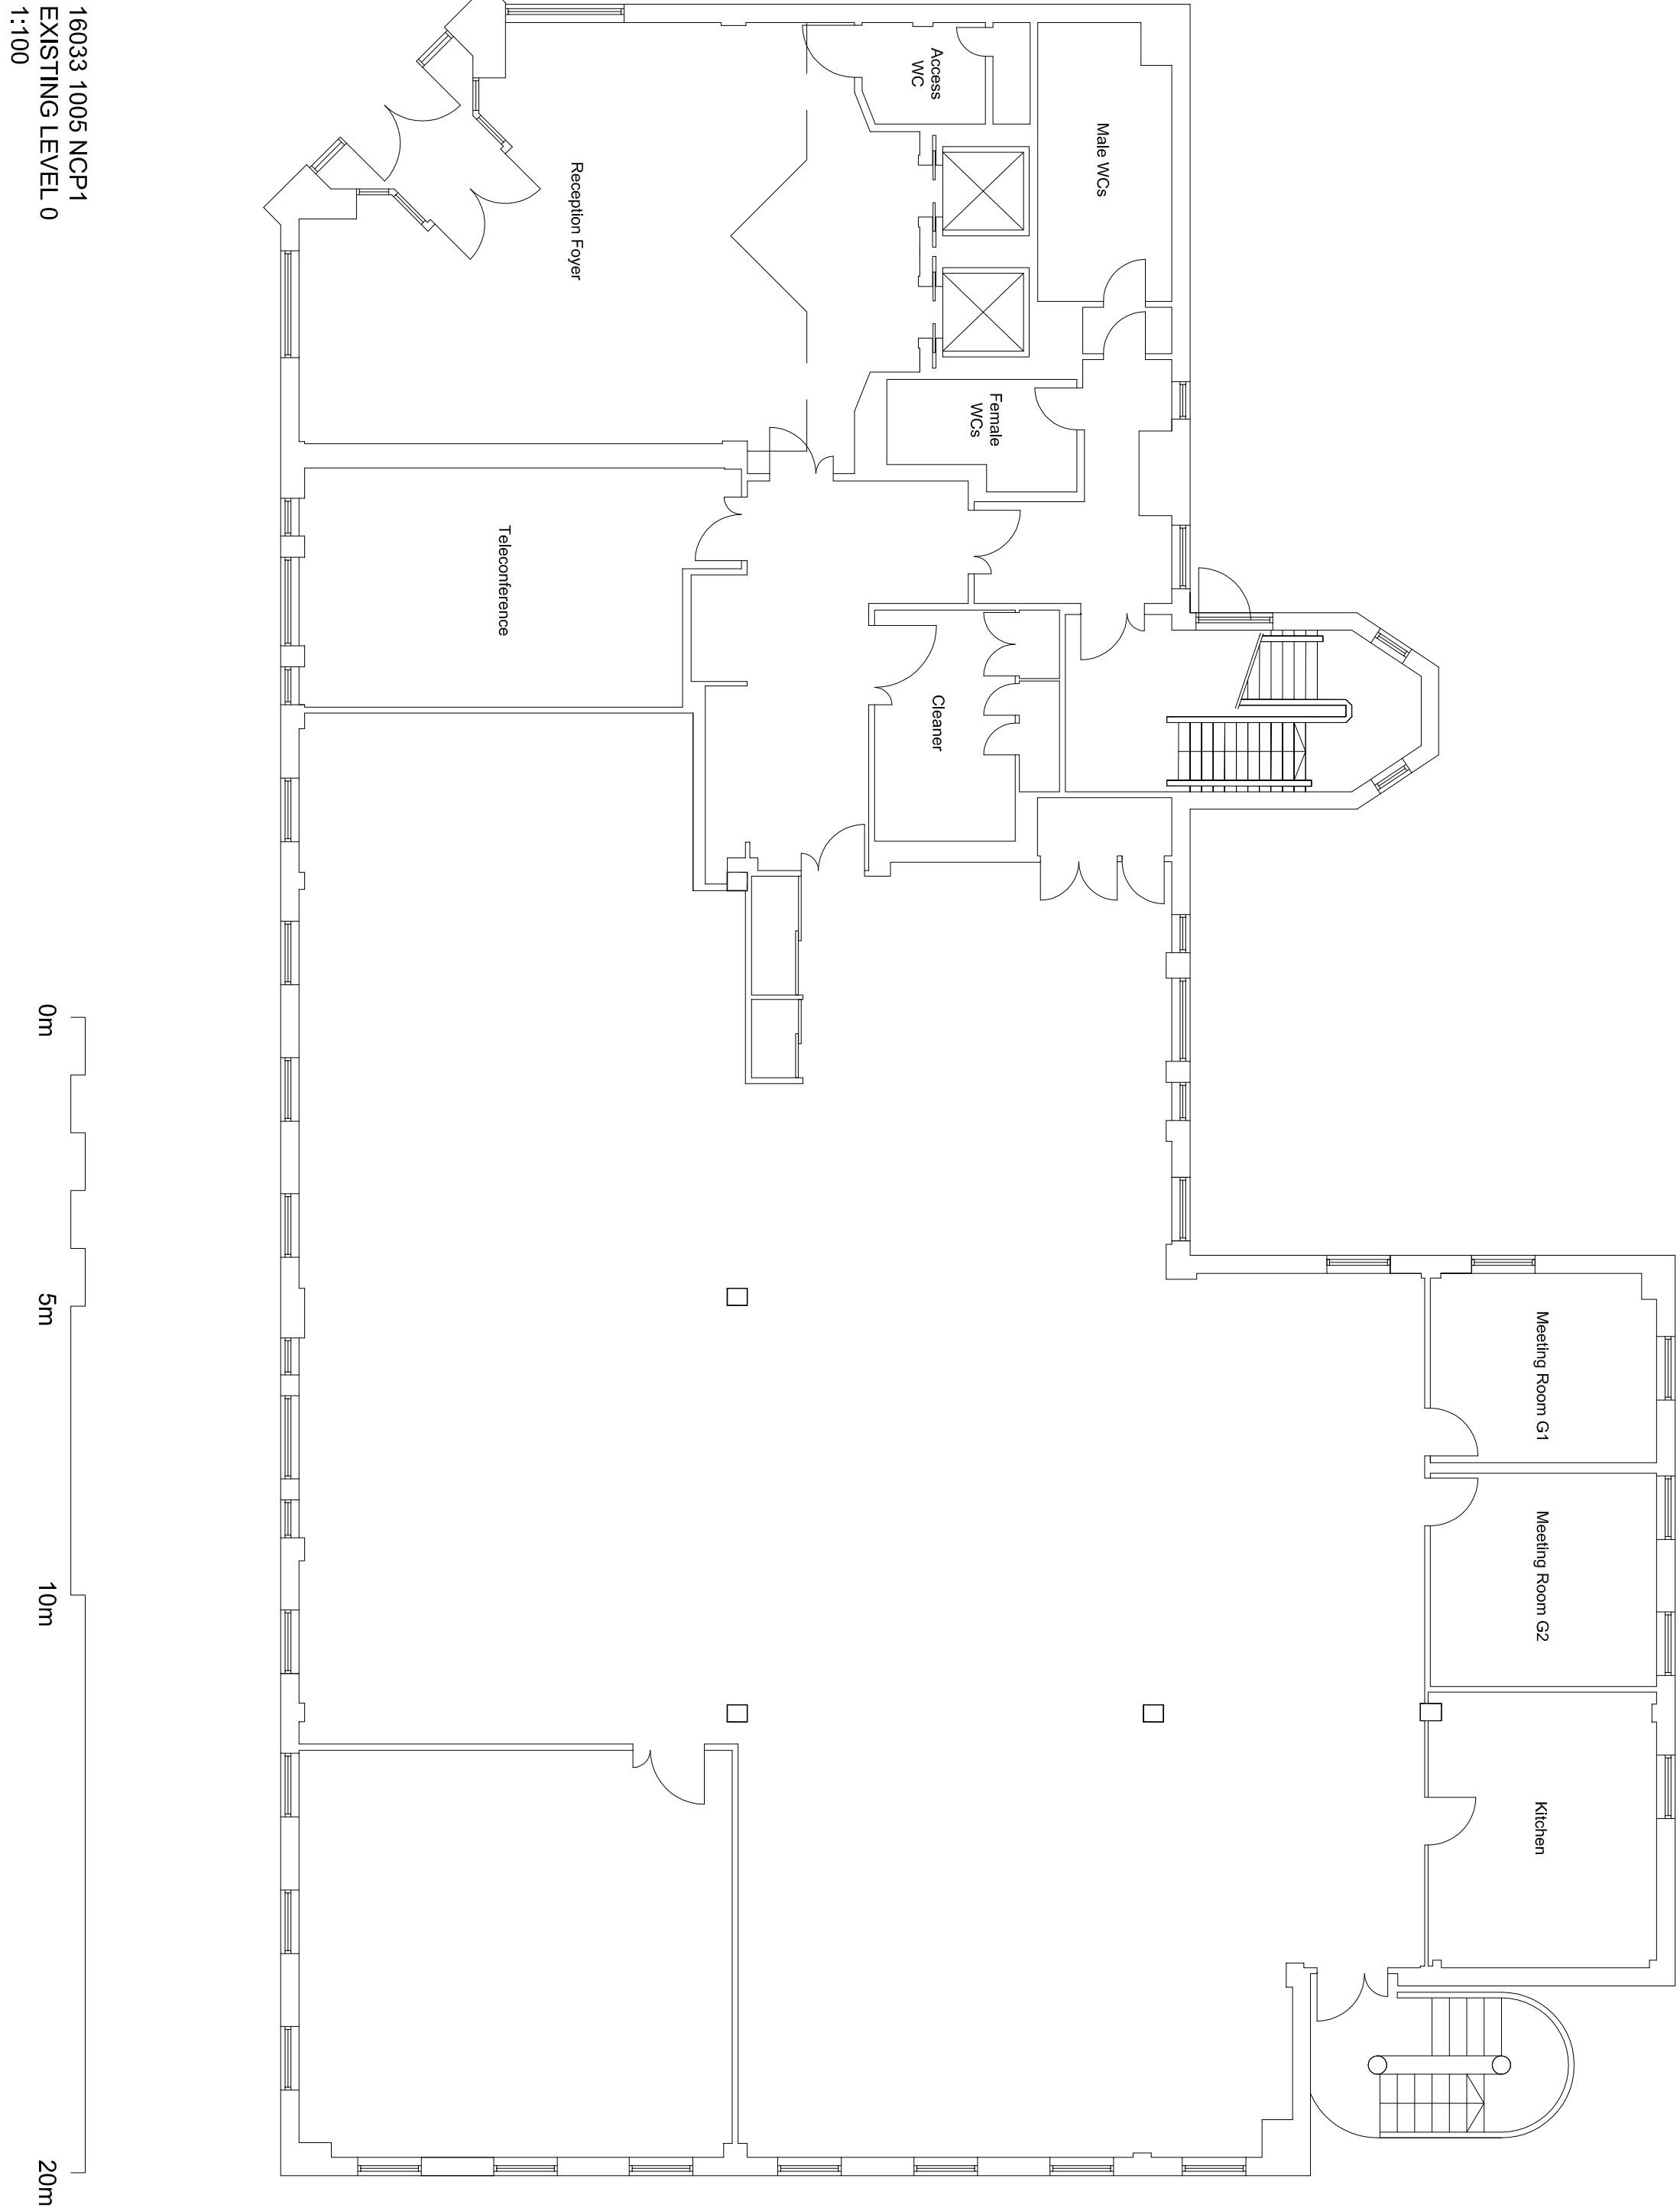


- GENERAL NOTES
1. This drawing is copyright and must not be reproduced without the consent of Greenwell Design Ltd.
 2. All dimensions are in millimetres unless otherwise noted.
 3. All dimensions to be checked on site prior to commencement of work or preparation of any tender.
 4. The contractor shall accept any discrepancies in information in writing to the design team at the earliest opportunity.
 5. This drawing is to be read in conjunction with the following relevant information:
 - i) All architects, structural and service engineer's drawings and specifications.
 - ii) All CDM information including designers risk assessments.

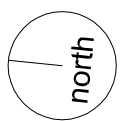

revision	notes	status	date	author	reviewer
D	EE added to spec 1	P	2017.12.08	MB	-
C	DB&F STAGE 4 ISSUE	P	2017.11.10	MB	-
B	planning - do not scale removed	P	2017.10.18	MB	-
A	STAGE 2 TENDER ISSUE	P	2017.03.20	MB	-
-	PD ISSUE	P	2016.06.15	MB	-

greenwell design

architecture
interiors
urban design
masterplanning
graphic design
conservation

Studio 2 Riverside Centre, Finsbury Lane, Durham, DH1 5TA
t: 0191 447 7775
www.greenwelldesign.co.uk

Project New Century Place, Reading

Drawing NEW CENTURY PLACE 1
EXISTING PLAN
Level 0

Scale	Job no.	Draw no.	Rev.
1:100	16033	1005	D
at size A1	Status	Preliminary	

This drawing is copyright