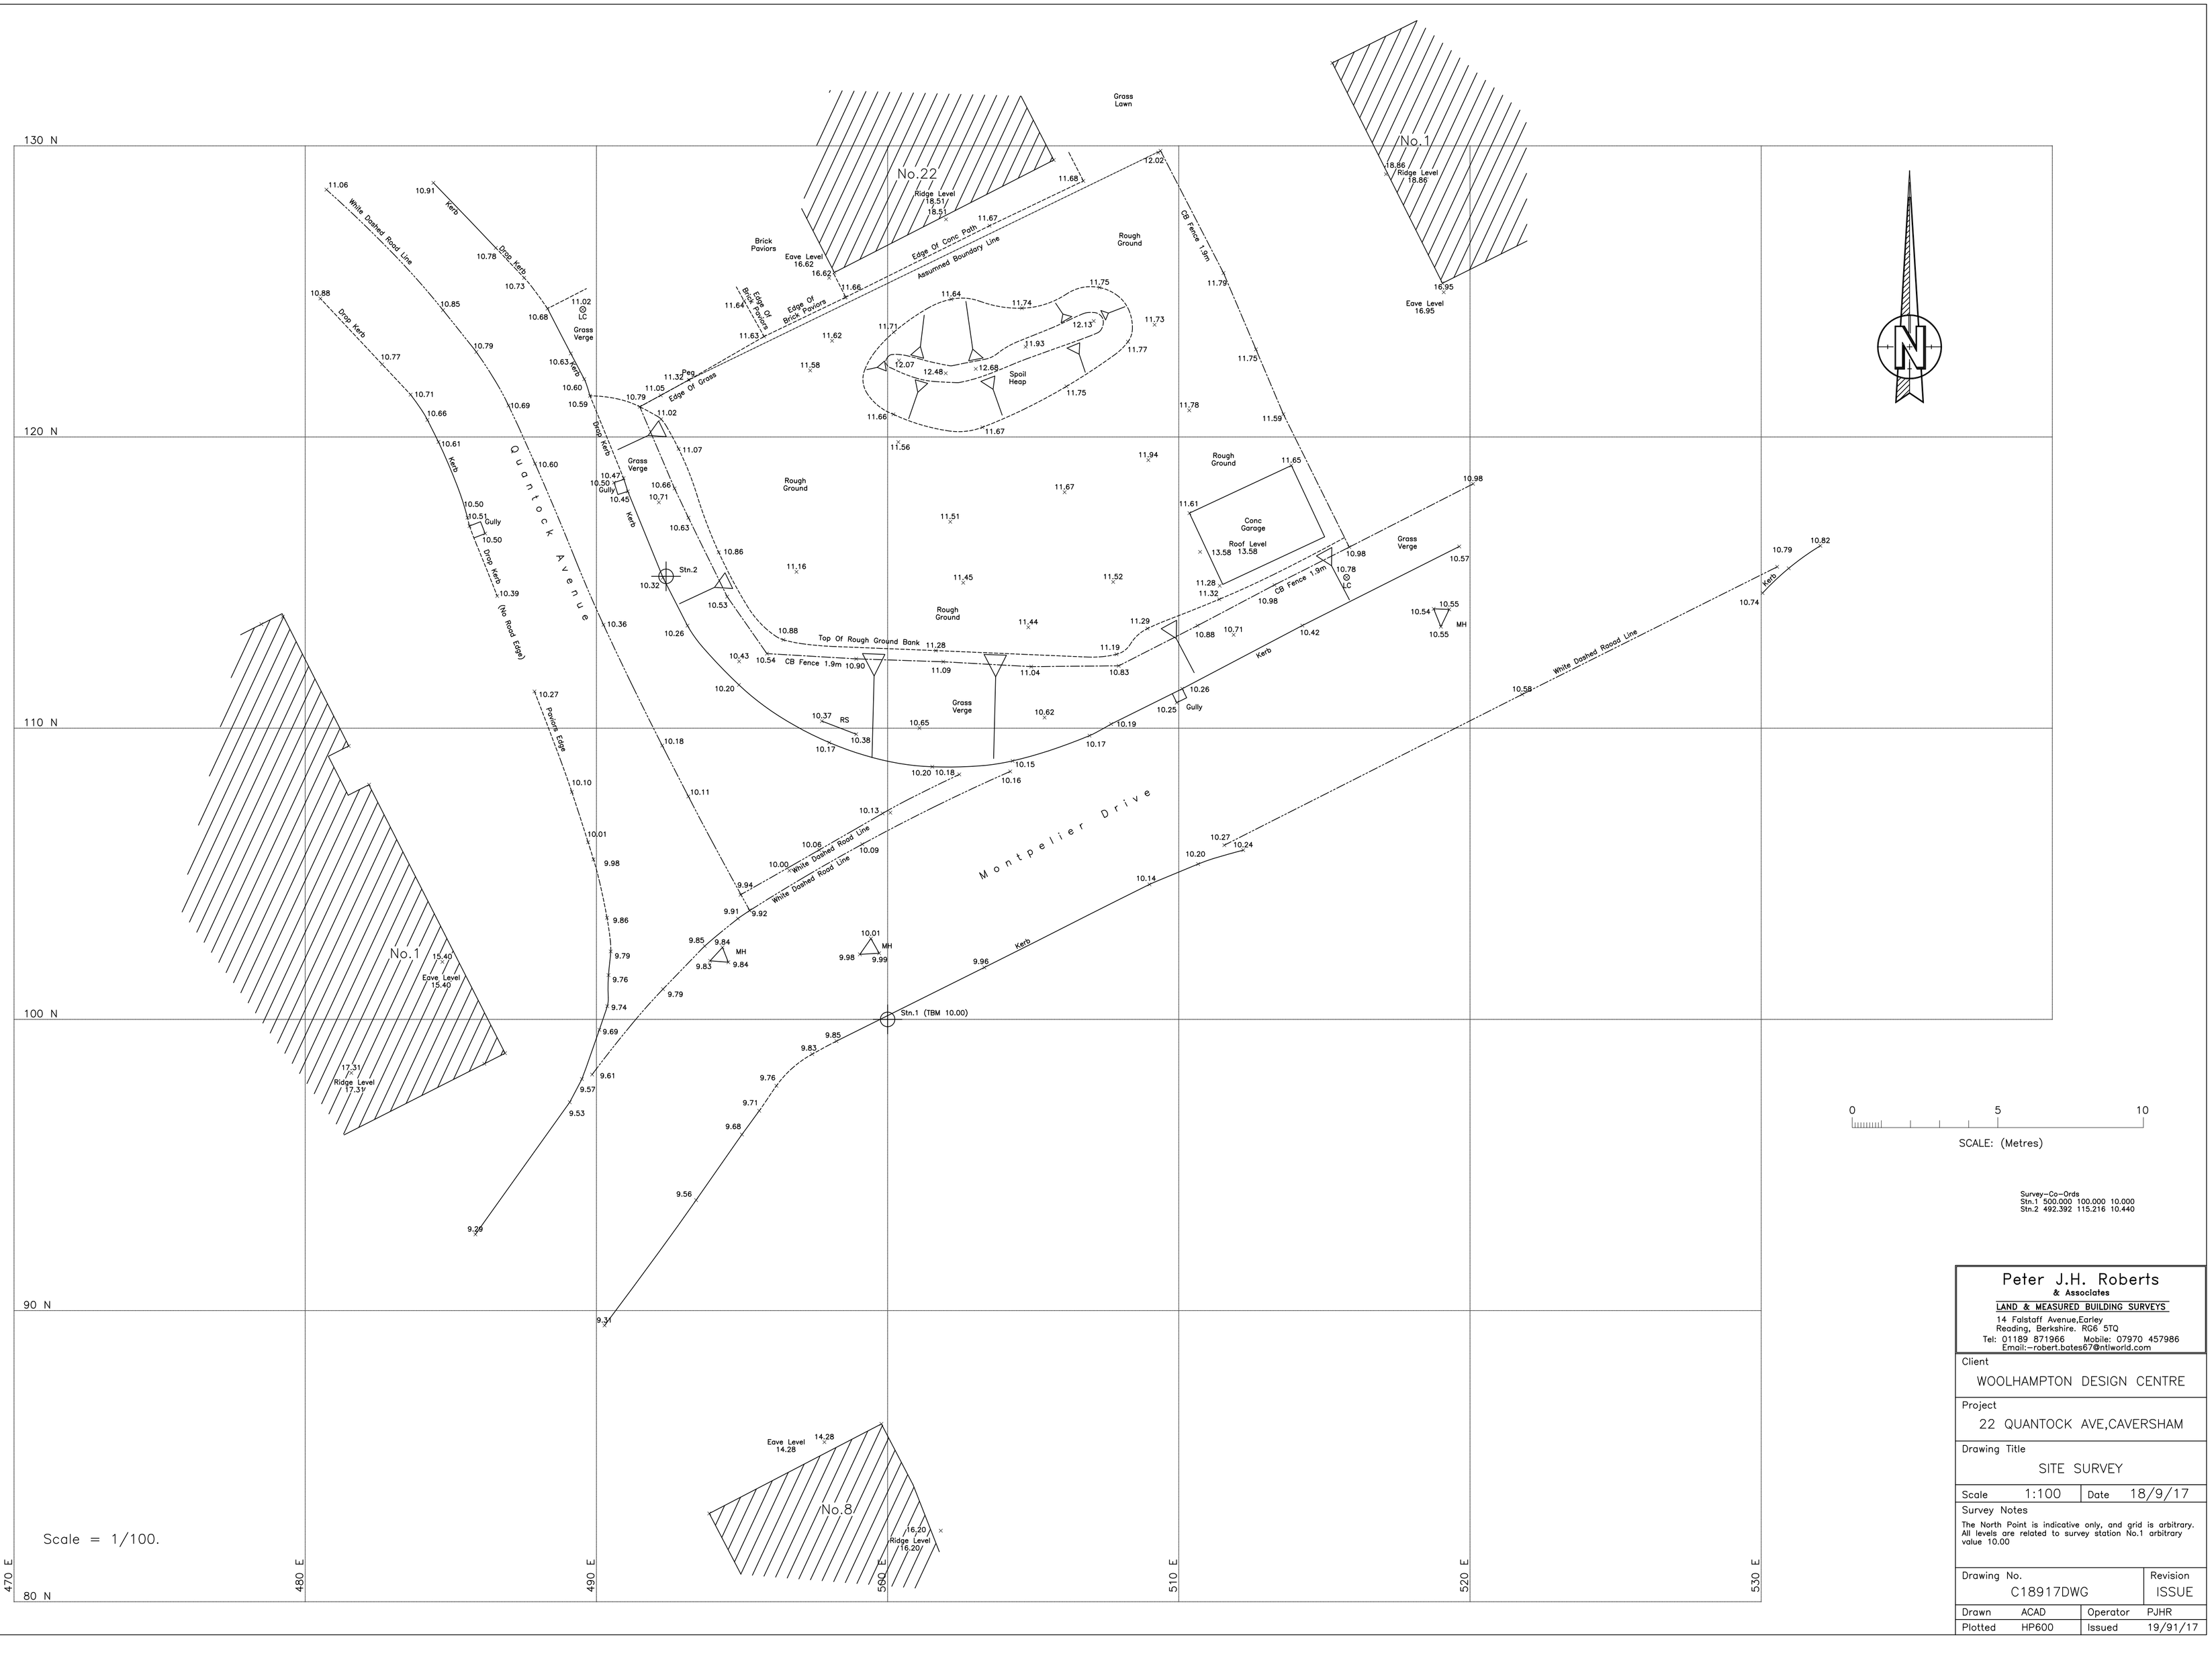

Survey-Co-Ords
Stn.1 500.000 100.000 10.000
Stn.2 492.392 115.216 10.440

Peter J.H. Roberts
& Associates
LAND & MEASURED BUILDING SURVEYS
14 Falstaff Avenue,Earley
Reading, Berkshire. RG6 5TQ
Tel: 01189 871966 Mobile: 07970 457986
Email:-robert.bates67@ntlworld.com

Client
WOOLHAMPTON DESIGN CENTRE

Project
22 QUANTOCK AVE,CAVERSHAM

Drawing Title
SITE SURVEY

Scale 1:100 | Date 18/9/17

Survey Notes
The North Point is indicative only, and grid is arbitrary. All levels are related to survey station No.1 arbitrary value 10.00

Drawing No. C18917DWG | Revision ISSUE

Drawn	ACAD	Operator	PJHR
Plotted	HP600	Issued	19/91/17