



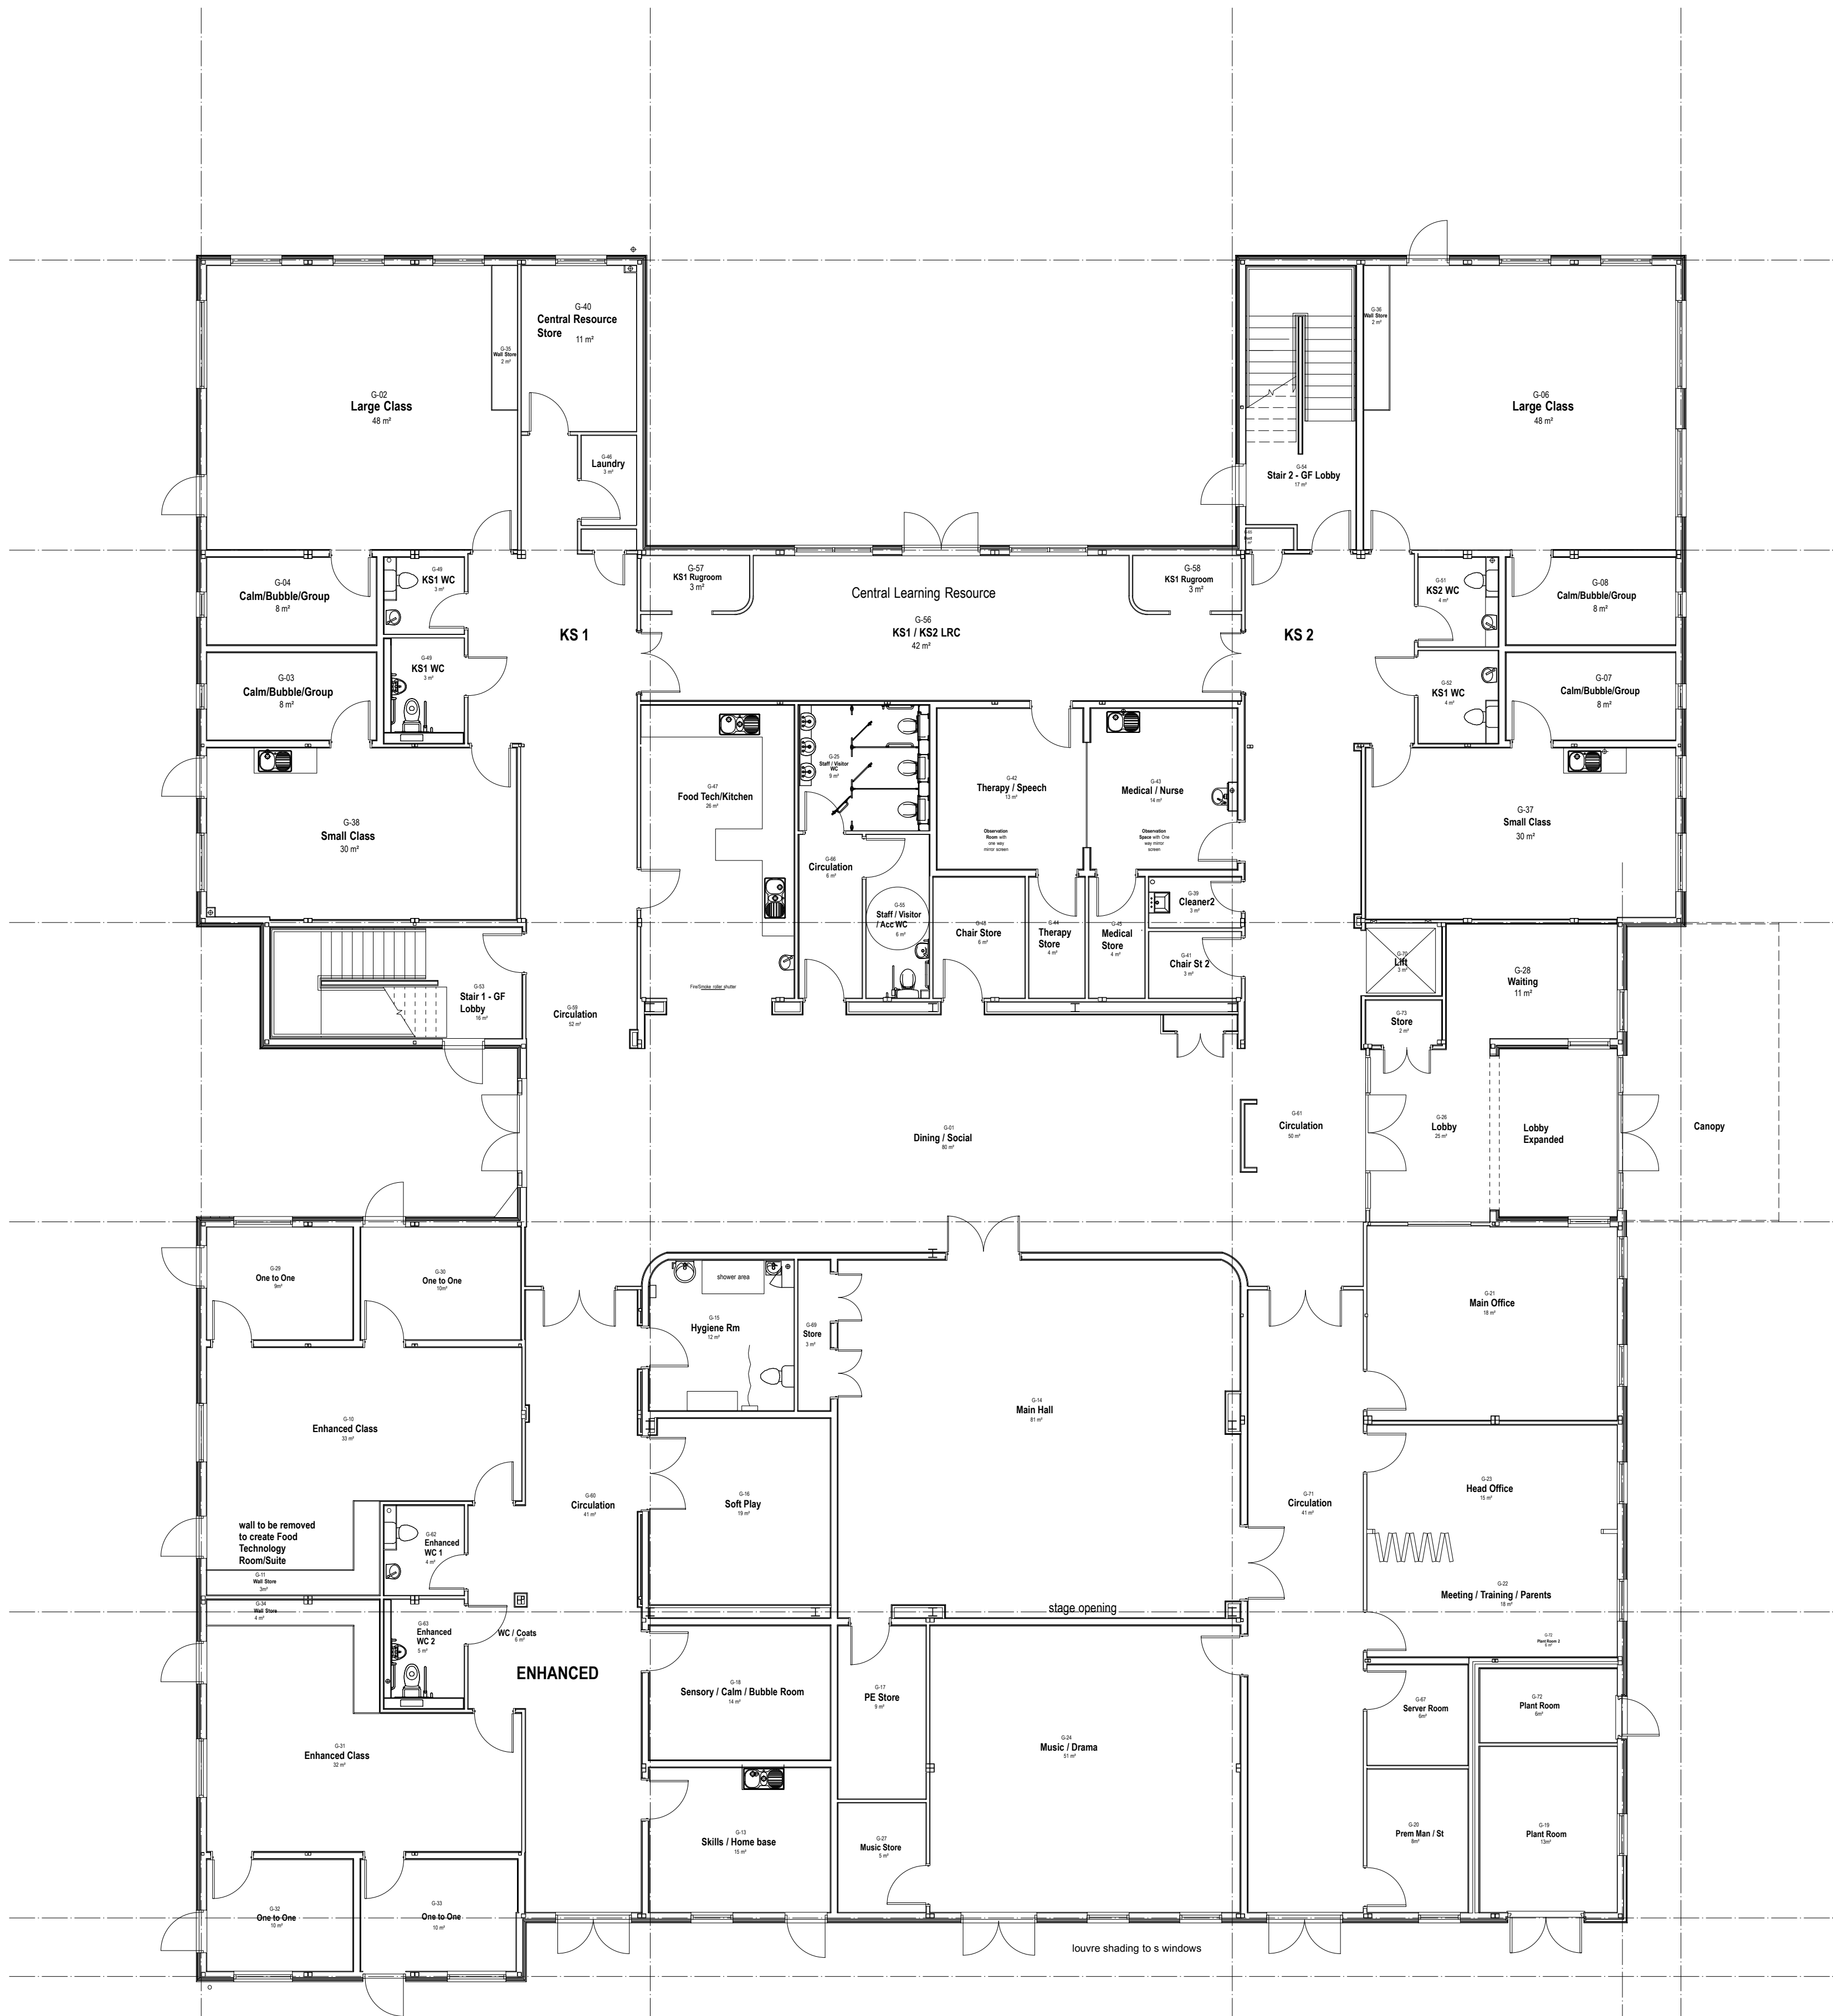

Ground Floor Layout (Proposed) 1 100 @A1 1 200 @A3

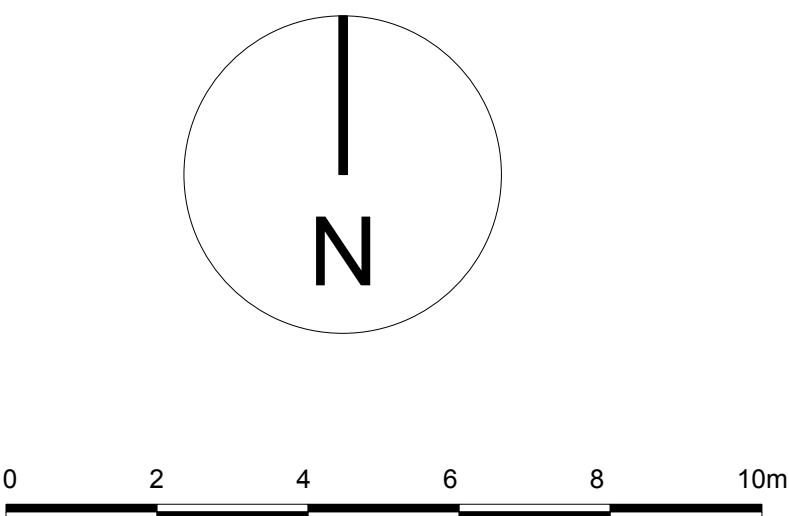

rev	date	drawn by	Comments
A	Nov 2017		
Client: NAS (Thames Valley School)			
Project: Thames Valley School Expansion			
Drawing: Ground Floor Layout GA (as proposed)			
Drawing number: 2016 16 PL 06A		Scale: 1: 100 @ A1	
Revision		drawn by: ME	
Date:	2017/11/18	BIM Ref.	

mark
ellerby
architects

Studio 15, Glove Factory Studios, 1 Brook Lane, Holt, Bradford on Avon. BA14 6RL
t +44 (0)2030 023970
m +44 (0)7522 613092
e markellerbyarchitect@gmail.com