
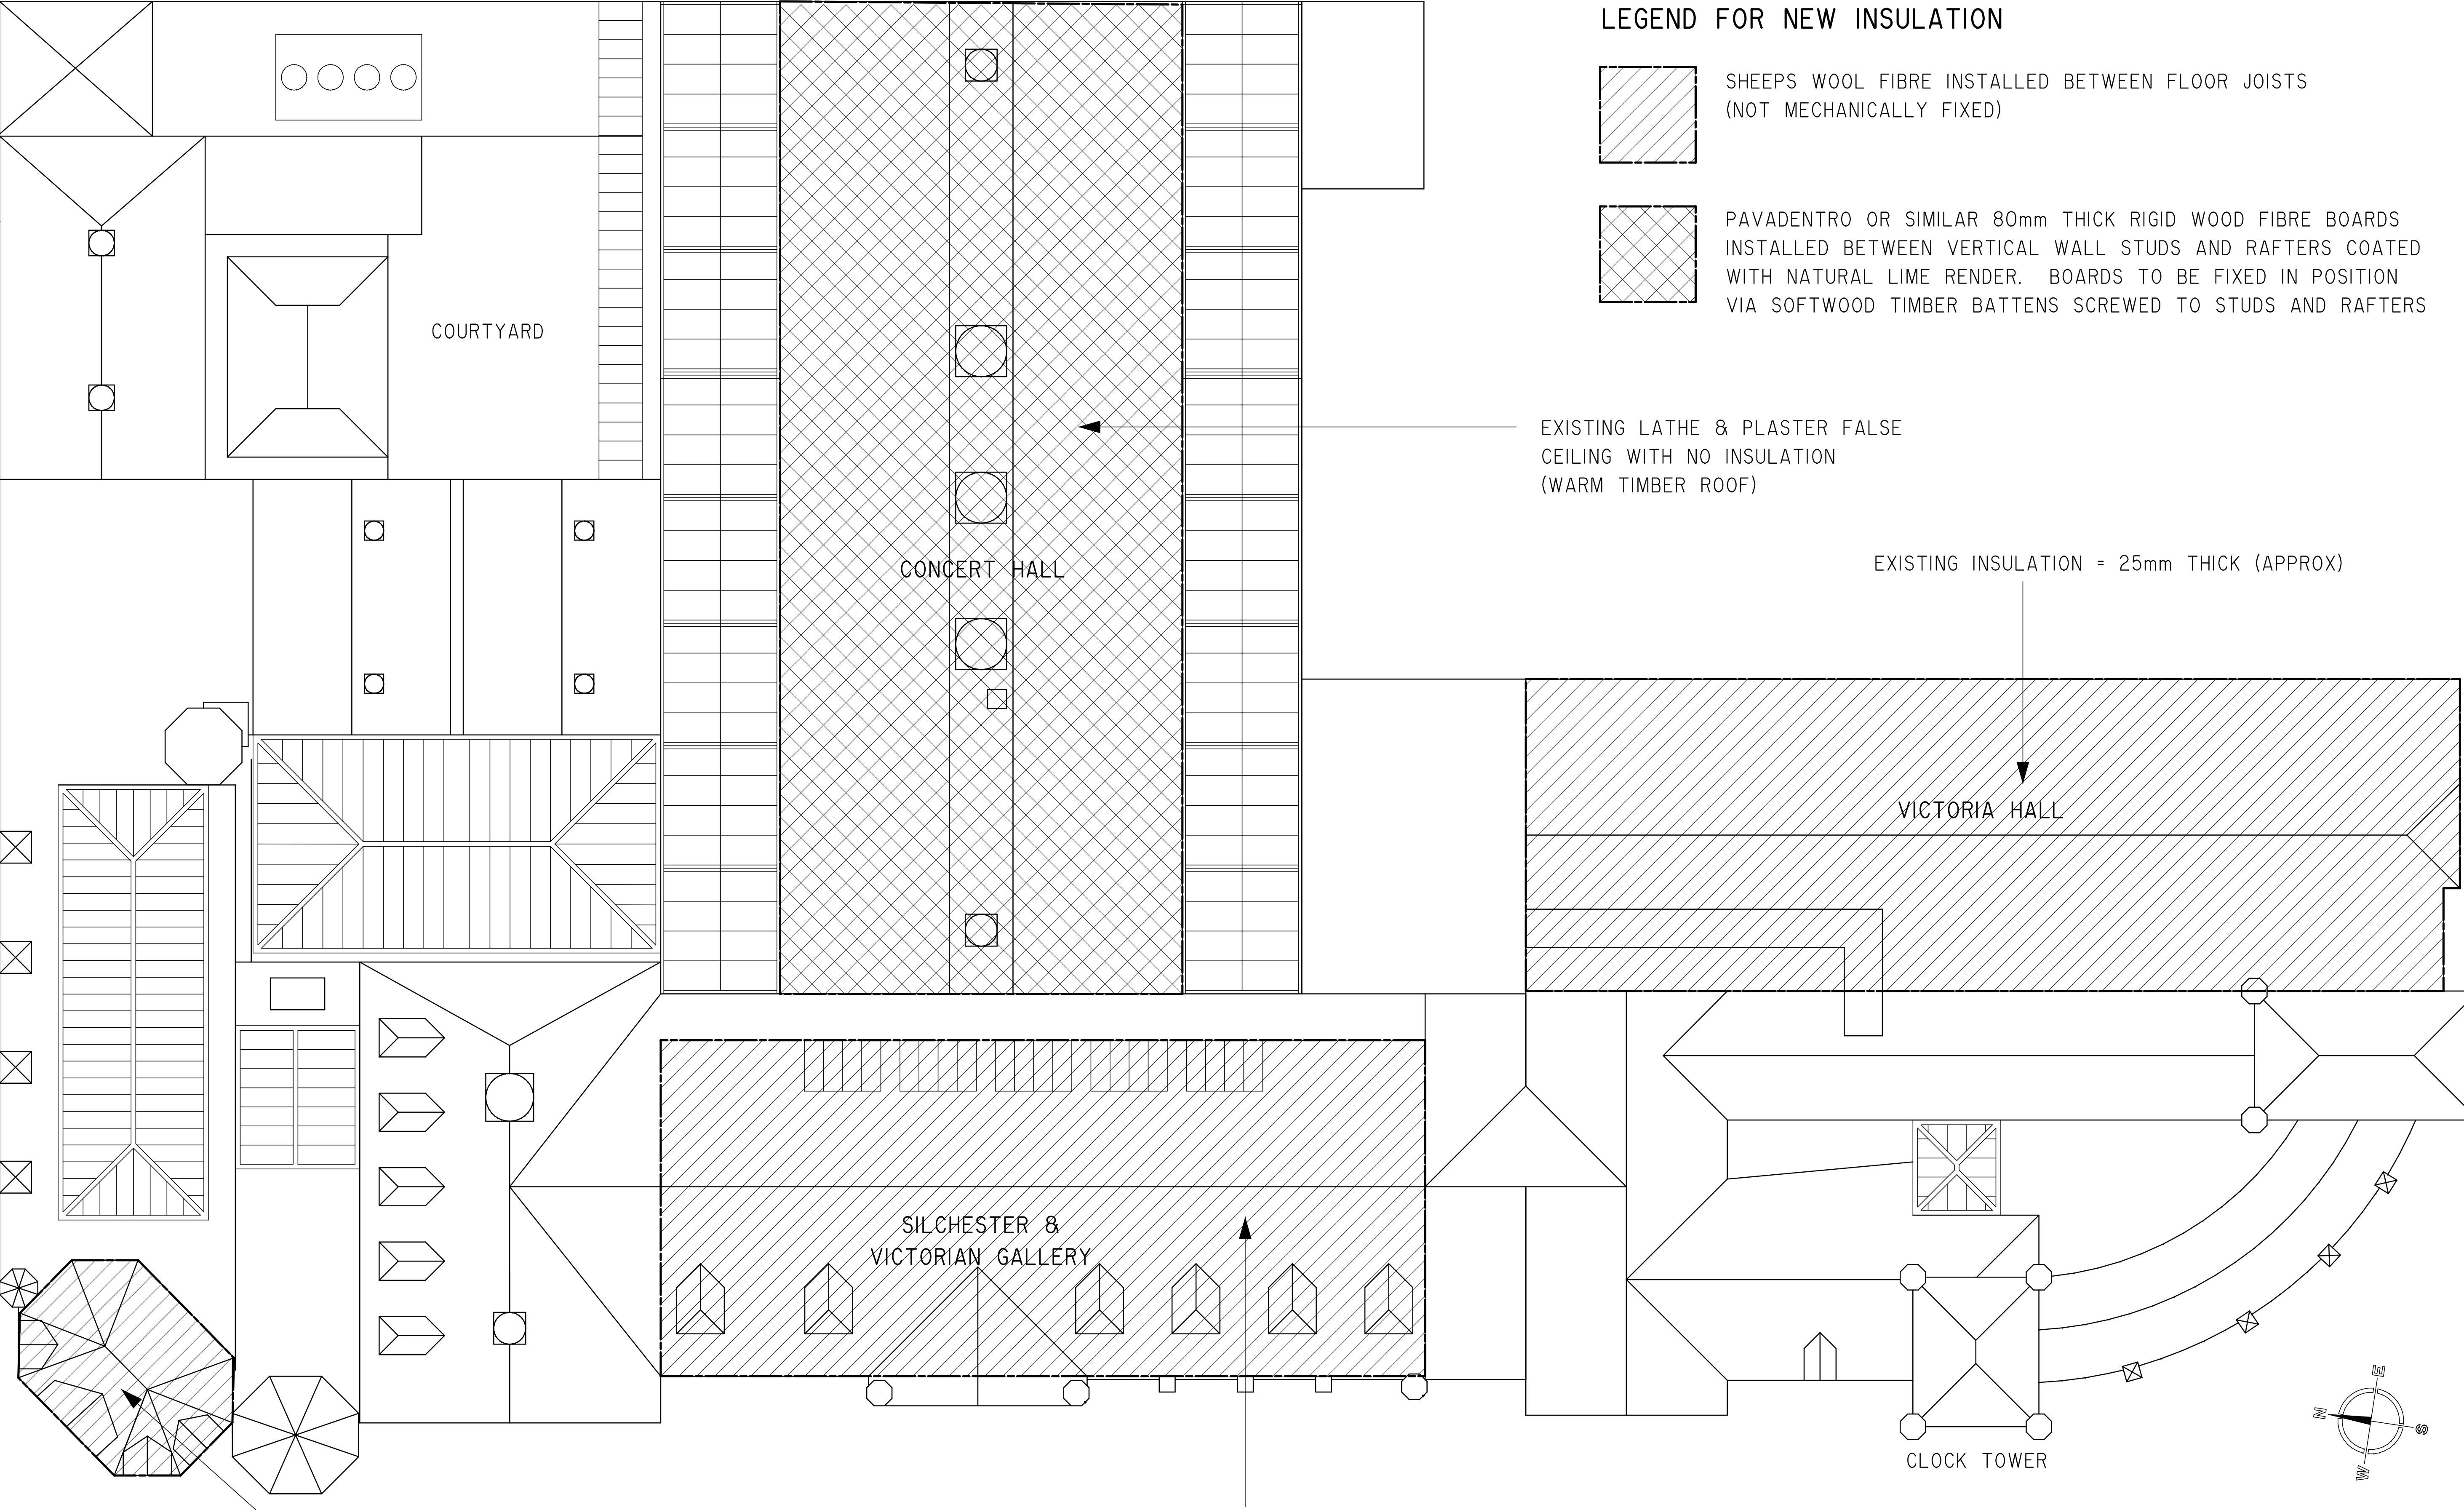
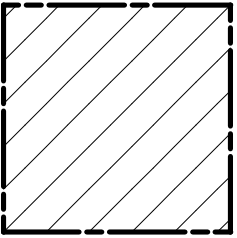


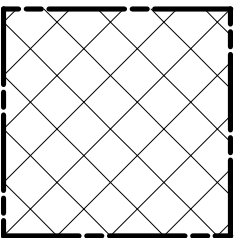


LEGEND FOR NEW INSULATION

-  SHEEPS WOOL FIBRE INSTALLED BETWEEN FLOOR JOISTS (NOT MECHANICALLY FIXED)
-  PAVADENTRO OR SIMILAR 80mm THICK RIGID WOOD FIBRE BOARDS INSTALLED BETWEEN VERTICAL WALL STUDS AND RAFTERS COATED WITH NATURAL LIME RENDER. BOARDS TO BE FIXED IN POSITION VIA SOFTWOOD TIMBER BATTENS SCREWED TO STUDS AND RAFTERS

MADJESKI GALLERY

NO INSULATION IN ROOF VOID

EXISTING INSULATION = 100mm THICK (APPROX)

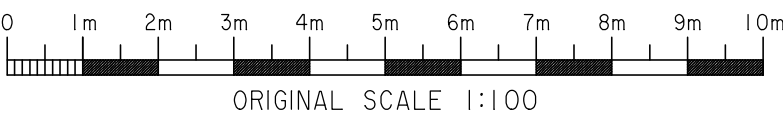

 The Town Hall & Museum Blagrove Street Reading RG1 1QH	CORPORATE PROPERTY SERVICES 19 Bennet Road, Reading RG2 0QX - Tel: 0118 937 3094	
	Listed Building Consent for Internal Alterations EXISTING & PROPOSED ROOF INSULATION	Drawn by: CRR Checked by: Date: 02/08/2017 Scale: 1:100 (A1 paper) Drawing No: CSS/16/001/TH/20
This drawing is © copyright Reading Borough Council 2017. No unauthorised reproduction permitted. All rights reserved.		