


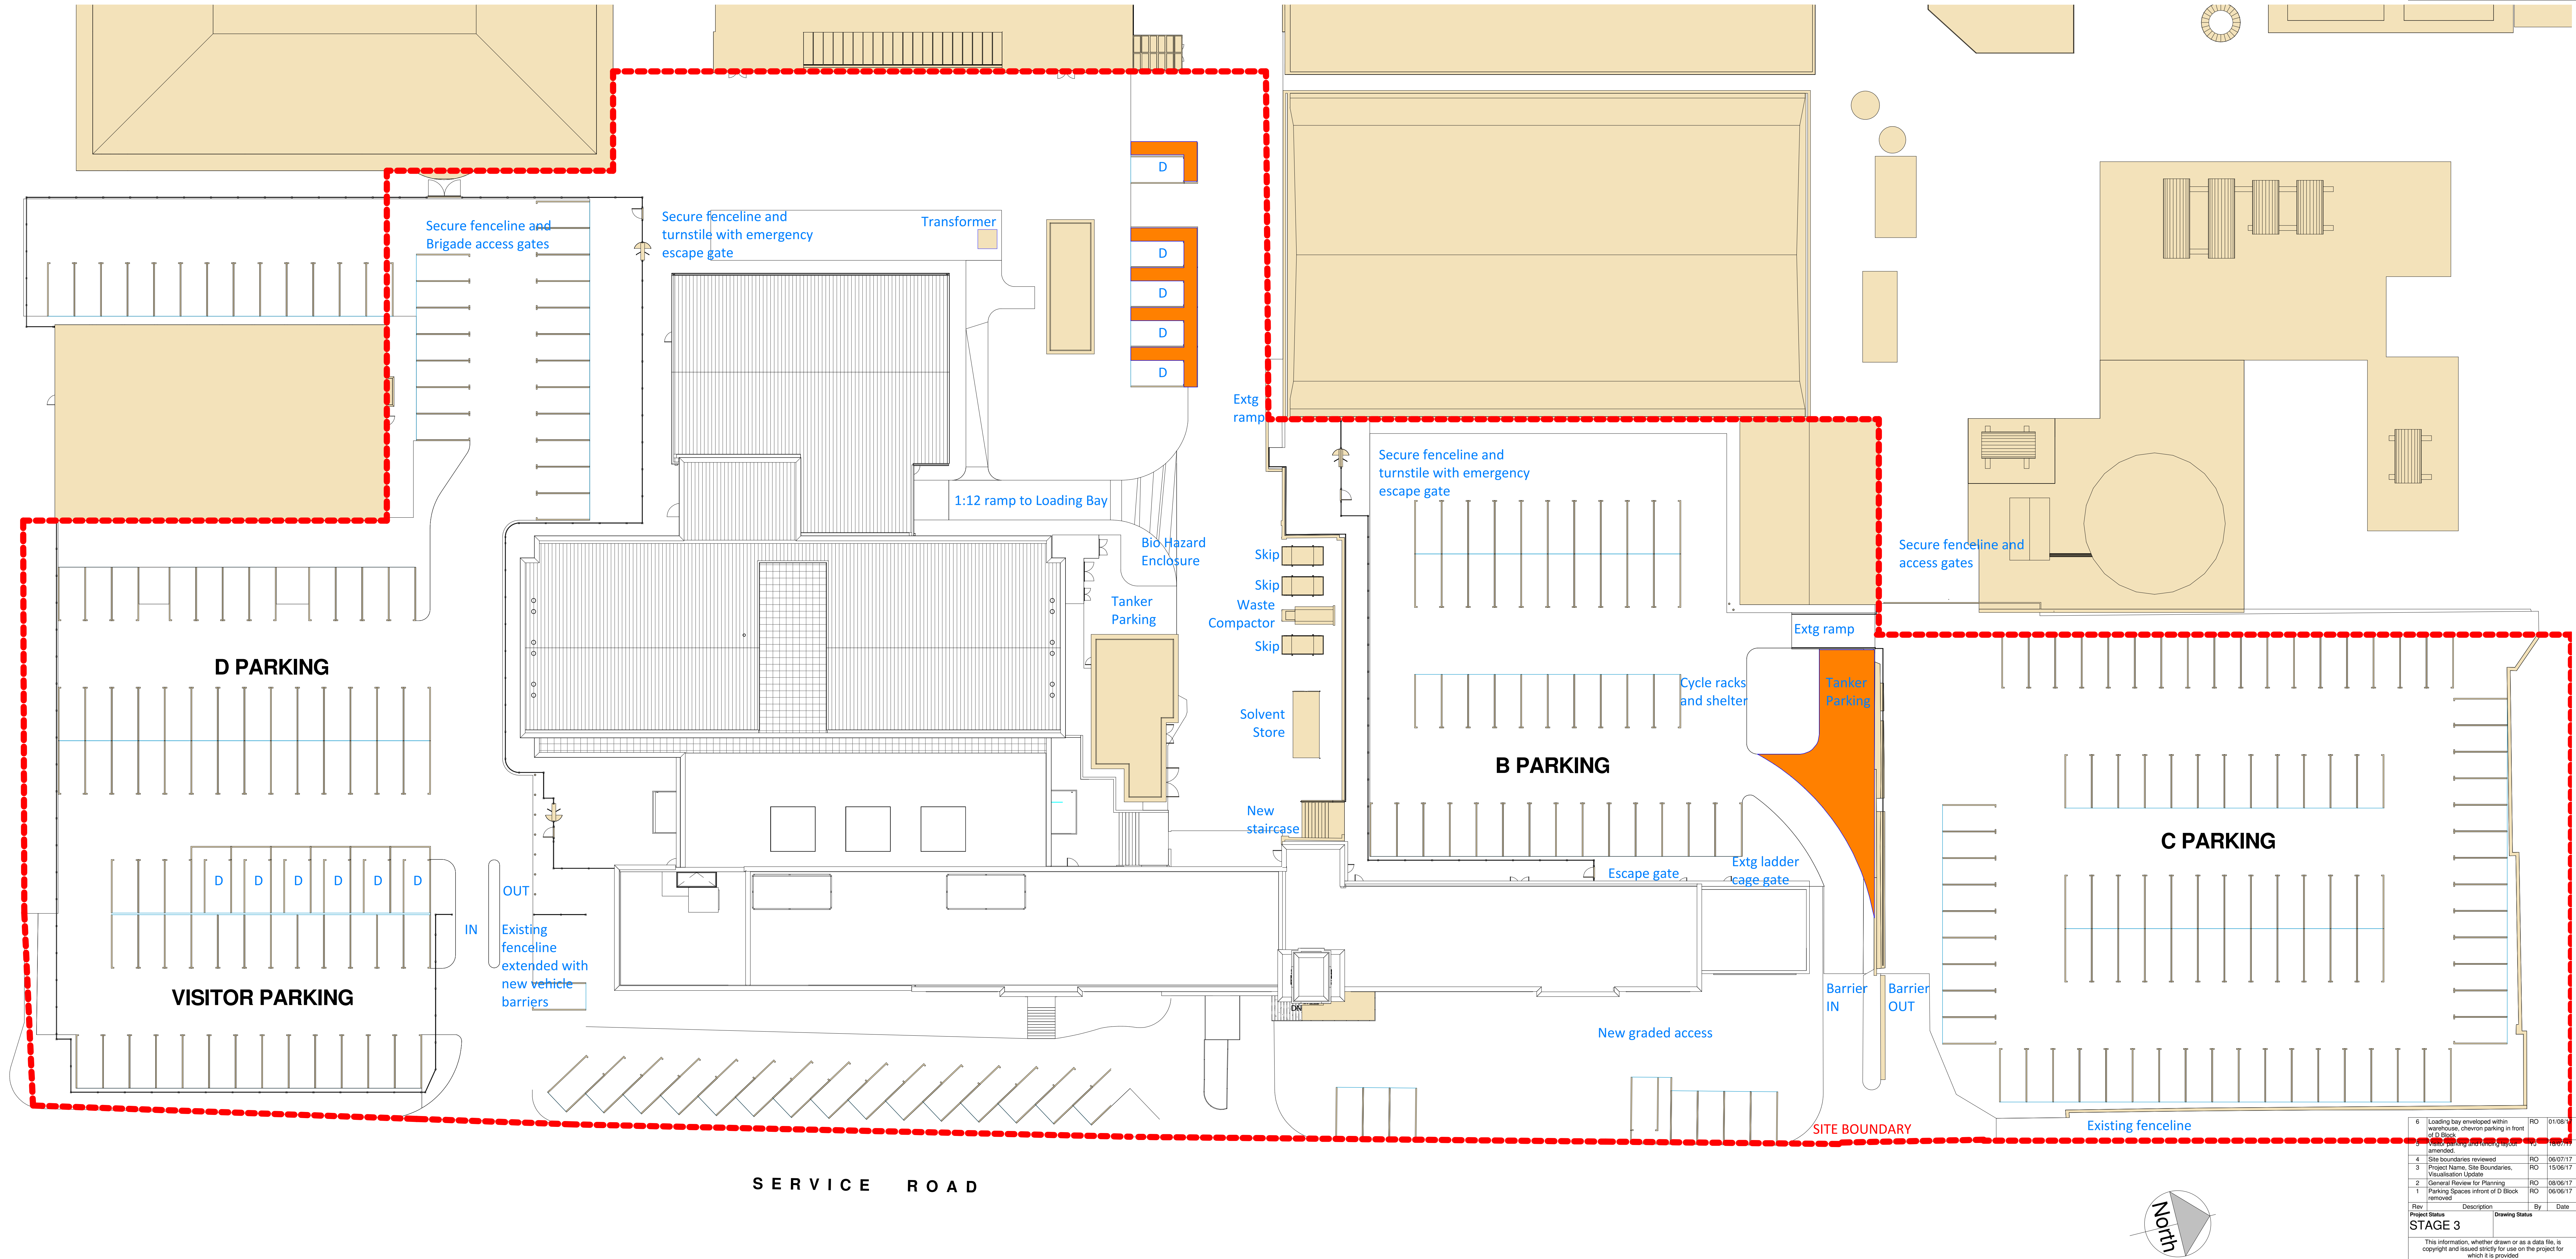

1 Site Plan
1 : 200

6	Loading bay enveloped within warehouse, chevron parking in front of D Block	RO	01/06/17
5	General Review for Planning	RO	15/06/17
4	Site boundaries reviewed	RO	05/07/17
3	Project Name, Site Boundaries, Visualization Update	RO	15/06/17
2	General Review for Planning	RO	08/06/17
1	Parking Spaces in front of D Block removed	RO	08/06/17
Rev	Description	By	Date
Project Status			
STAGE 3			
This information, whether drawn or as a data file, is copyright and issued strictly for use on the project for which it is provided			
Client / Owner			
P&G			
452 BASINGSTOKE ROAD			
Drawing			
Site Plan - Proposed			
05/06/17	1 : 200	@ A0	
RO	RO	PDC	
Newcastle: 0191 261 6100 +44 (0)191 261 7000			
Southampton: New Plan Southampton SO40 1BY +44 (0)23 8051 7000 www.fairhursts.com			
FDG fairhursts design group			
7553-11-001			6
7553-DR-XX-XX-11-001-6			