


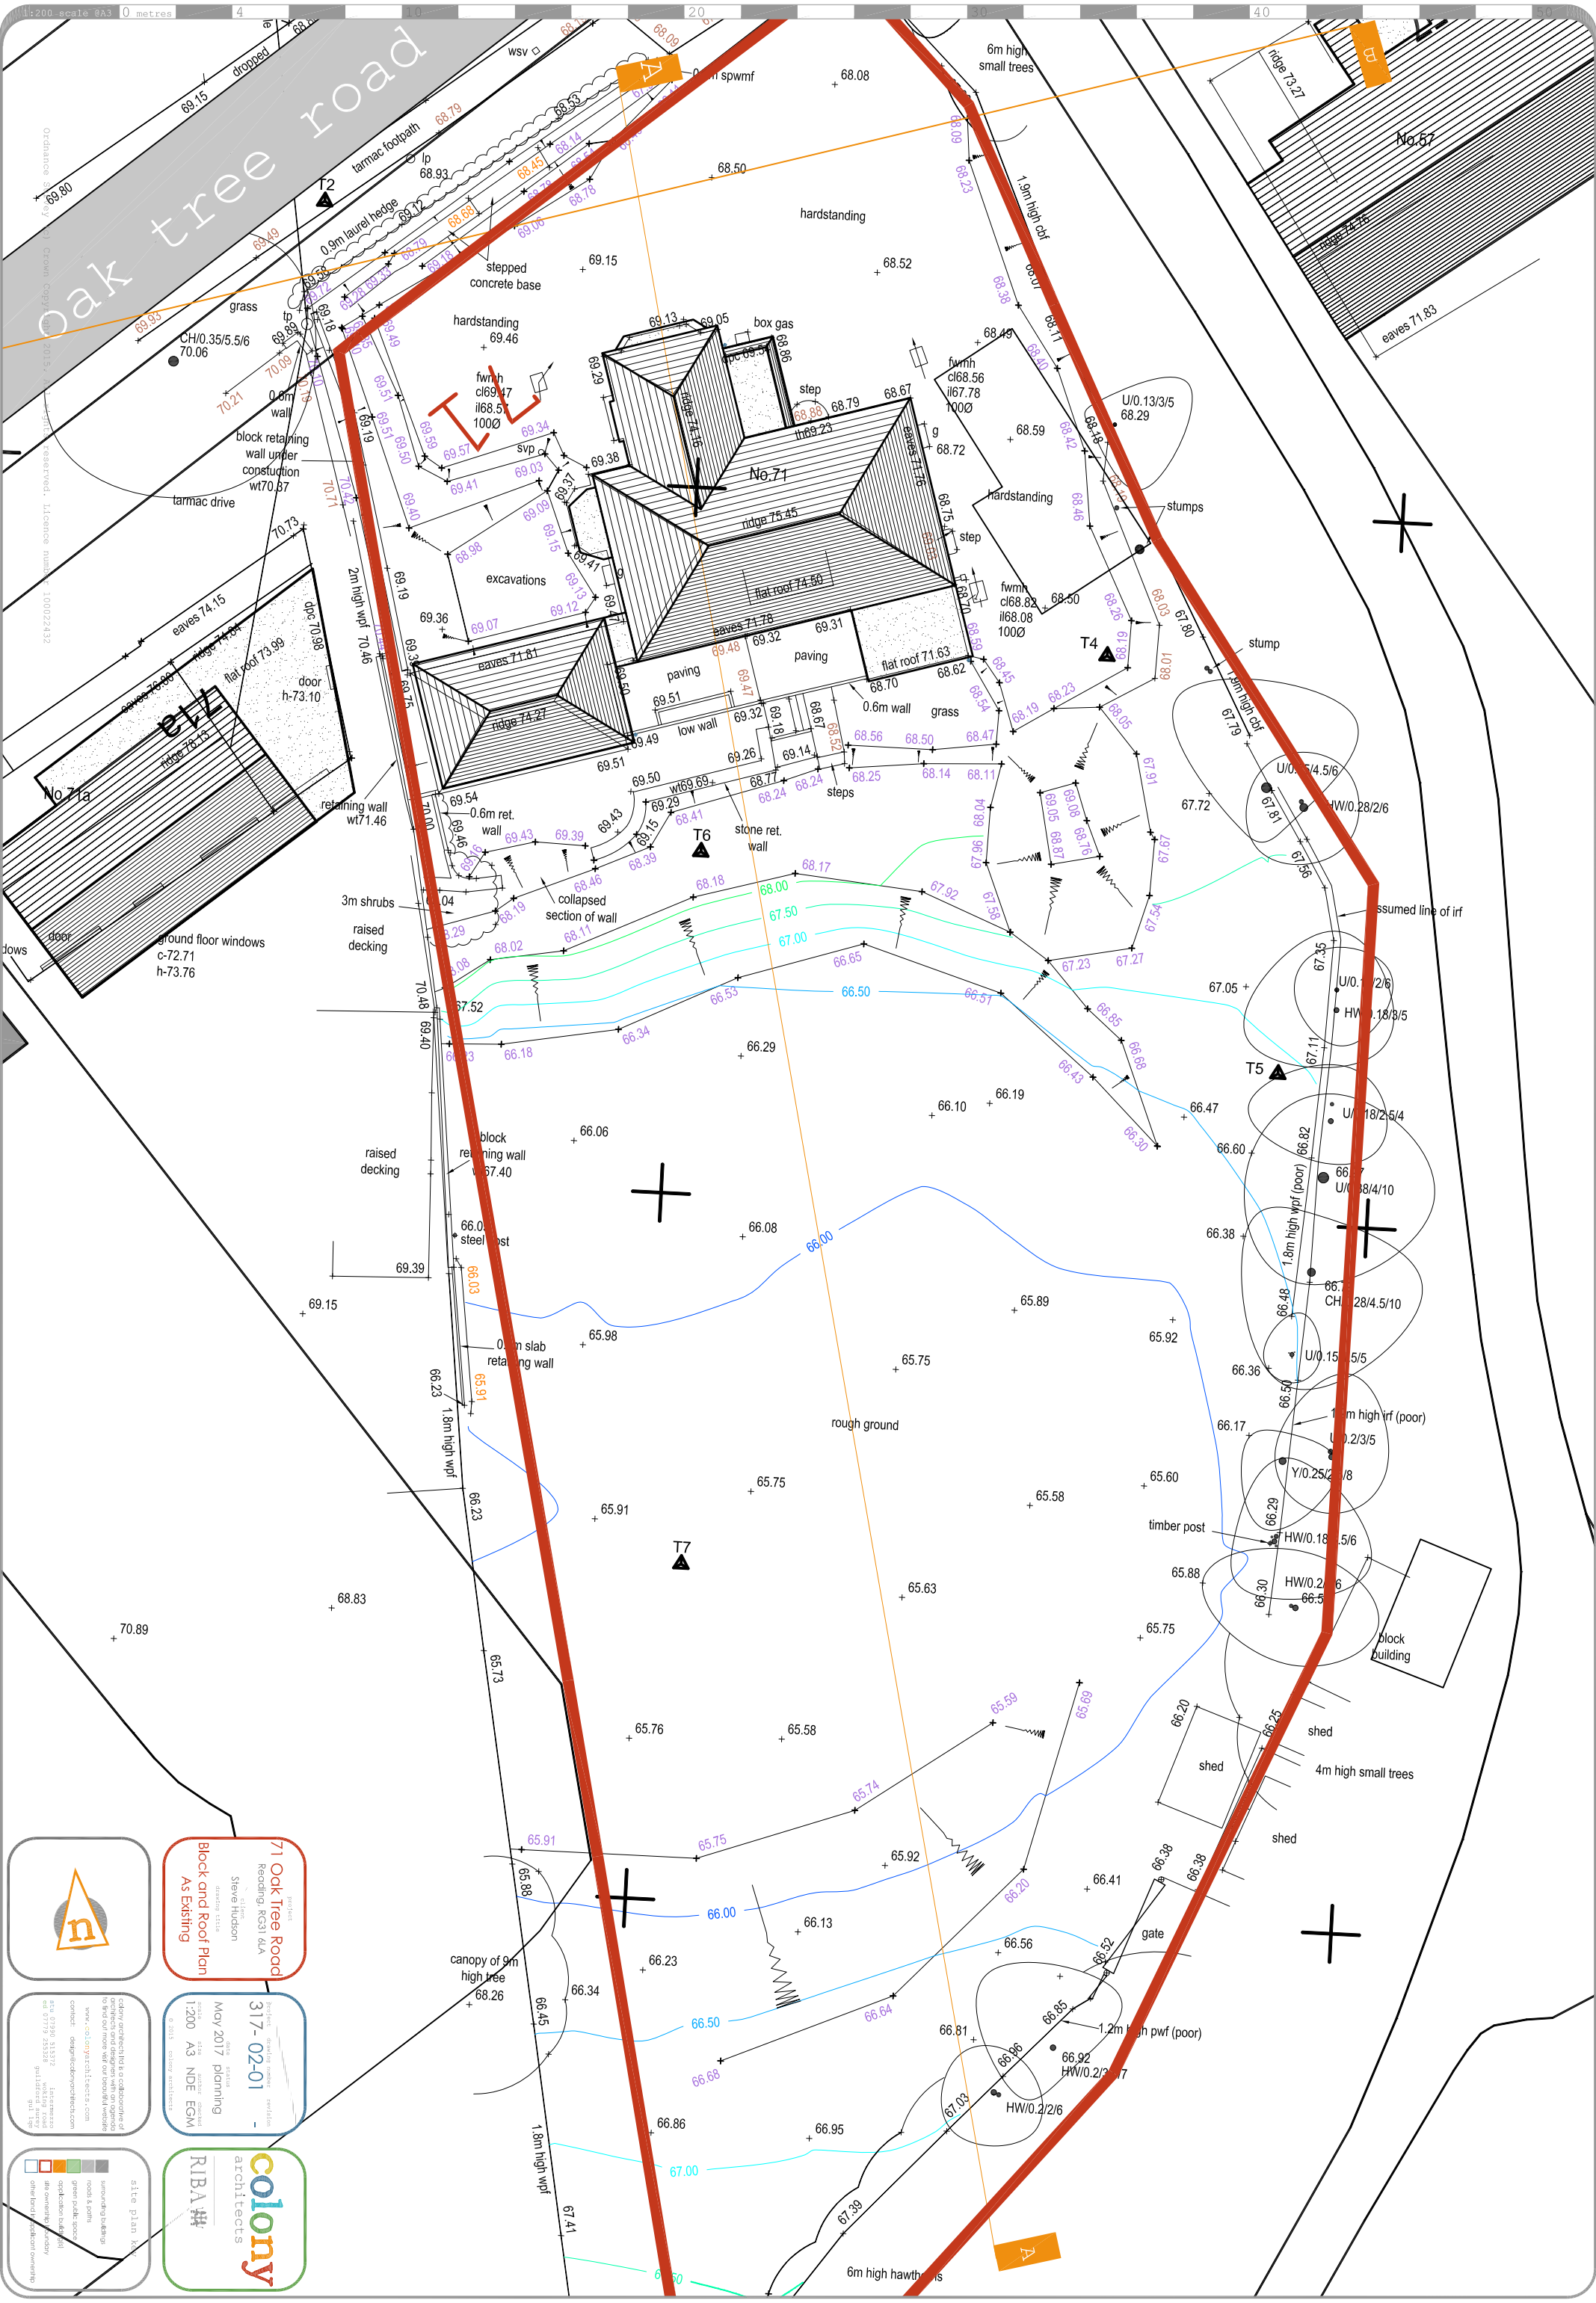



71 Oak Tree Road
Reading, RG31 6LA
Block and Roof Plan
As Existing

Steve Hudson
Architect

317-02-01
May 2017
1:200 A3 NDE EGM

colony architects

colony architects is a collaborative of
architects, interior designers, landscape
architects, and engineers. We work
to find out more what our beautiful world
has to offer and bring it to life.

contact: design@colonyarchitects.com
www.colonyarchitects.com
tel: 01930 515172
tel: 01793 283388
info@colonyarchitects.com

colony architects
RIBA #