


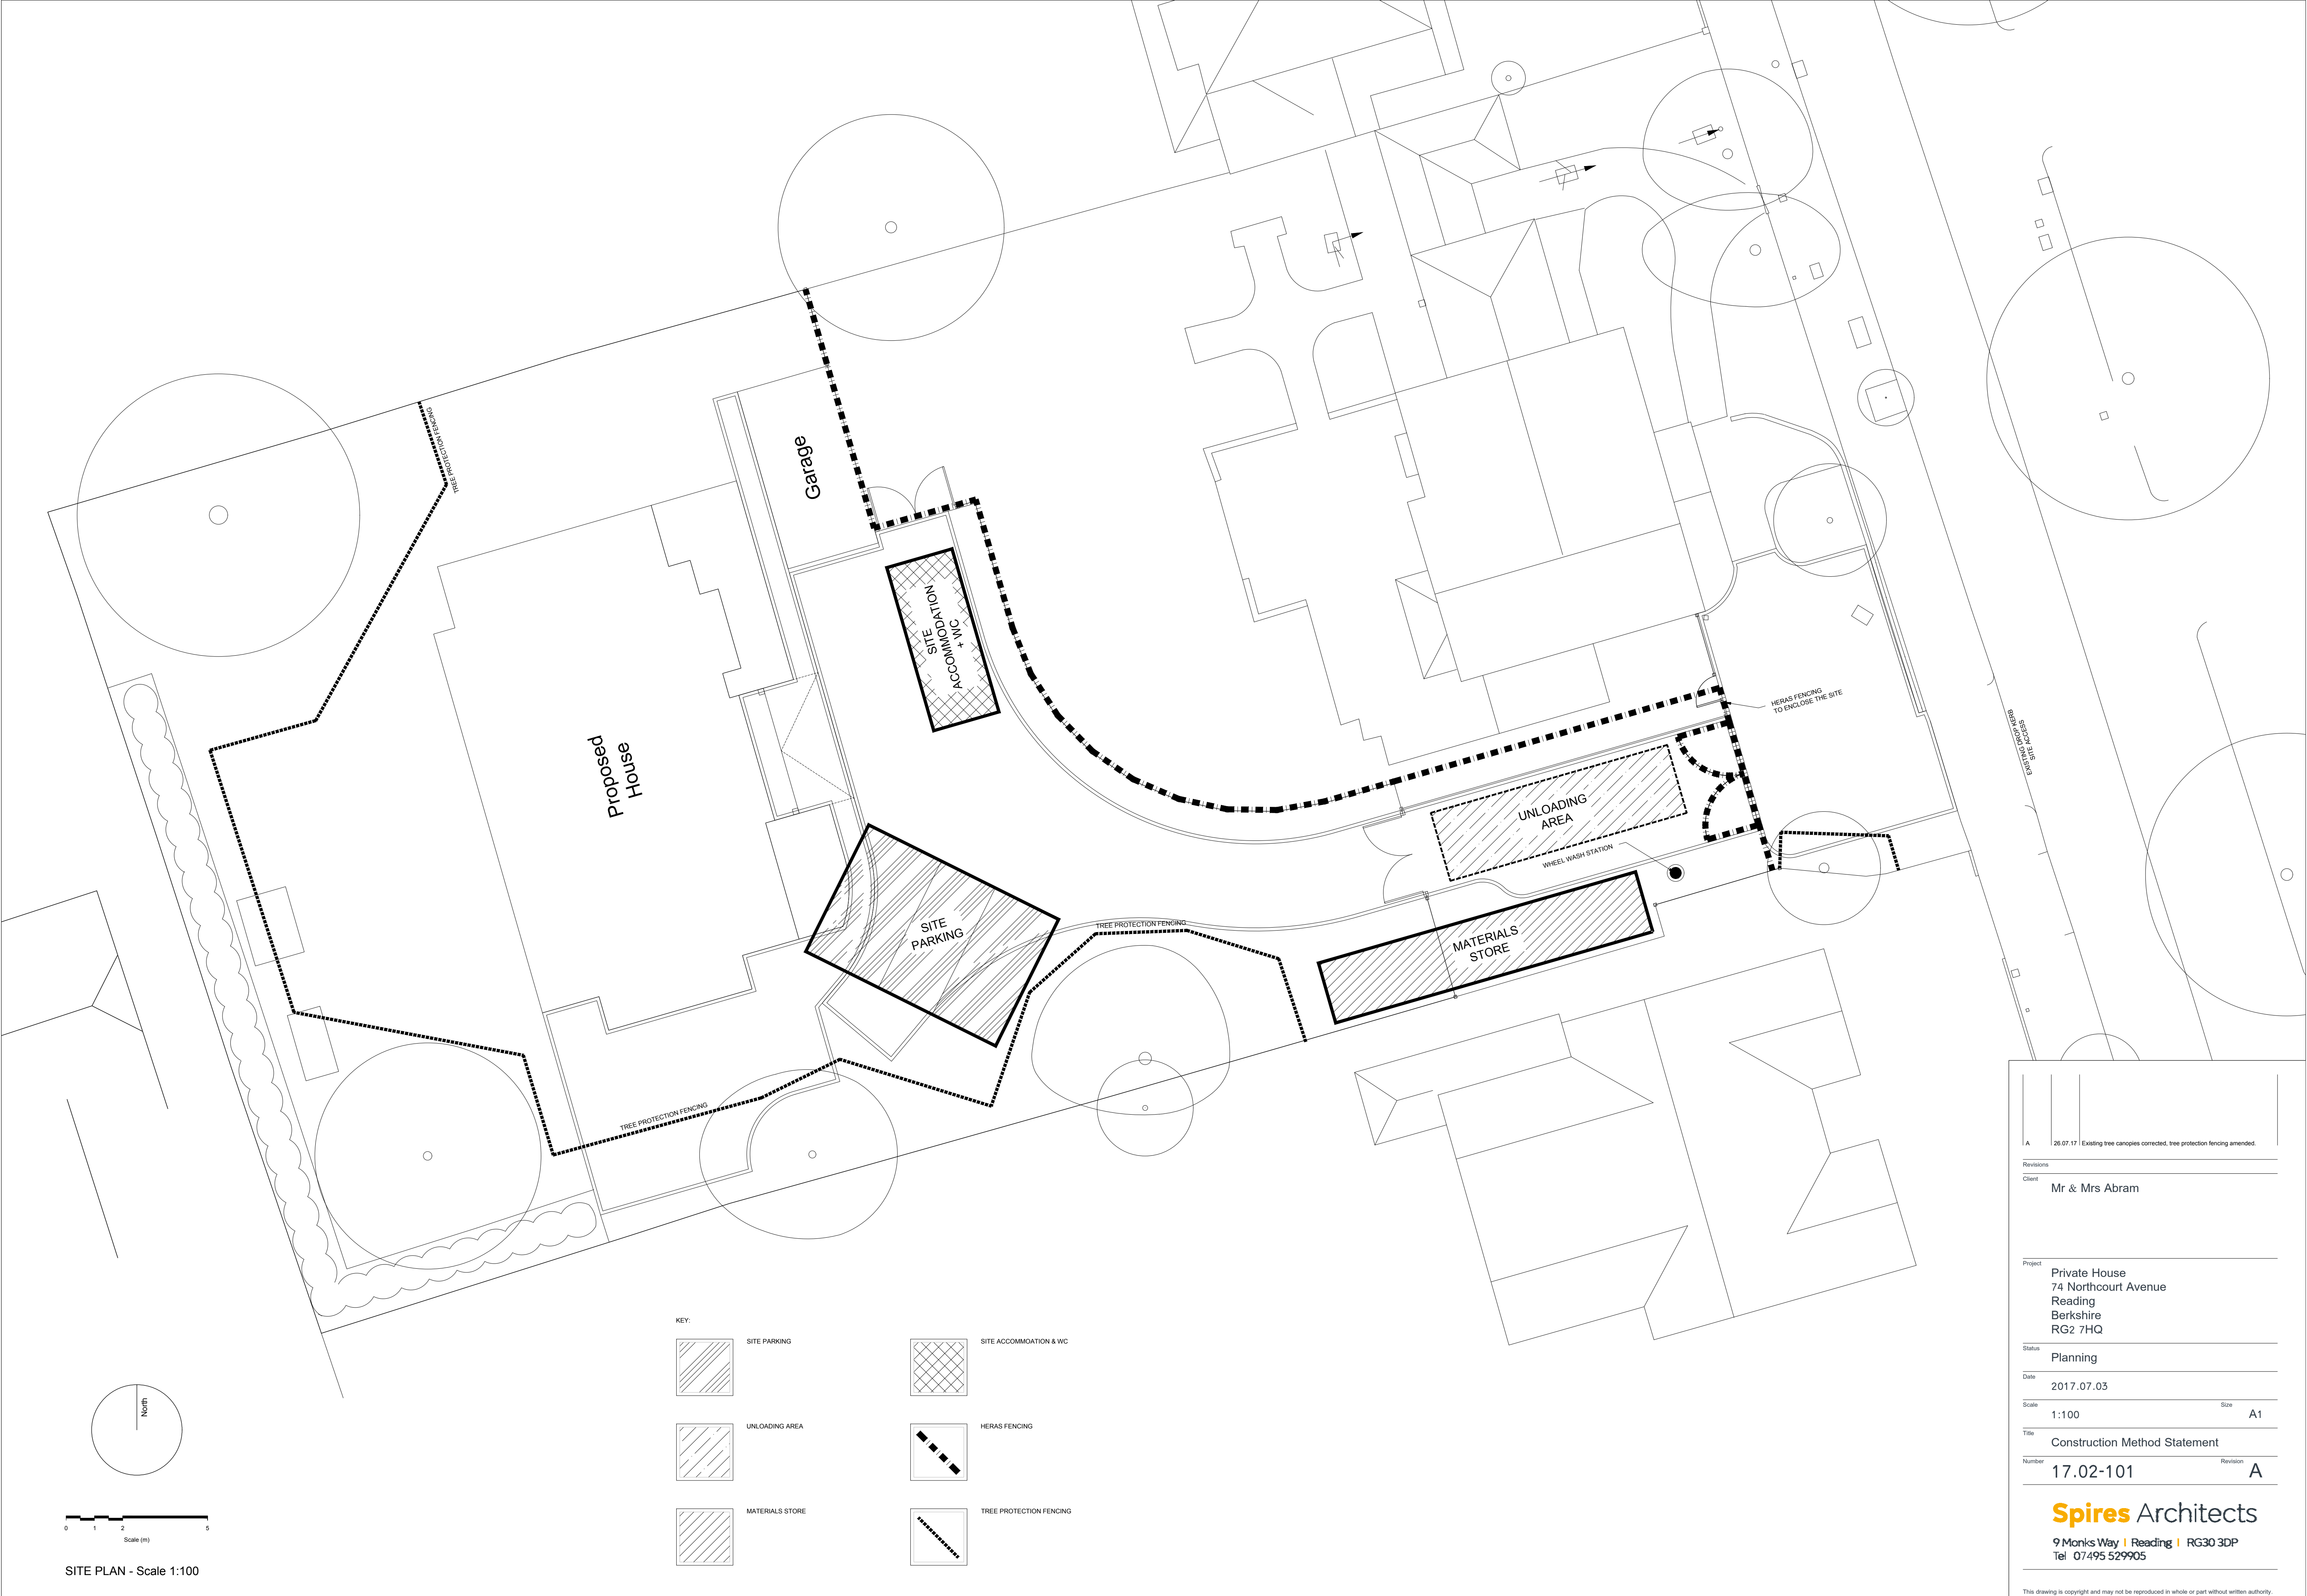

A		28.07.17 Existing tree canopies corrected, tree protection fencing amended.	
Revisions			
Client		Mr & Mrs Abram	
Project			
Private House		74 Northcourt Avenue	
Reading		Berkshire	
RG2 7HQ			
Status			
Planning			
Date			
2017.07.03			
Scale		Size	
1:100		A1	
Title			
Construction Method Statement			
Number		Revision	
17.02-101		A	
Spires Architects			
9 Monks Way Reading RG30 3DP			
Tel: 07495 529905			
This drawing is copyright and may not be reproduced in whole or part without written authority.			