



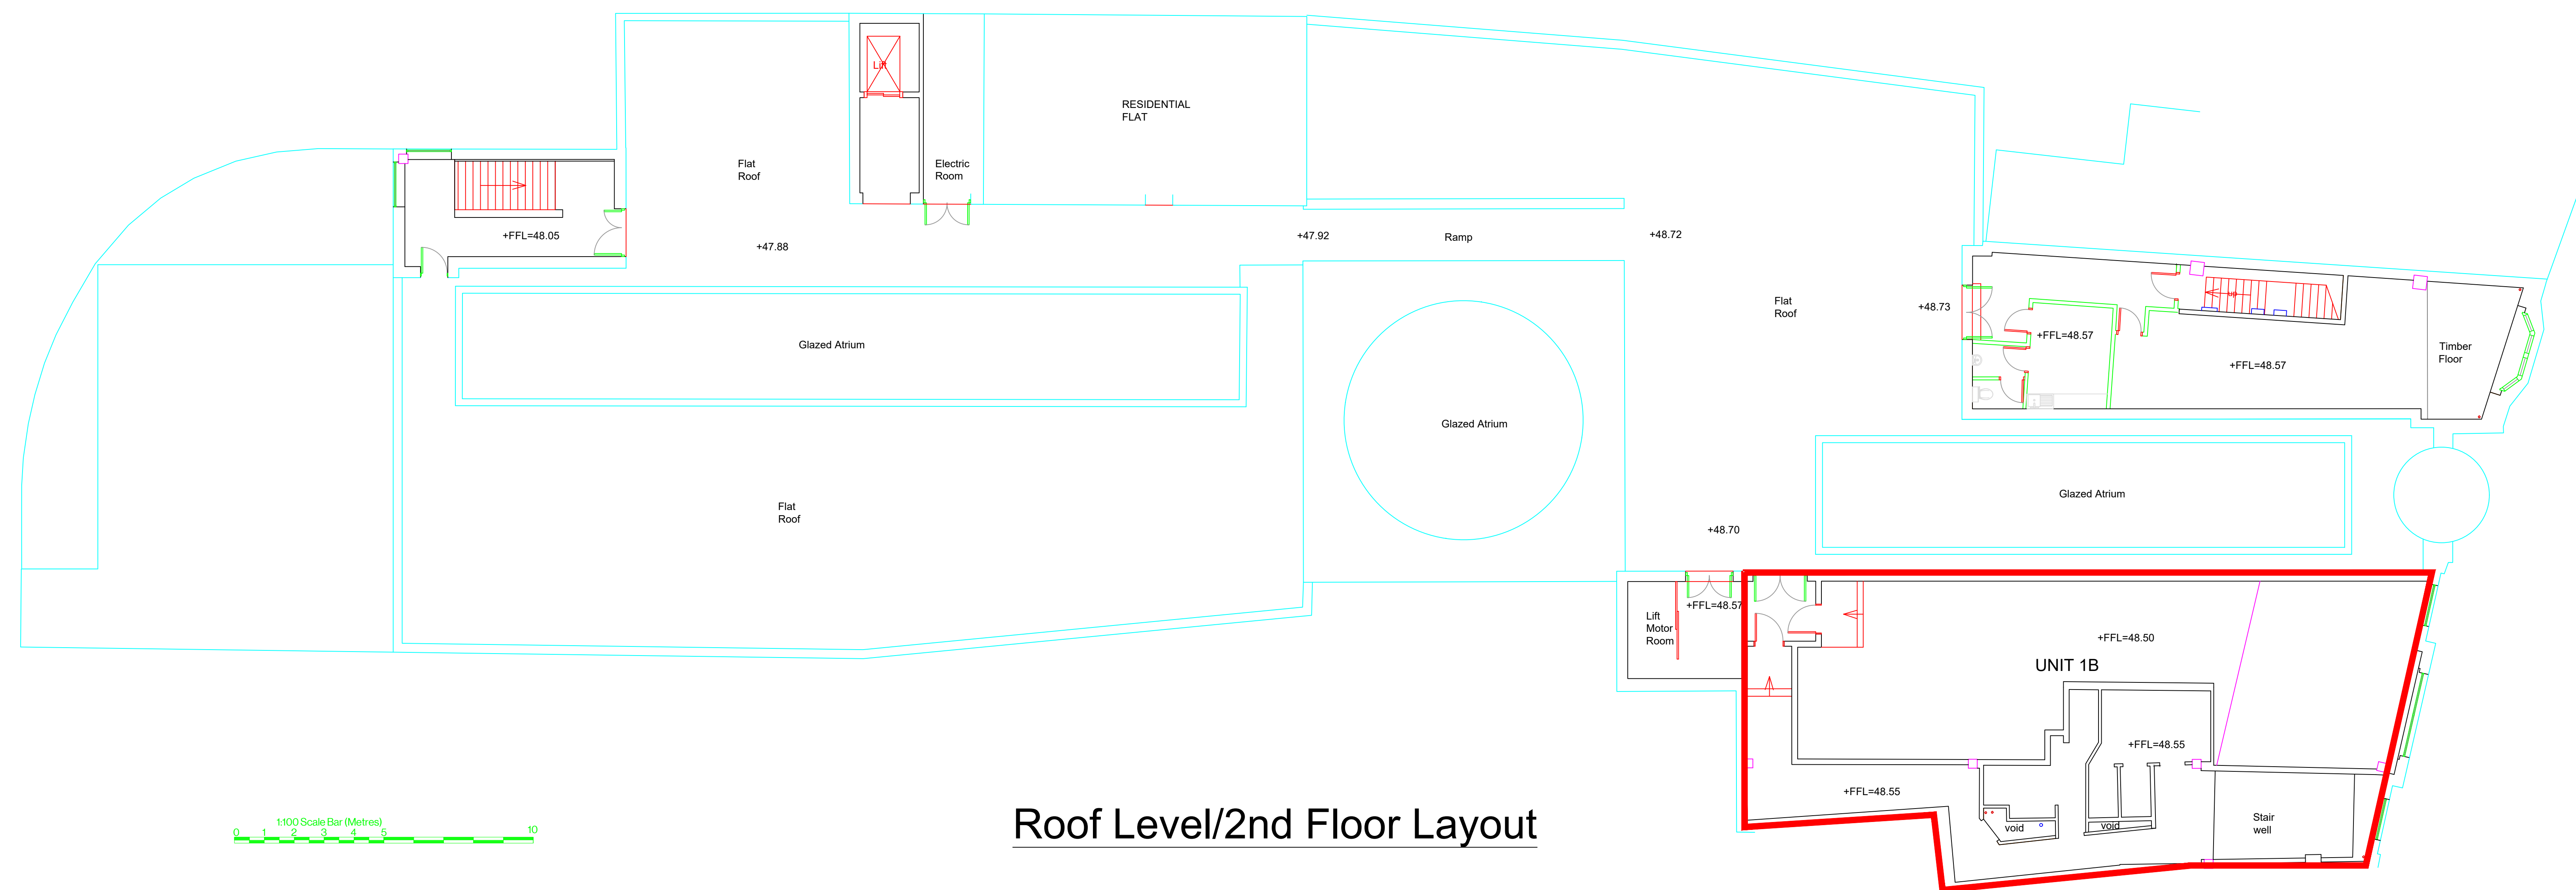

Roof Level/2nd Floor Layout

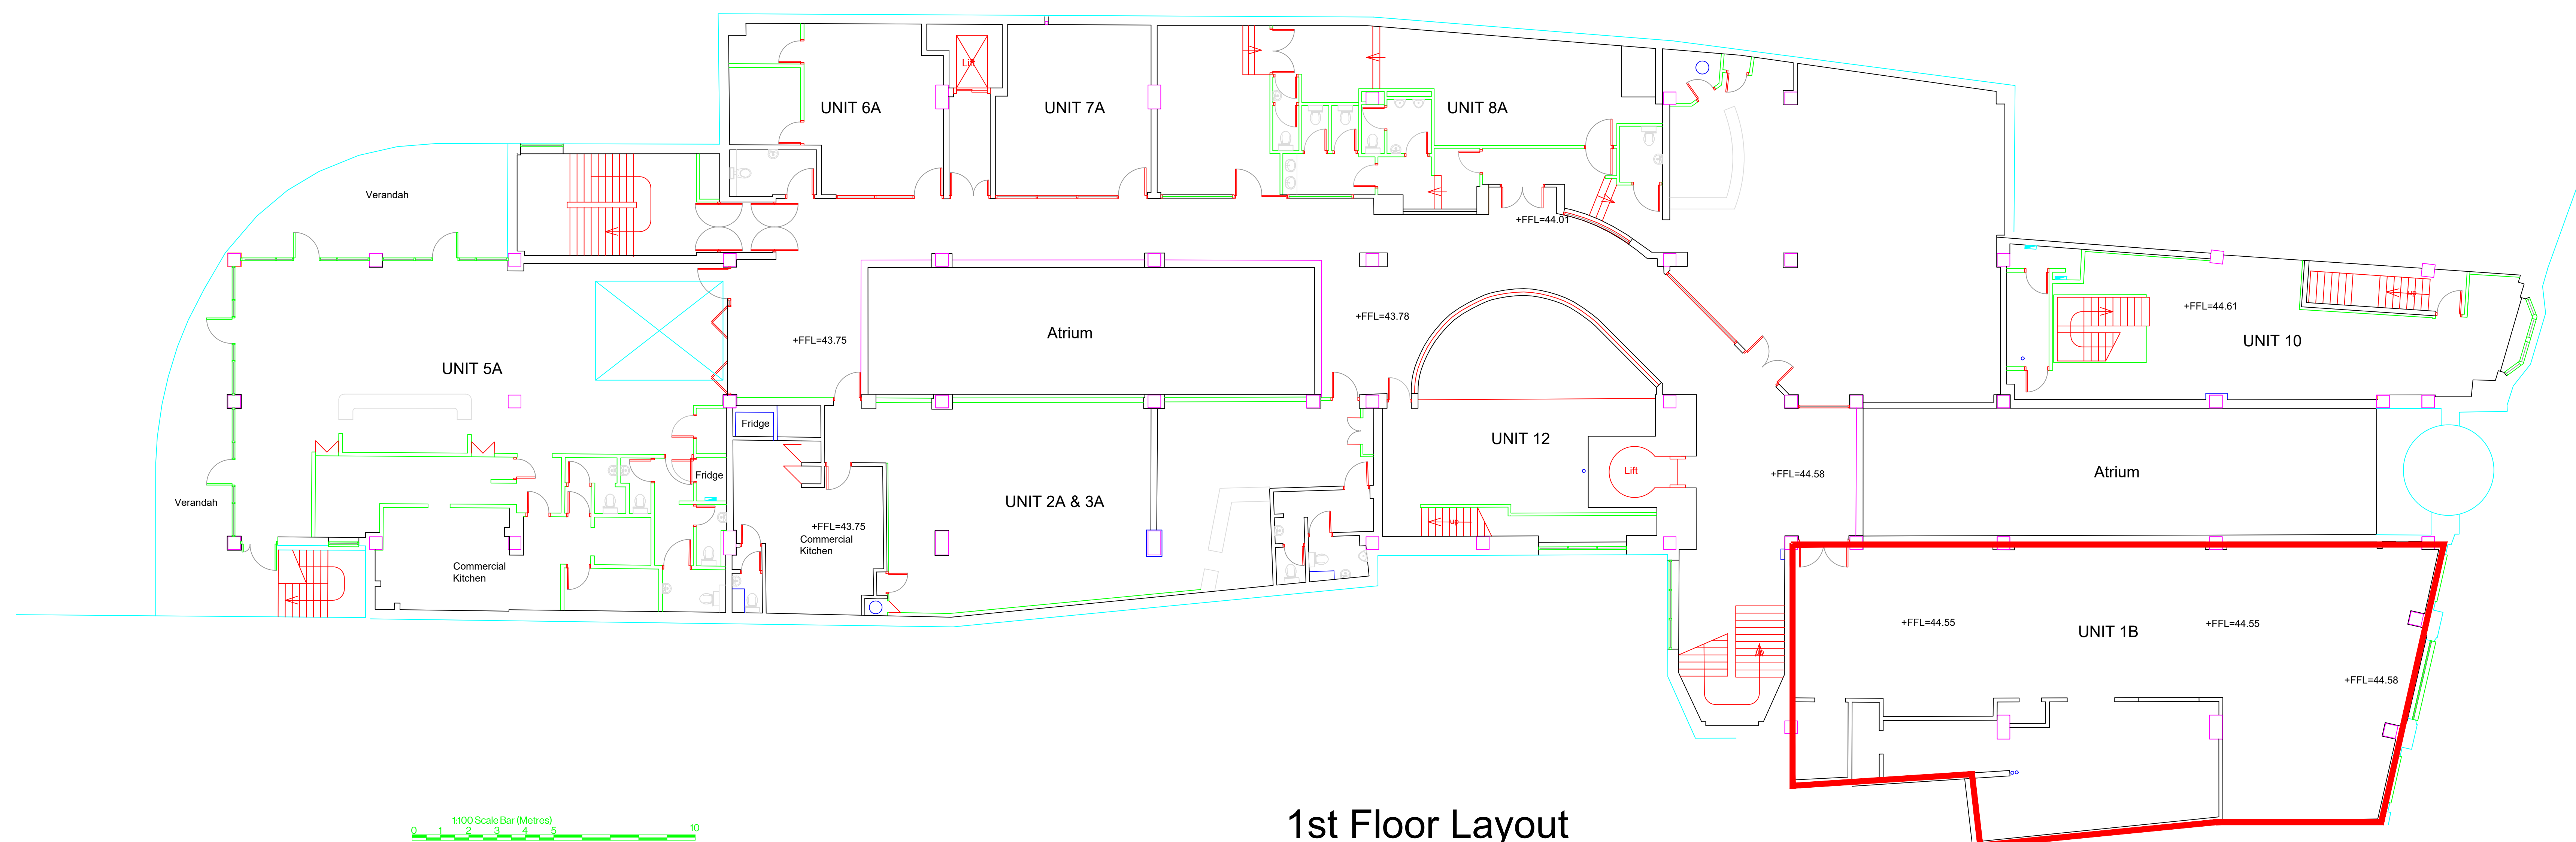

1st Floor Layout



4 Remuda Close
Middletown Road
New Malden
Surrey
KT20 2JF
0181 606 4300
0181 606 4301

Client
Atlantis Holdings

Project
Kings Walk Shopping Precinct

Drawing Title
1st and 2nd Floor Layout

Drawing No:
ASS 1999 - 02

Scale
1:100

Date
June 2016