


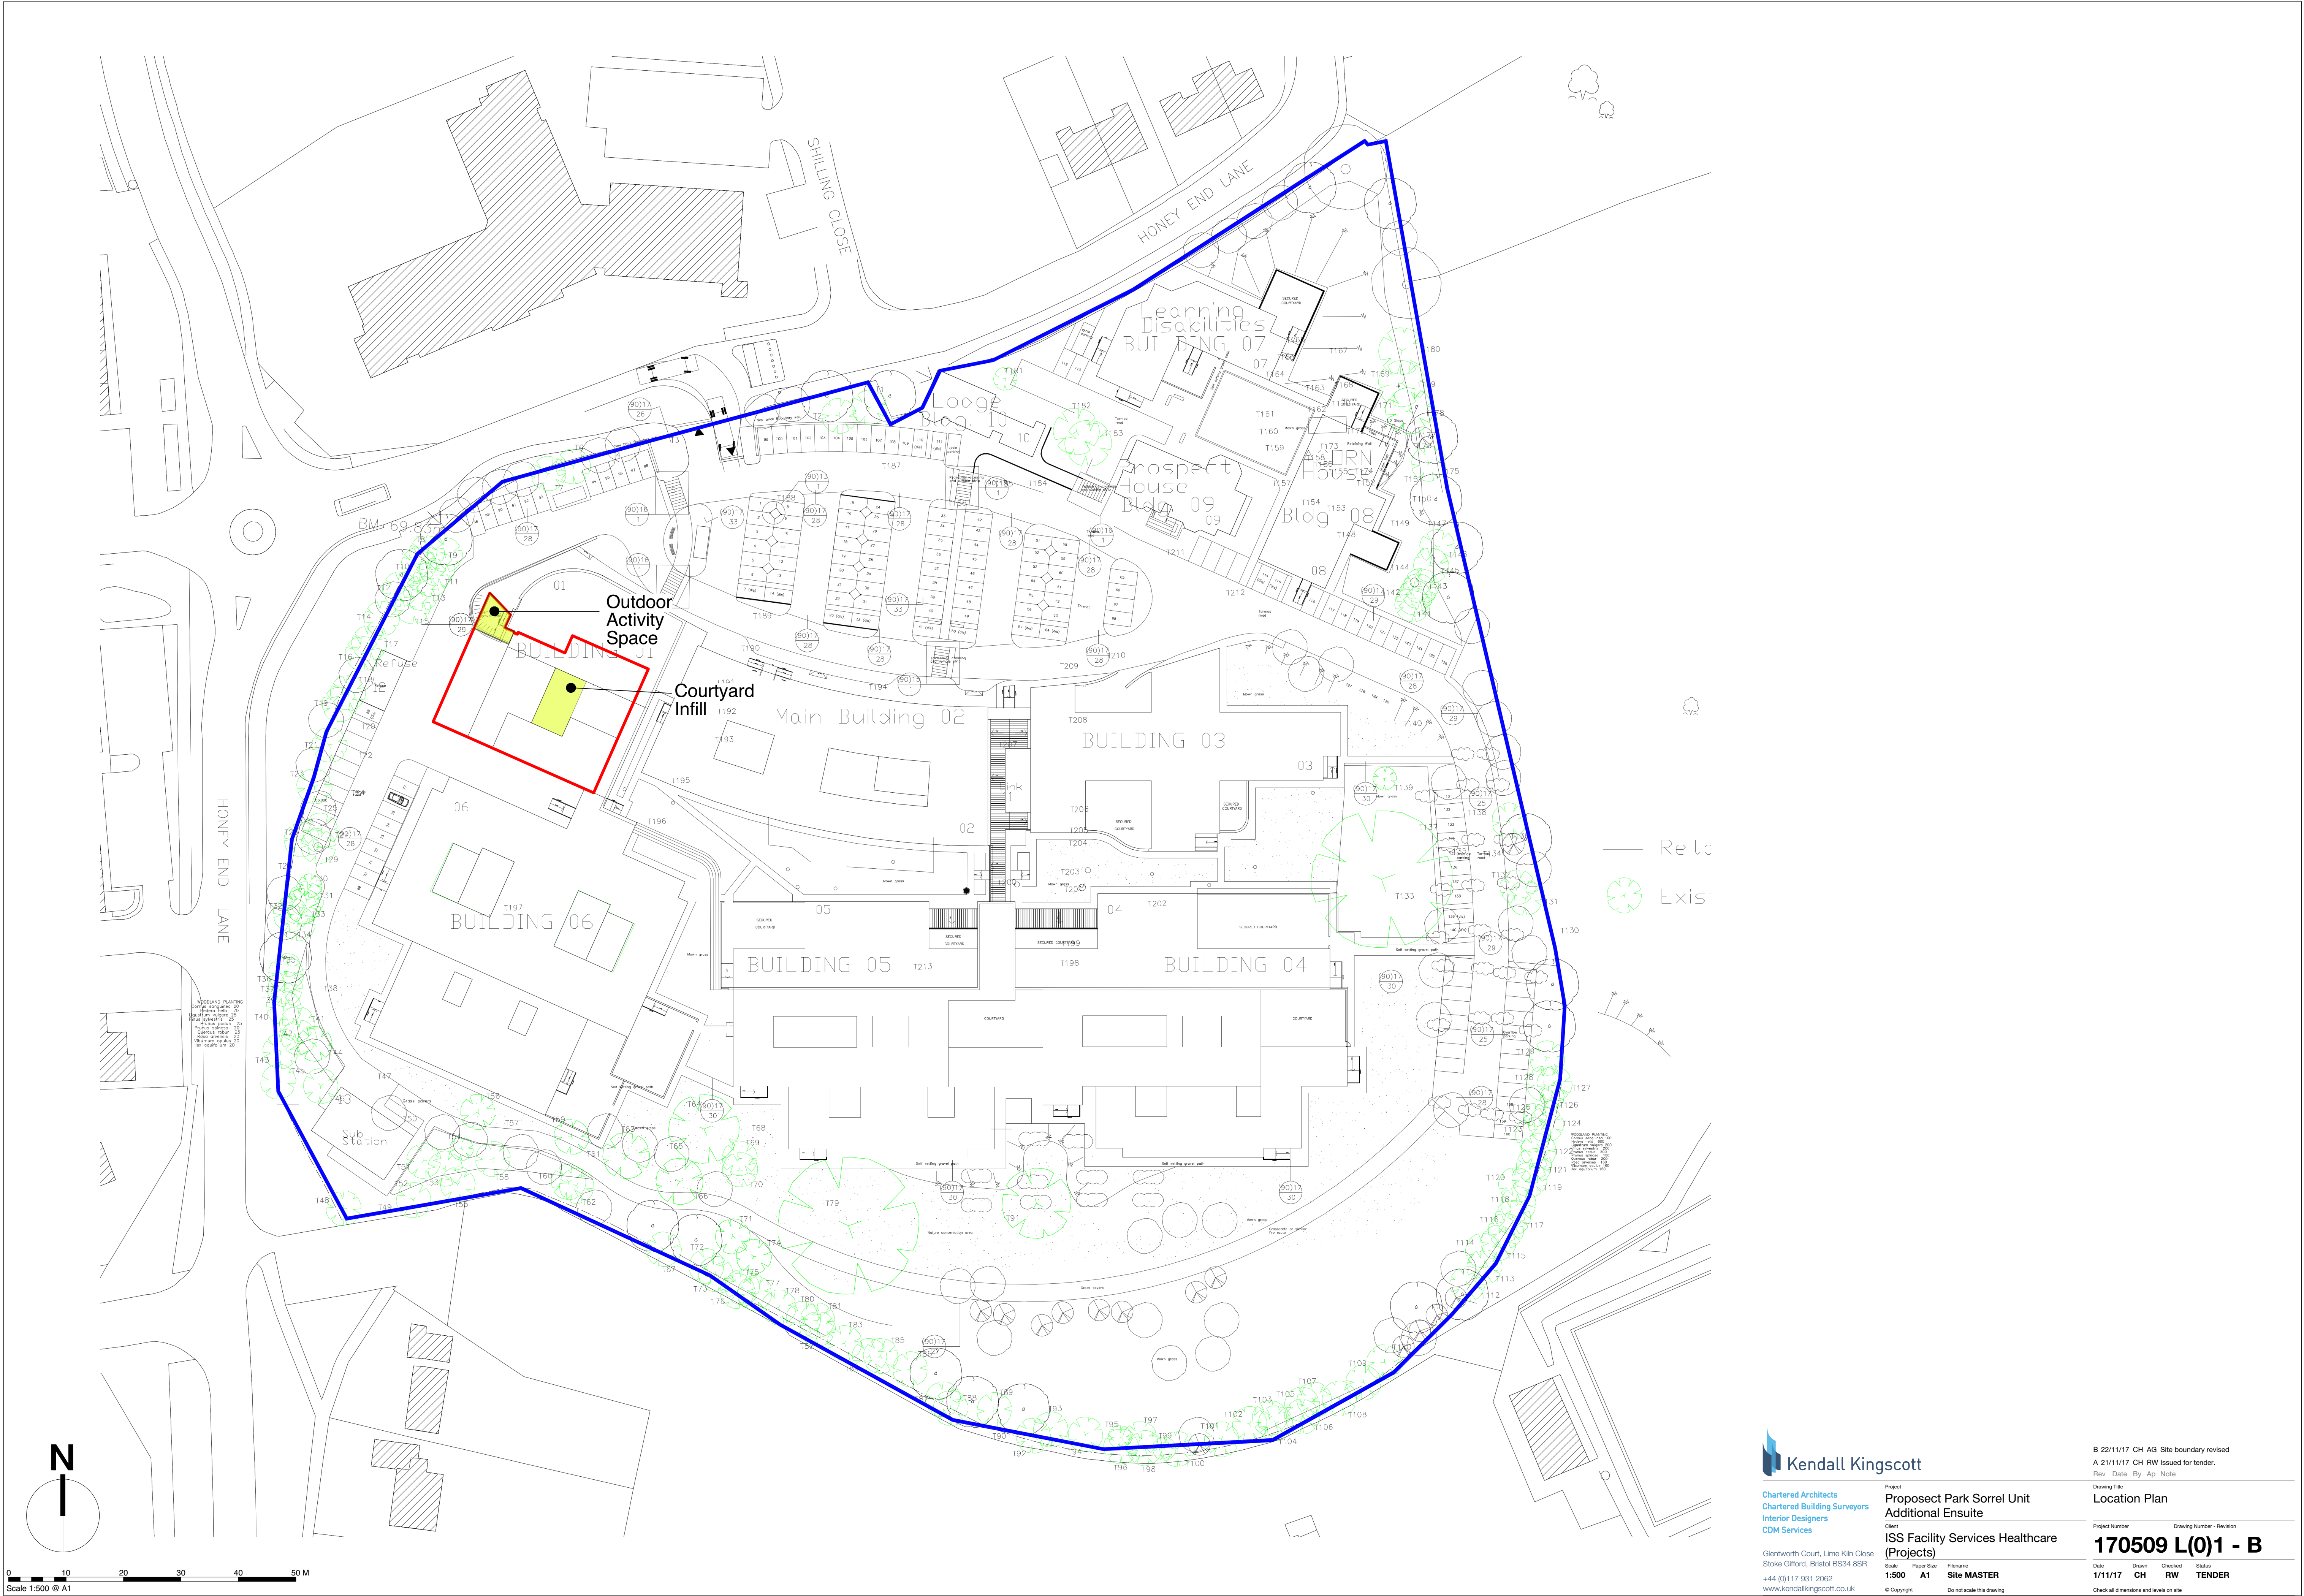

Chartered Architects
Chartered Building Surveyors
Interior Designers
CDM Services

Glentworth Court, Lime Kiln Close
Stoke Gifford, Bristol BS34 8SR
+44 (0)117 931 2062
www.kendallkingscott.co.uk

Project
**Proposect Park Sorrel Unit
Additional Ensuite**
Client
**ISS Facility Services Healthcare
(Projects)**

Scale
1:500
Paper Size
A1
Filename
Site MASTER

© Copyright Do not scale this drawing

B 22/11/17 CH AG Site boundary revised
A 21/11/17 CH RW Issued for tender.
Rev Date By Ap Note

Drawing Title
Location Plan

Project Number
170509 L(0)1 - B

Date
1/11/17
Drawn
CH
Checked
RW
Status
TENDER

Only to be used on the site for which designed. The electronic transmission of design information contained in this drawing is carried out entirely at the User's risk and Kendall Kingscott Ltd. shall have no liability for any errors or inaccuracies arising therefrom. The production of amended or updated information from the said design information by the User is entirely the responsibility of the User and Kendall Kingscott Ltd. shall have no responsibility in respect thereof whatsoever.