


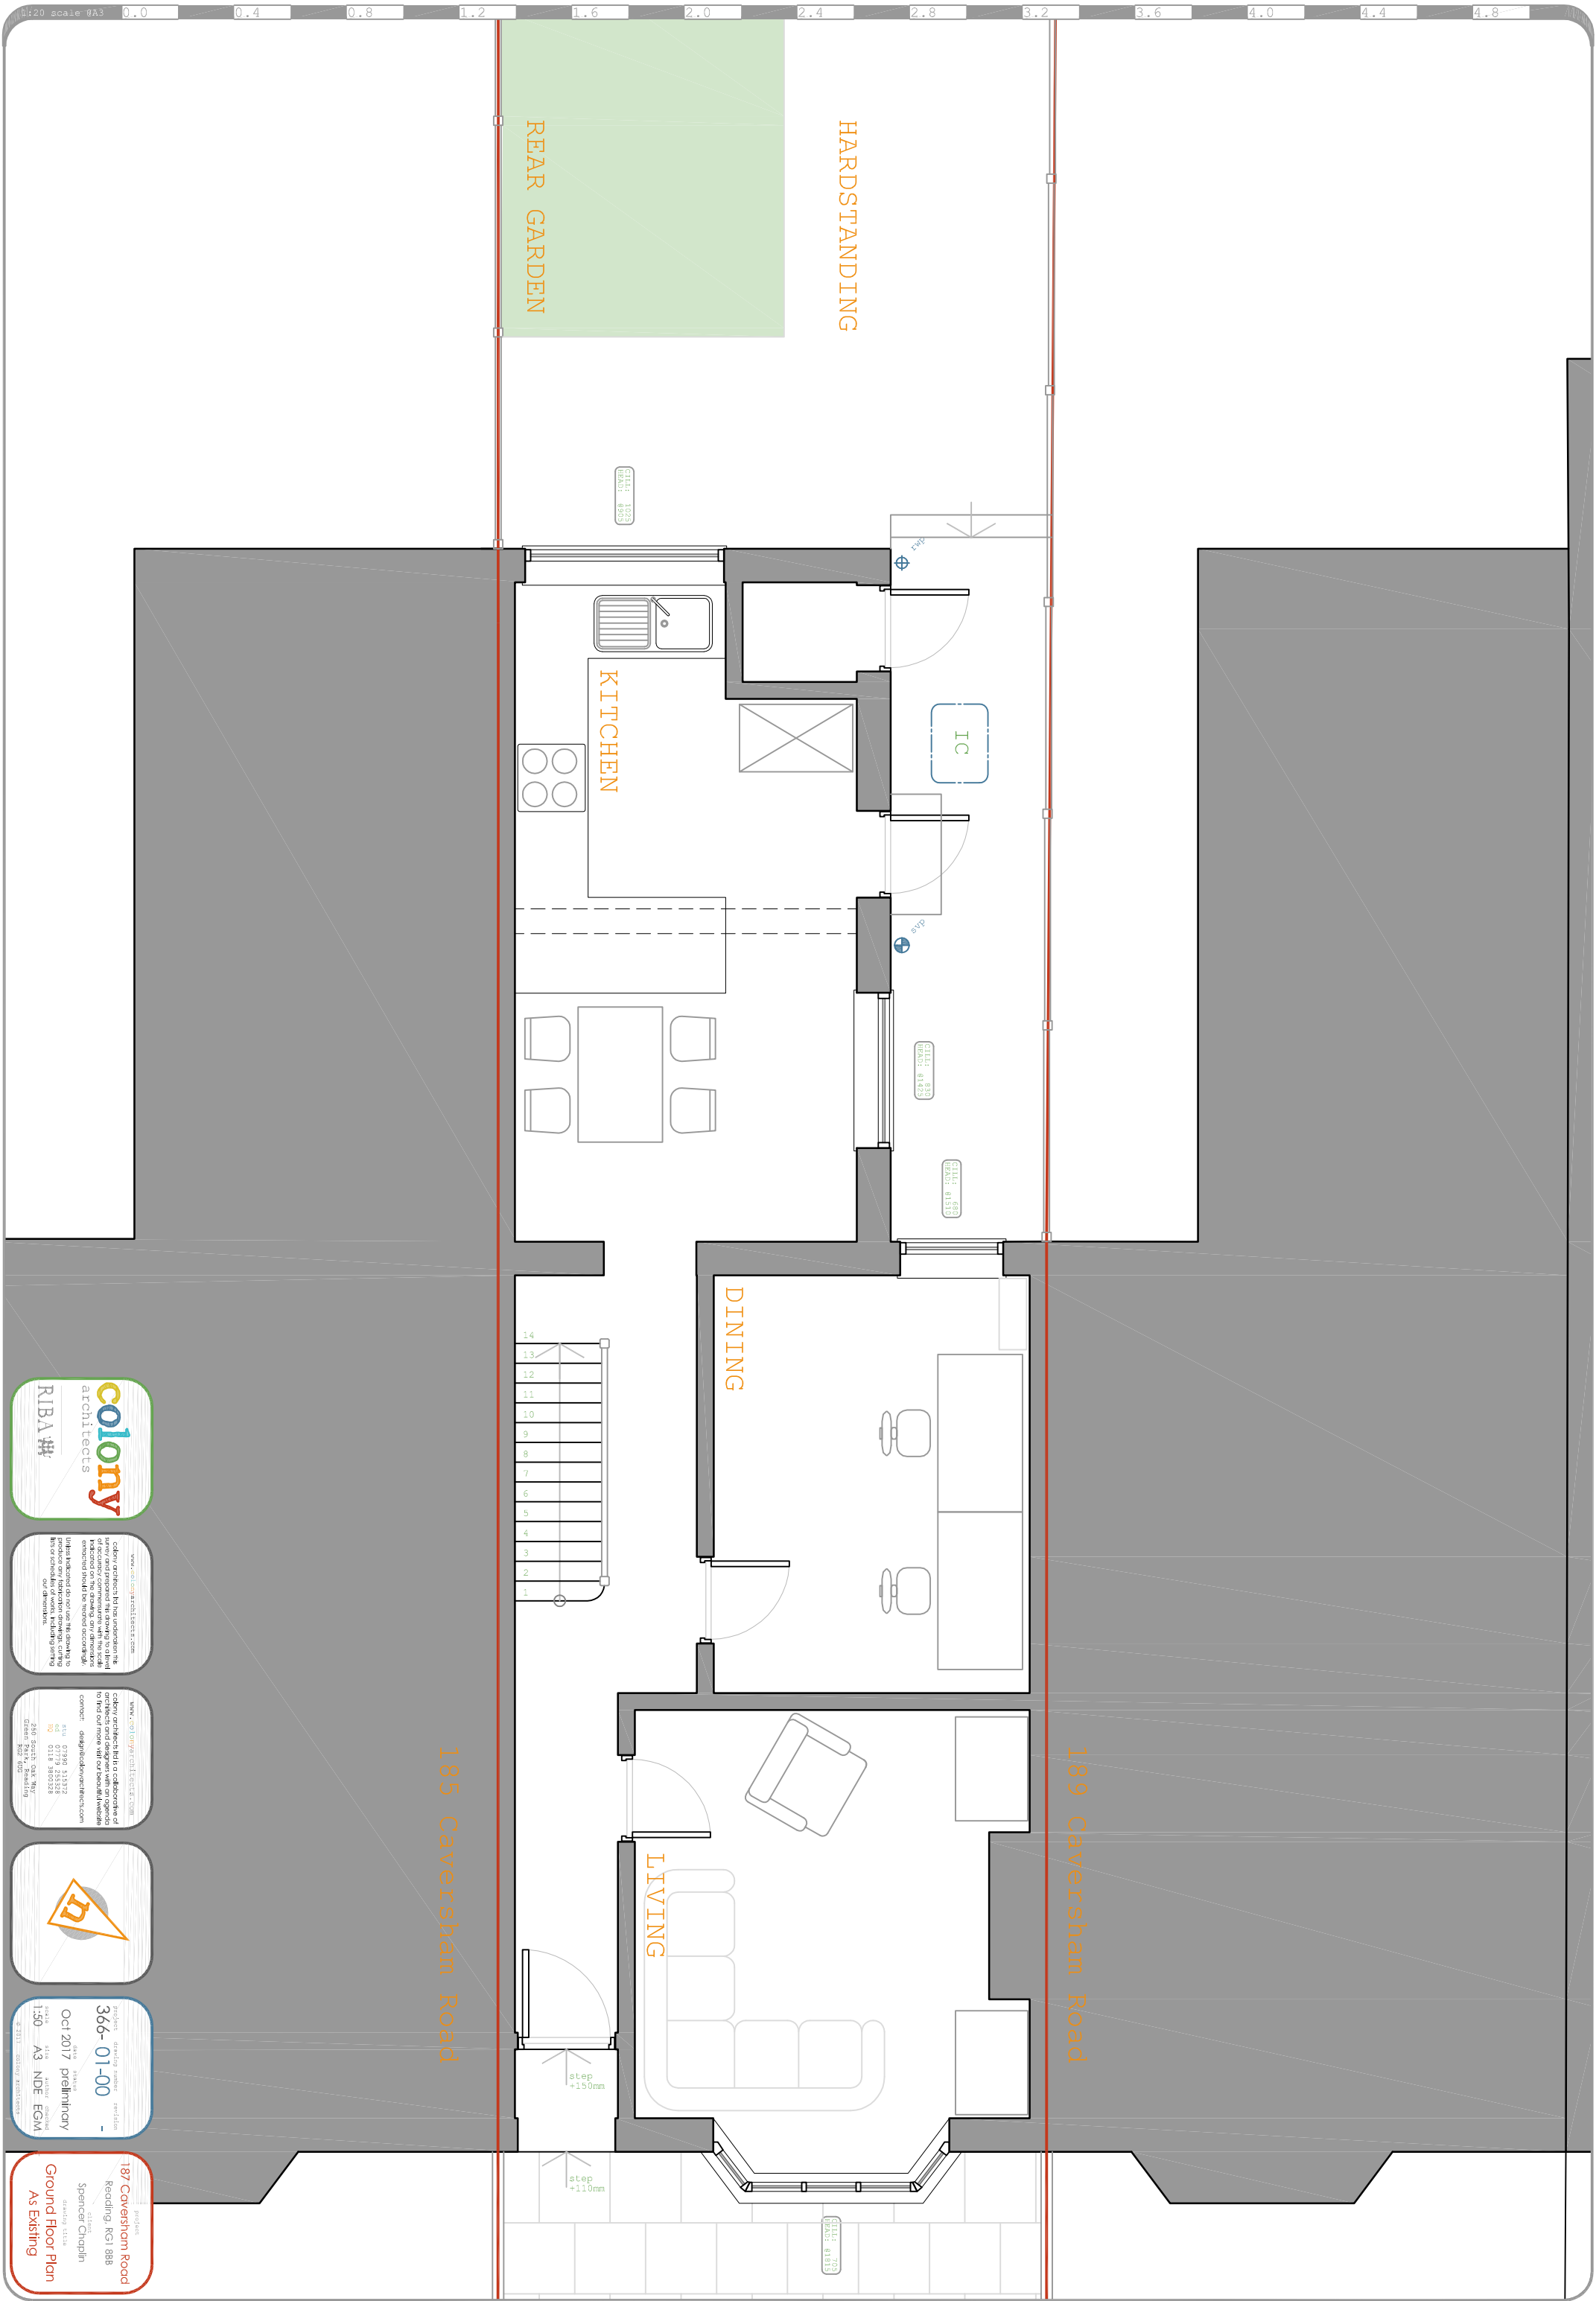



FRONT / NORTH ELEVATION

REAR / SOUTH ELEVATION

185 CAVERSHAM ROAD

187 CAVERSHAM ROAD

189 CAVERSHAM ROAD

189 CAVERSHAM ROAD

187 CAVERSHAM ROAD

185 CAVERSHAM ROAD


property boundary

property boundary

property boundary

property boundary



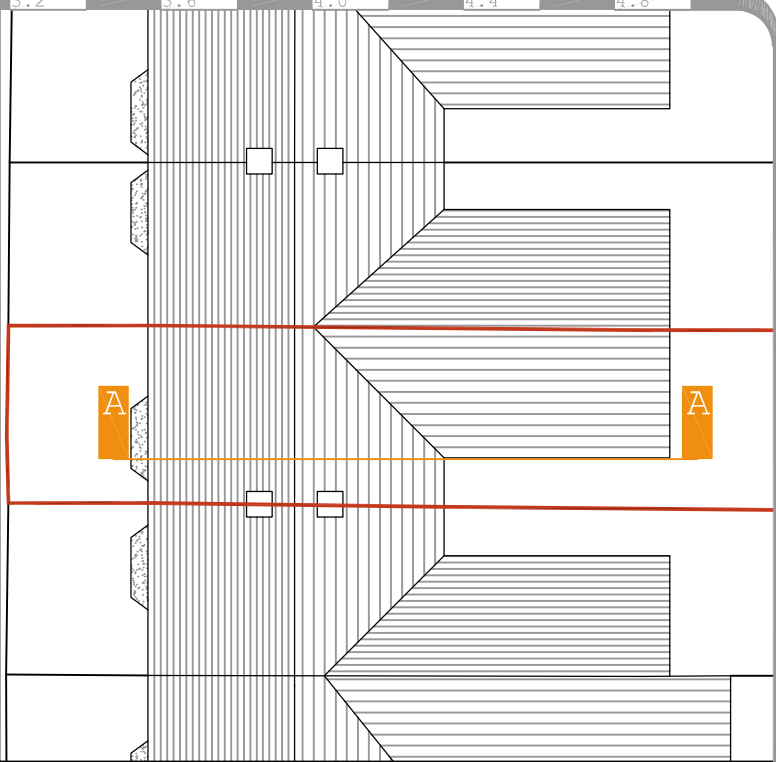

Ridge @
+8160mm approx

Eaves @
+5210mm

Ridge @
+7225mm

Eaves @
+5130mm

MASTER BED


F.F.L. 1
+2820mm

BED 2

LIVING

F.F.L. 0
0+00

DINING

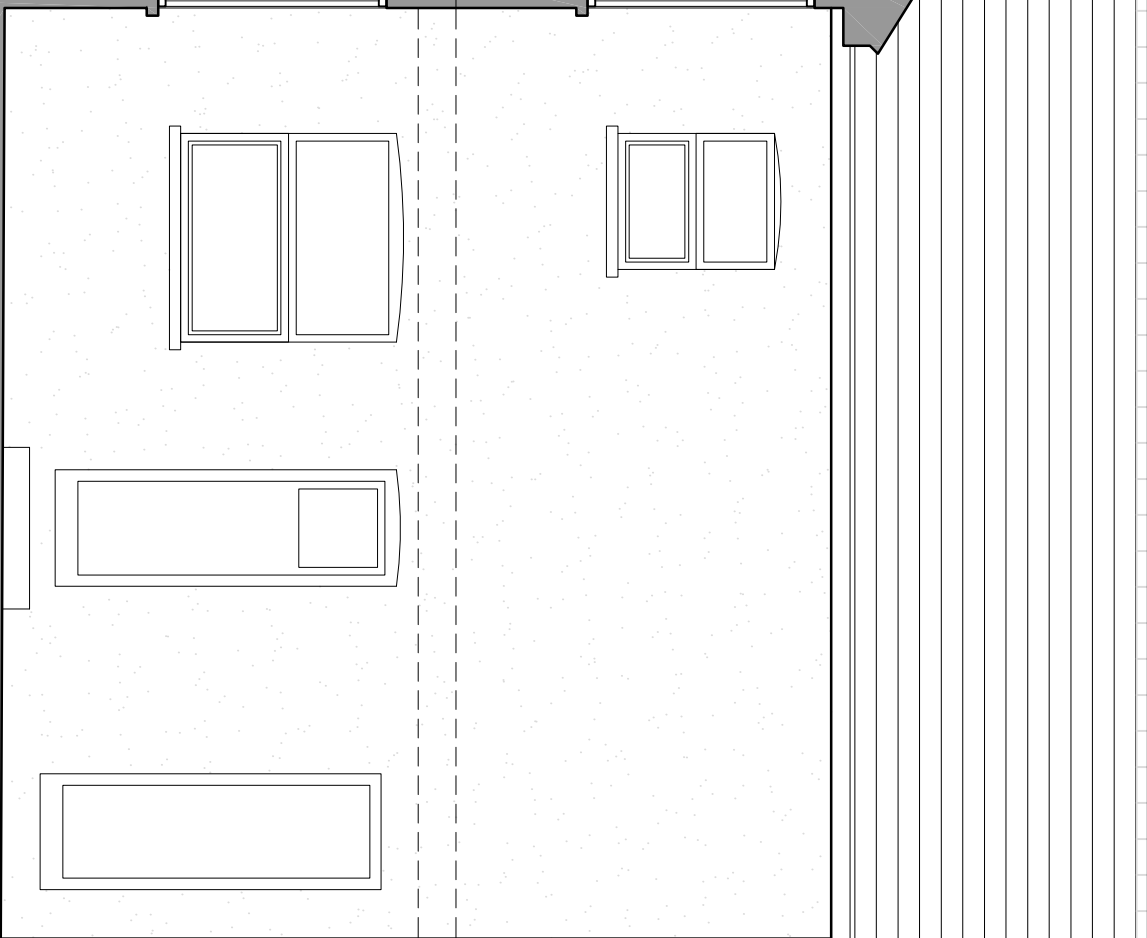

colony architects has undertaken the survey and prepared the drawings to a level indicated on the drawings and dimensions expected should be viewed accordingly. Unless indicated do not use the drawings to produce any construction drawings, citing the drawings as a reference, without the consent of the architect.

colony architects has a collaboration of architects and designers with an ongoing to find out more visit our website
contact: design@colonyarchitects.com
250 South Oak Way
Reading, RG2 6QZ
Tel: 0118 380328
Fax: 0118 380328

Project: 366-01-04
Date: Oct 2017
Status: preliminary
Scale: 1:50
Author: AS NDE
Reviewer: EGM

187 Coverham Road
Reading, RG1 8BB
Spencer Chappin
0118 380328
Section A-A
As Existing