

CDM RESIDUAL RISK INFORMATION (HASBox)

In addition to the hazards / risks normally associated with the types of work detailed on this drawing, note the following:-

CONSTRUCTION

- CONSTRUCTION1
- CONSTRUCTION2
- CONSTRUCTION3

MAINTENANCE / CLEANING

- MAINTENANCE1
- MAINTENANCE2
- MAINTENANCE3

DEMOLITION / DECOMMISSIONING

- DEMOLITION1
- DEMOLITION2
- DEMOLITION3

It is assumed that all works will be carried out by a competent contractor working, where appropriate, to and approved method statement.

B) Updated following site review 22.05.17	MJB	PDC	24.05.17
A) Updated following comments received 25.04.17	MJB	PDC	27.04.17
Revision	Drwn	Chk'd	Date

Project Status

STAGE 4

This information, whether drawn or as a data file, is copyright and issued strictly for use on the project for which it is provided


ProjectClient

PROCTER AND GAMBLE LTD
P&G READING
PROJECT LONDON BRIDGE

Drawing Title
P&G SECURE LINE
PERMANENT

Drawn	Date	Checked	Scale
MJB	APRIL 17	PDC	1:500@A2

Manchester:
55 King Street
Manchester M2 4LQ
+44 (0)161 8317300
Southampton:
Marino Park
Southampton SO43 7FY
+44 (0)23 80817900
www.fairhursts.com

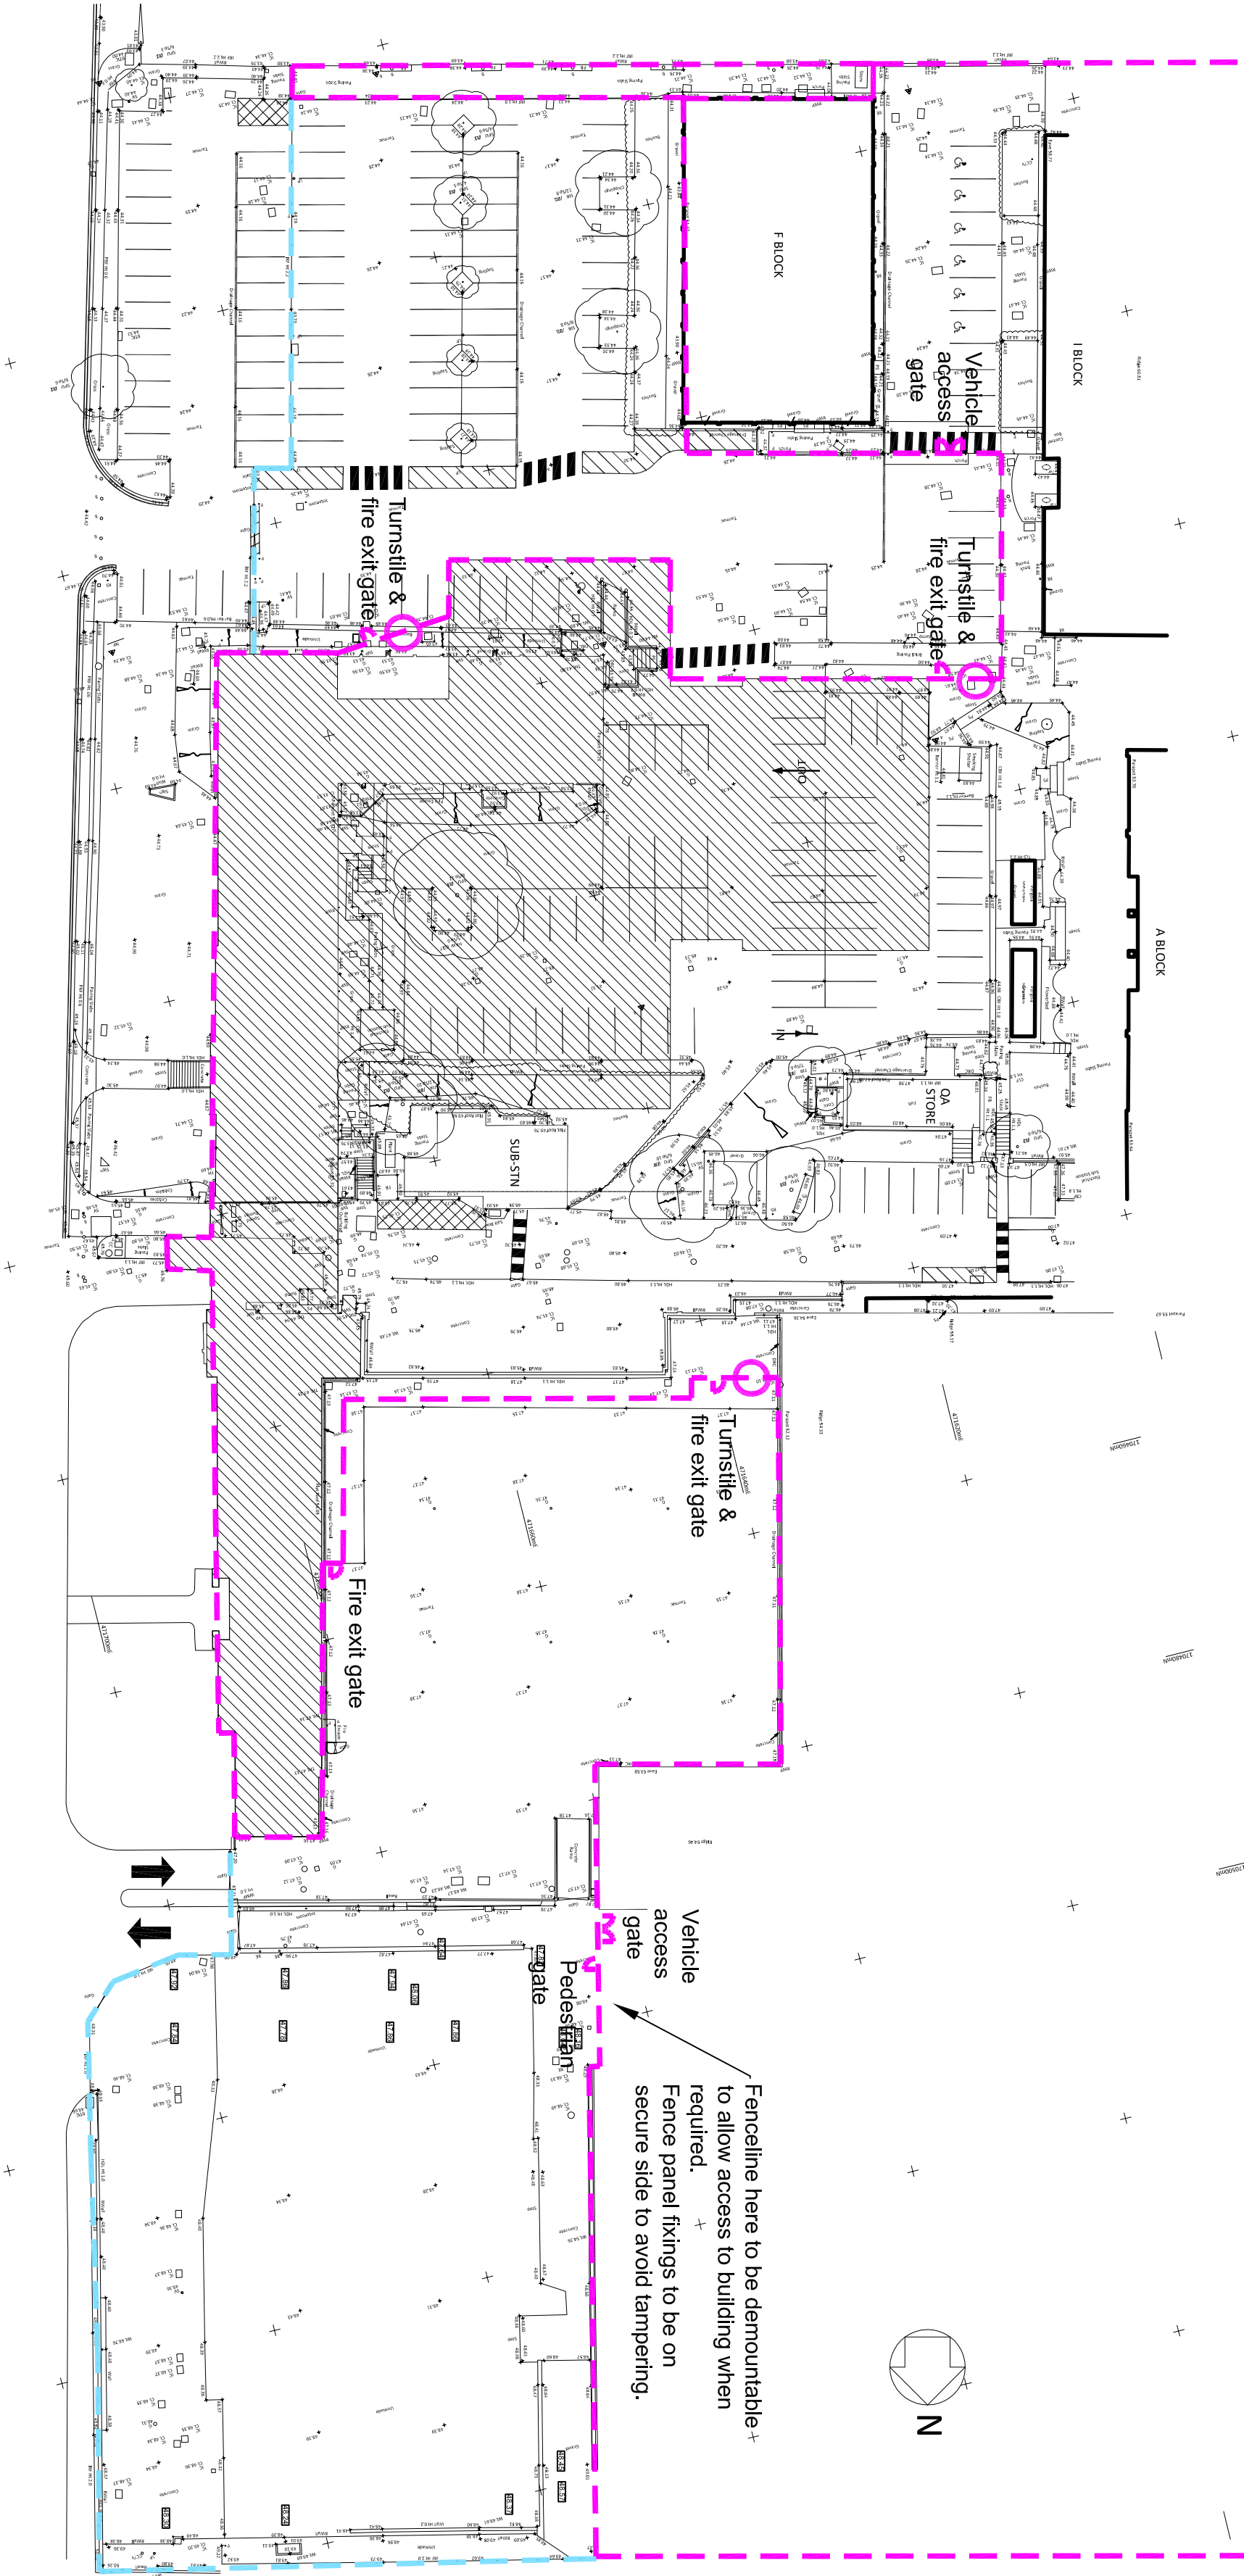

KEY:

--- P&G Secure Line: Tier 1

--- P&G Fence Line: Low level security

Final building outline