



DO NOT SCALE FROM THIS DRAWING. VERIFY ALL DIMENSIONS BEFORE SETTING OUT, COMMENCING WORK OR MAKING ANY SHOP DRAWINGS. REPORT ANY DISCREPANCIES TO SUPERVISING OFFICER IMMEDIATELY. COPYRIGHT ©

Rev	Description	Date
A	General Planning Amendment	24.07.17

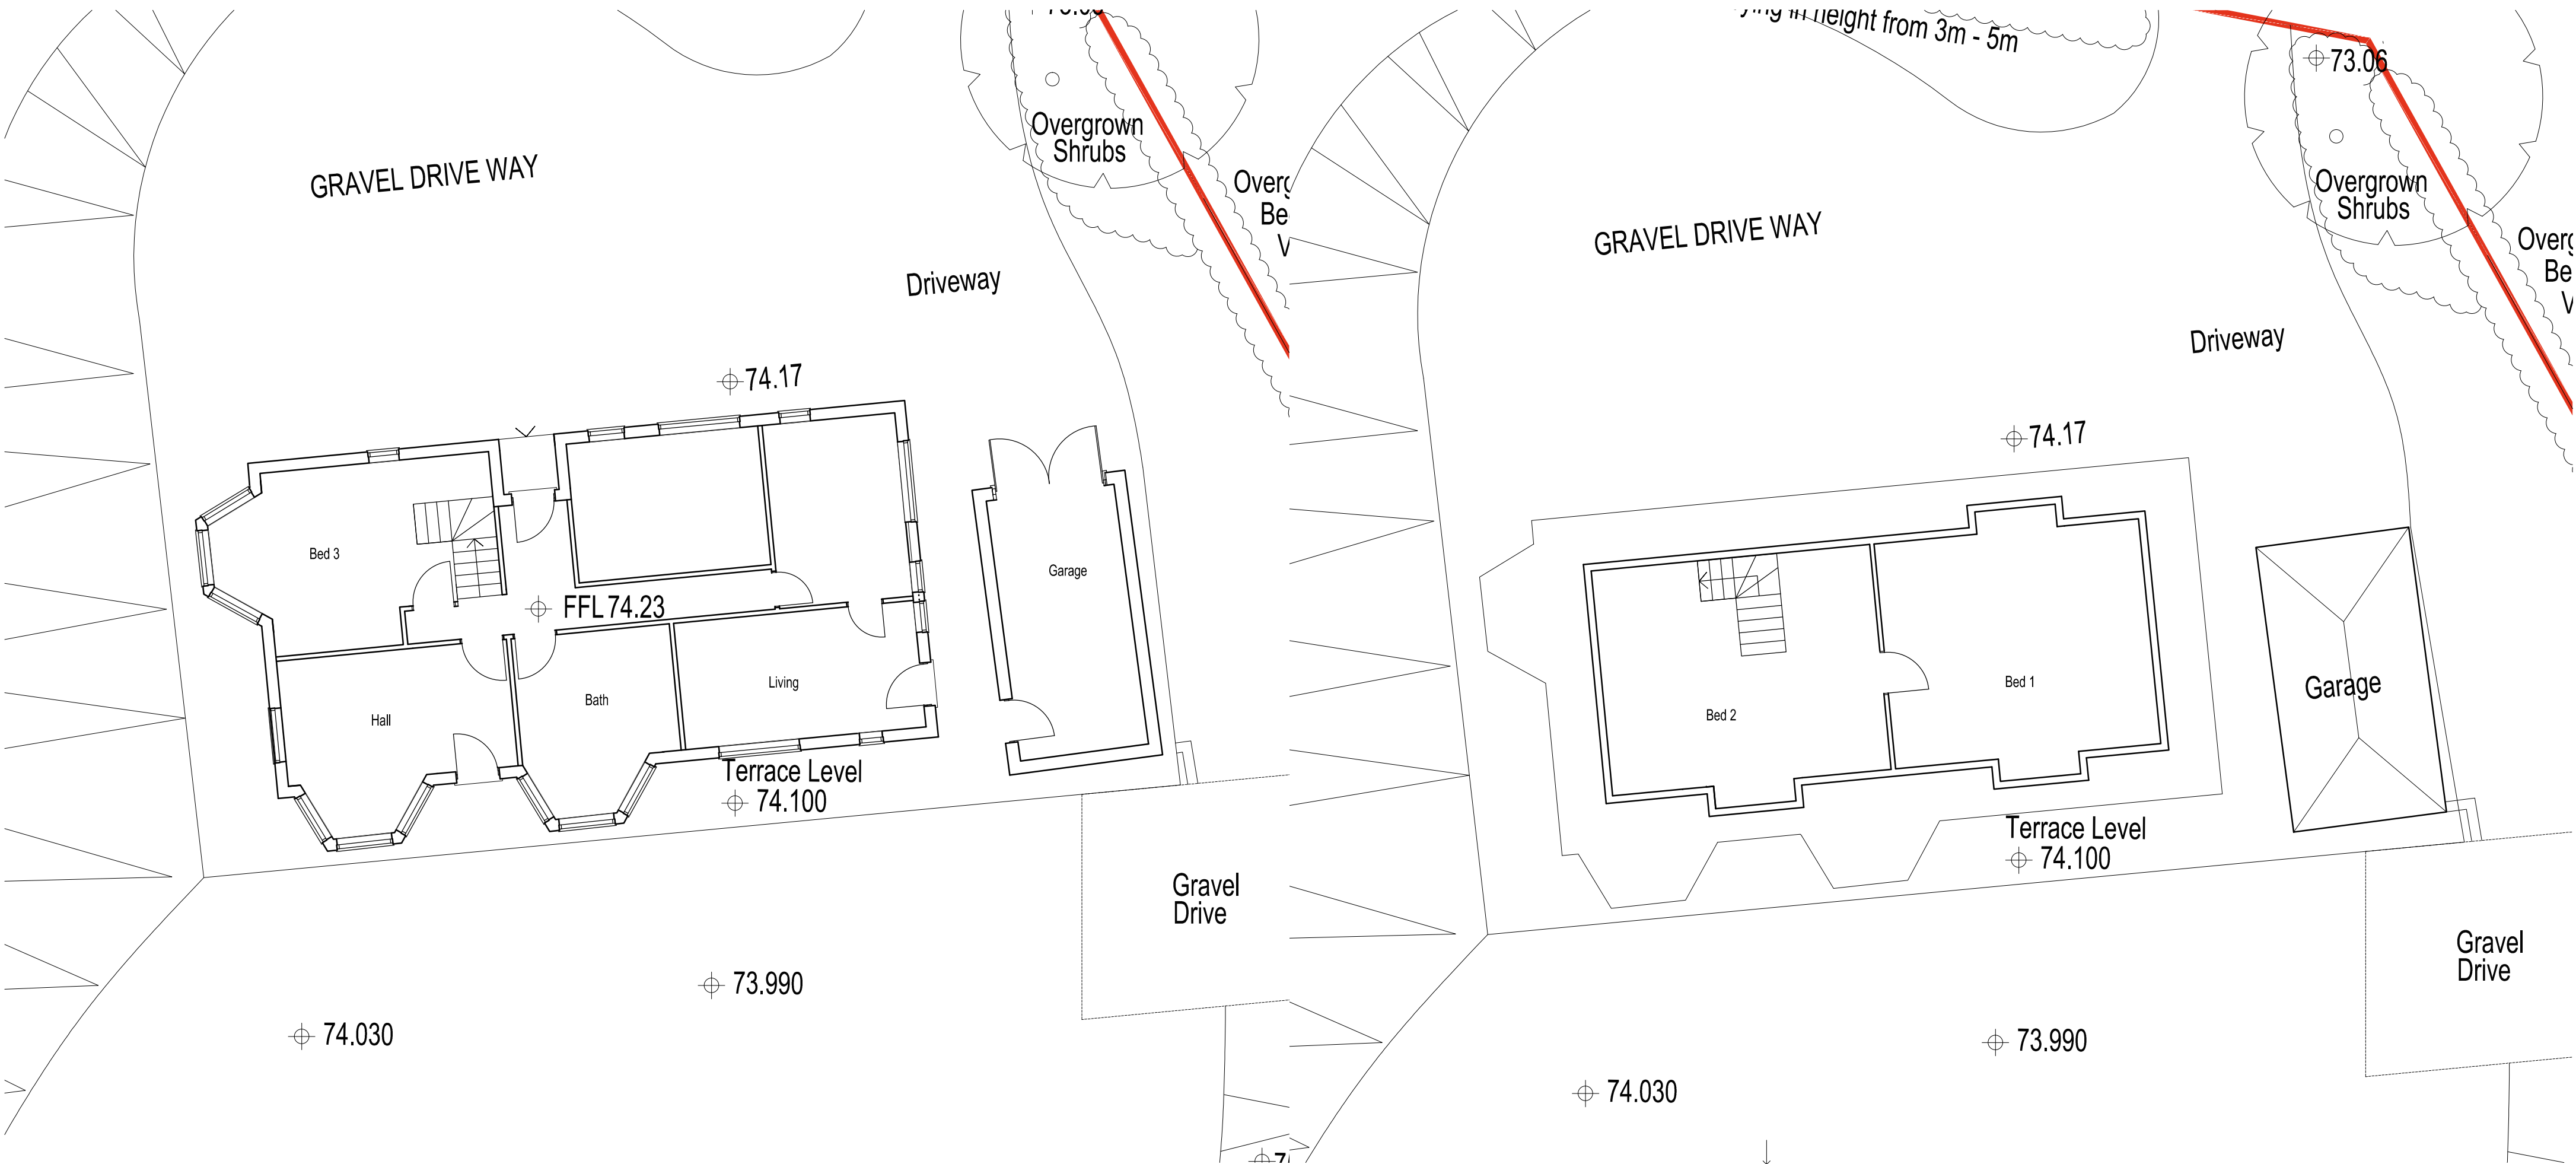

Ground Floor Plan

First Floor Plan

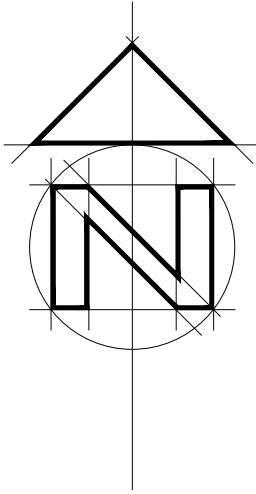

1:100 scale Bar
This Drawing has been produced for printing onto A2 size paper,
If printing on A3 please use the scale below for reference.

Day • Tanner Partnership ARCHITECTURE AND PLANNING

CLIENT **Morningwood Developments Ltd** www.daytanner.co.uk
51 Cressingham Road, Reading
Reading RG2 7RX
51 Peach Street, 6 Academy Court
Wokingham 36B Church Street
Berkshire Caversham, Reading
RG40 1XP RG4 8AU
0118 989 0808 0118 946 1242
info@daytanner.co.uk rdgoffice@daytanner.co.uk