



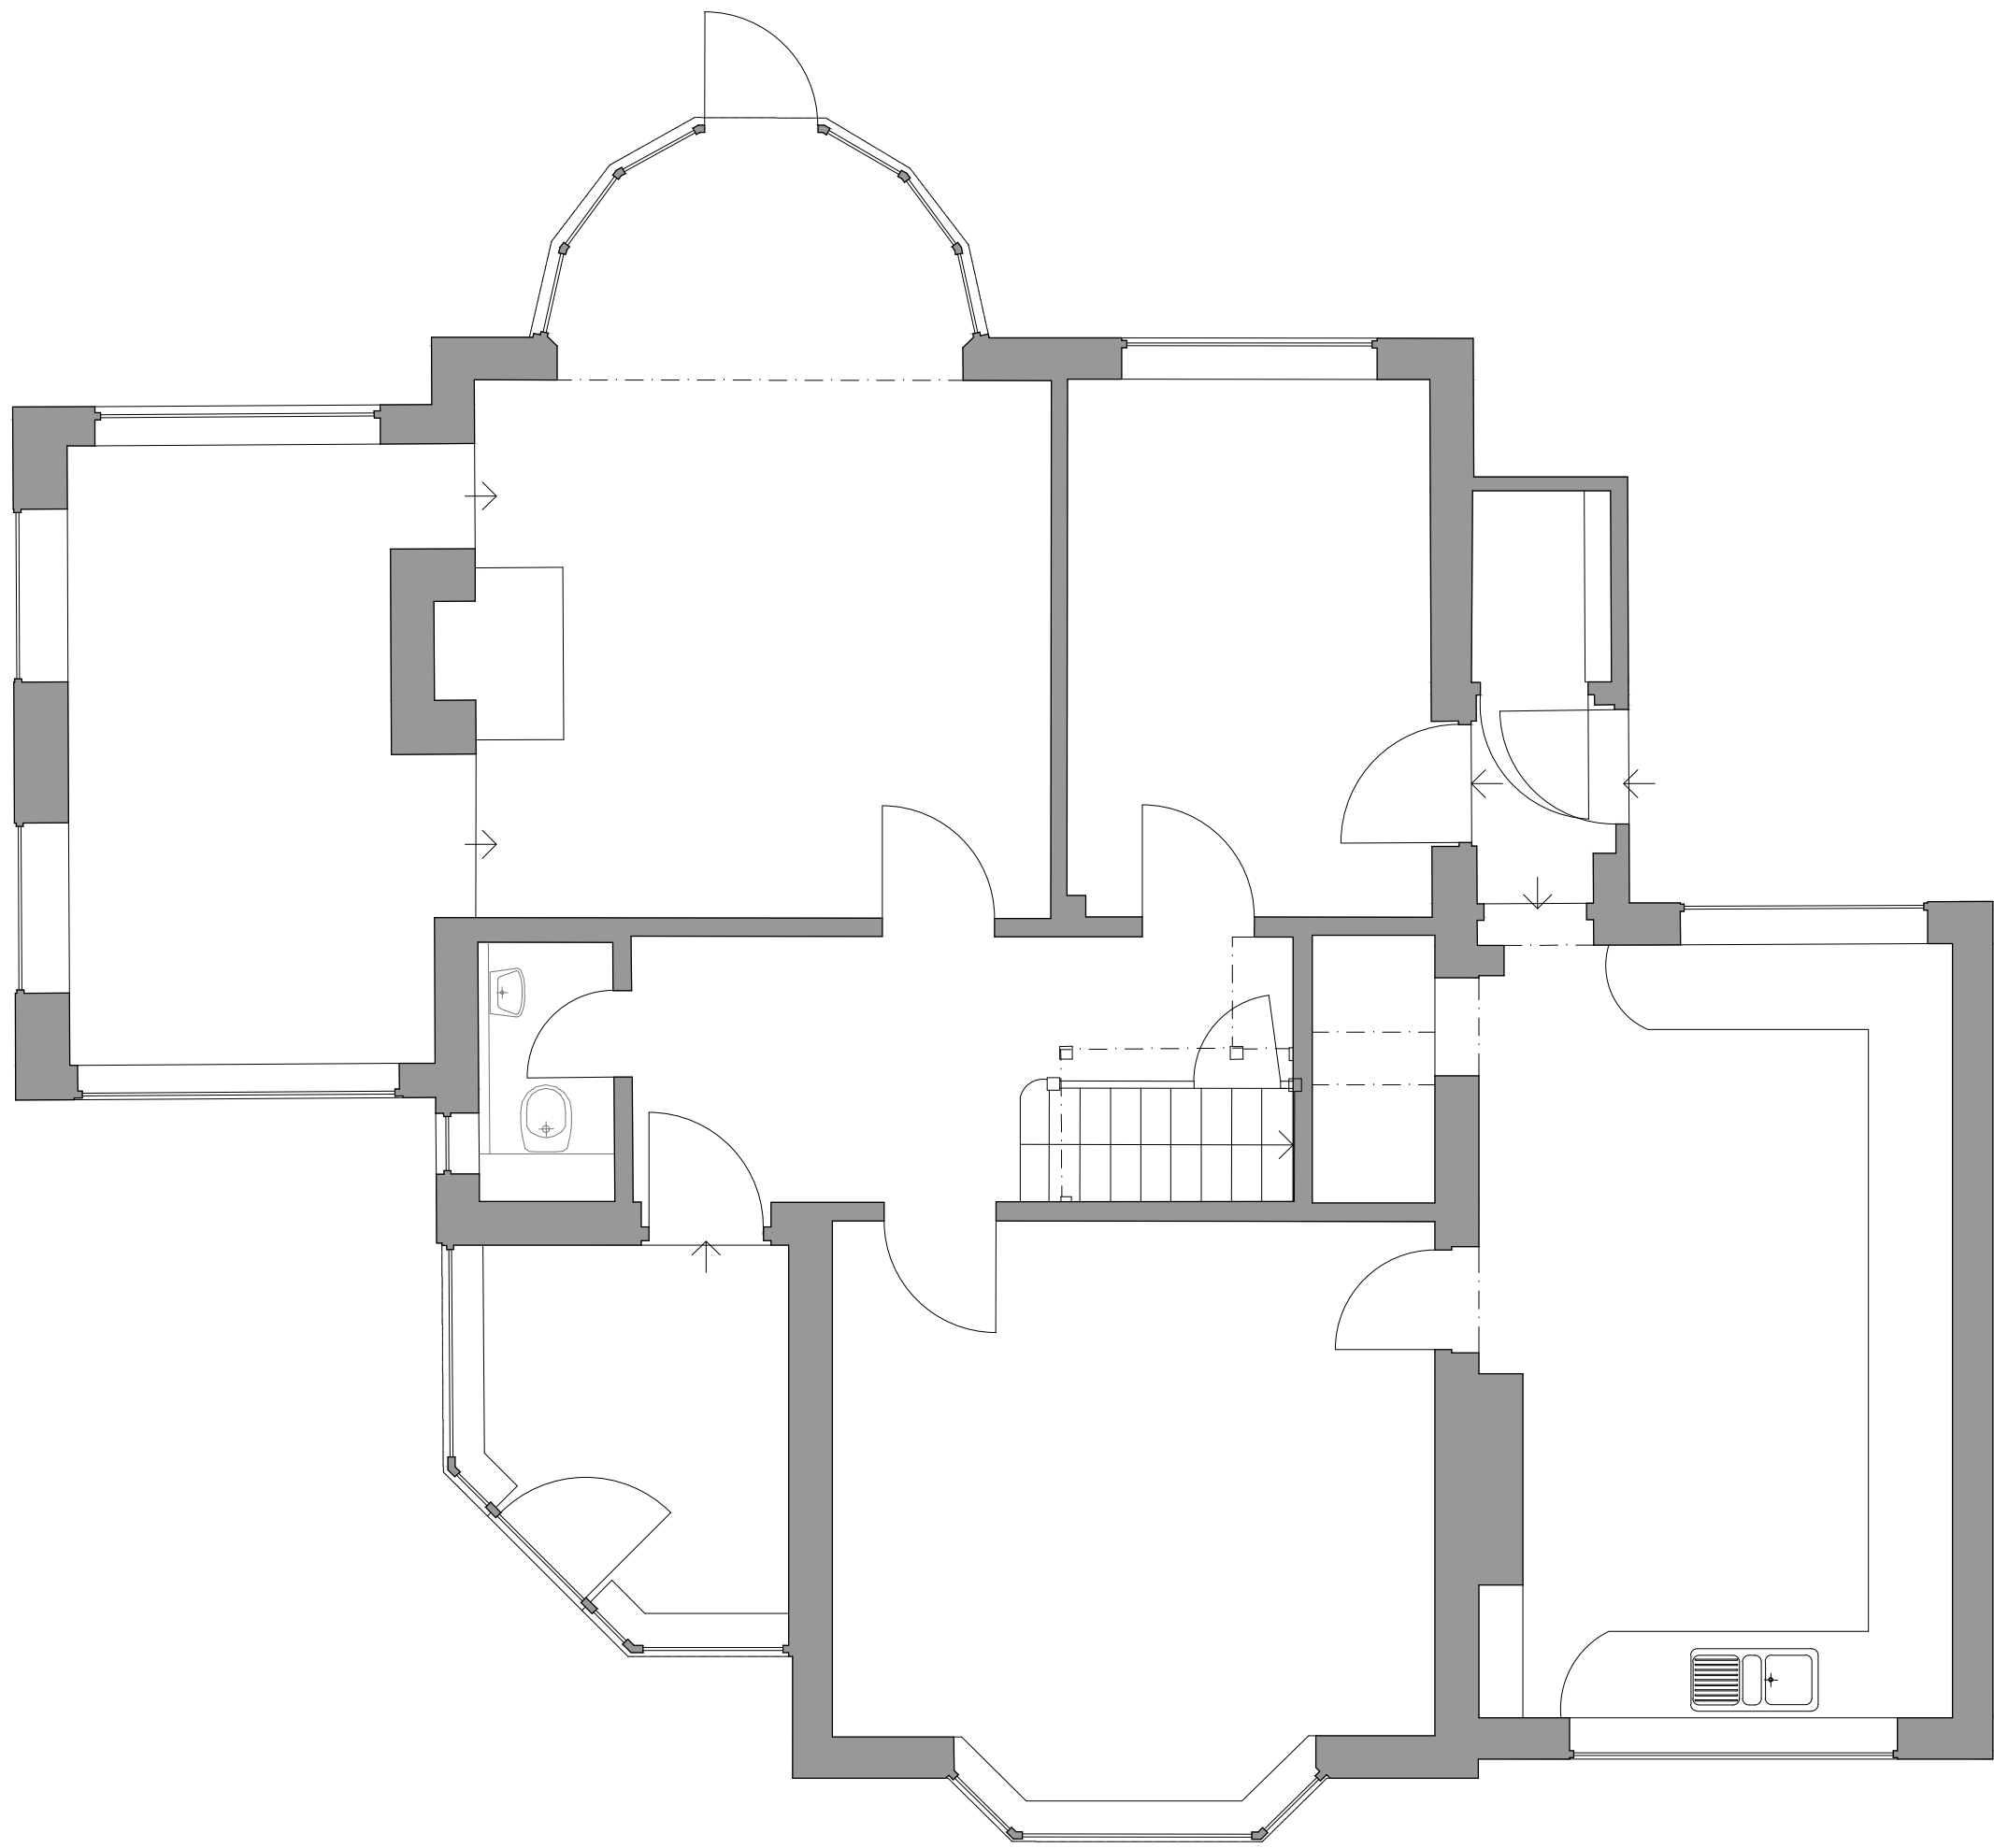

1 Existing Ground Floor Plan

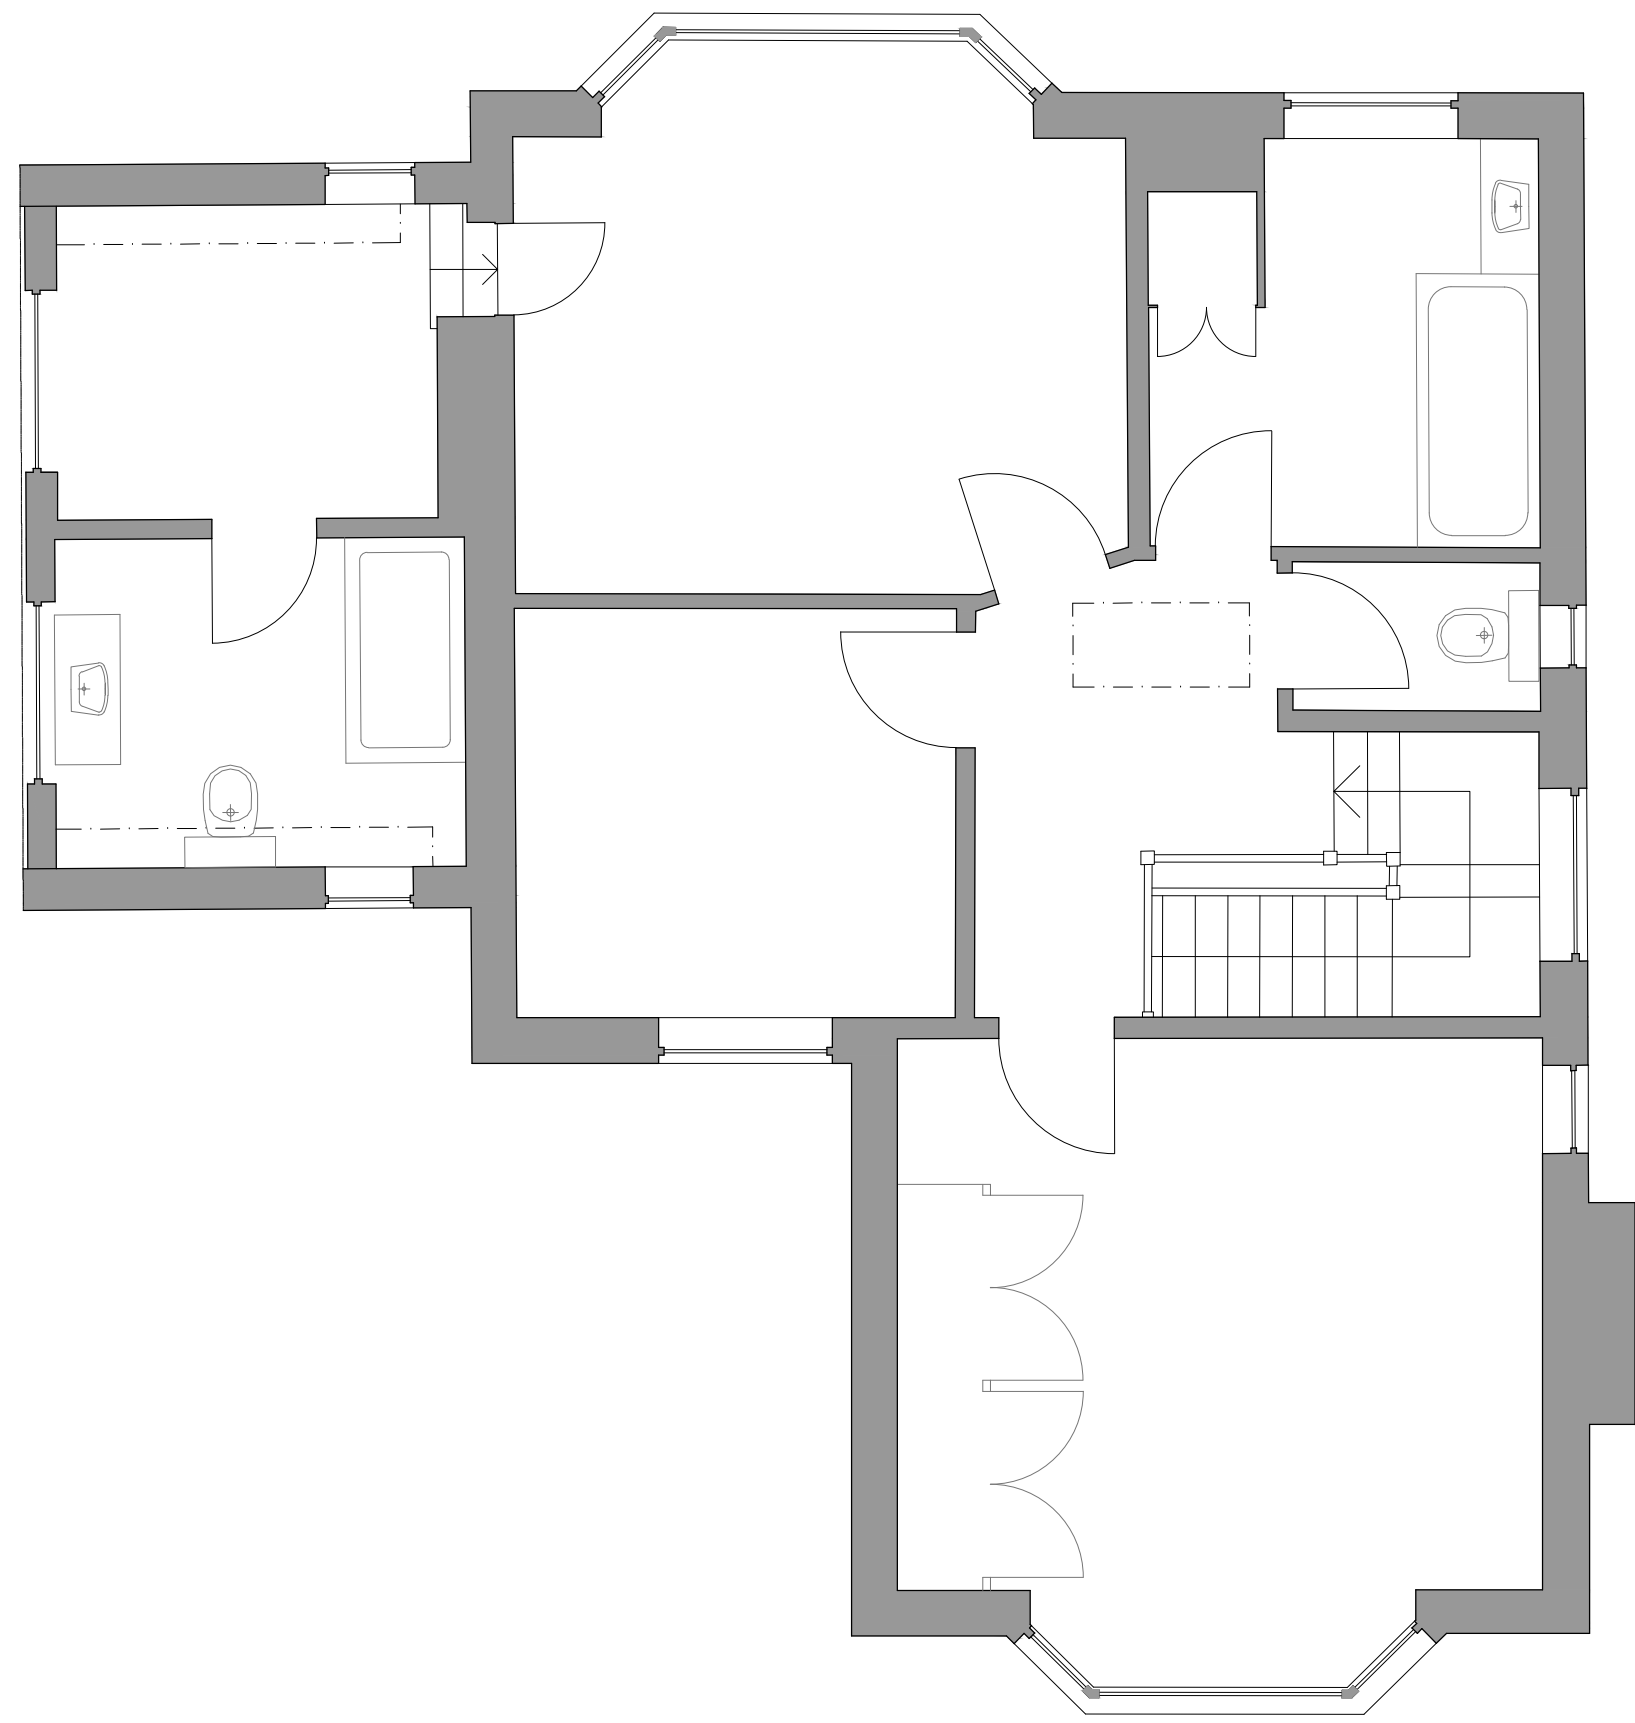

2 Existing First Floor Plan