


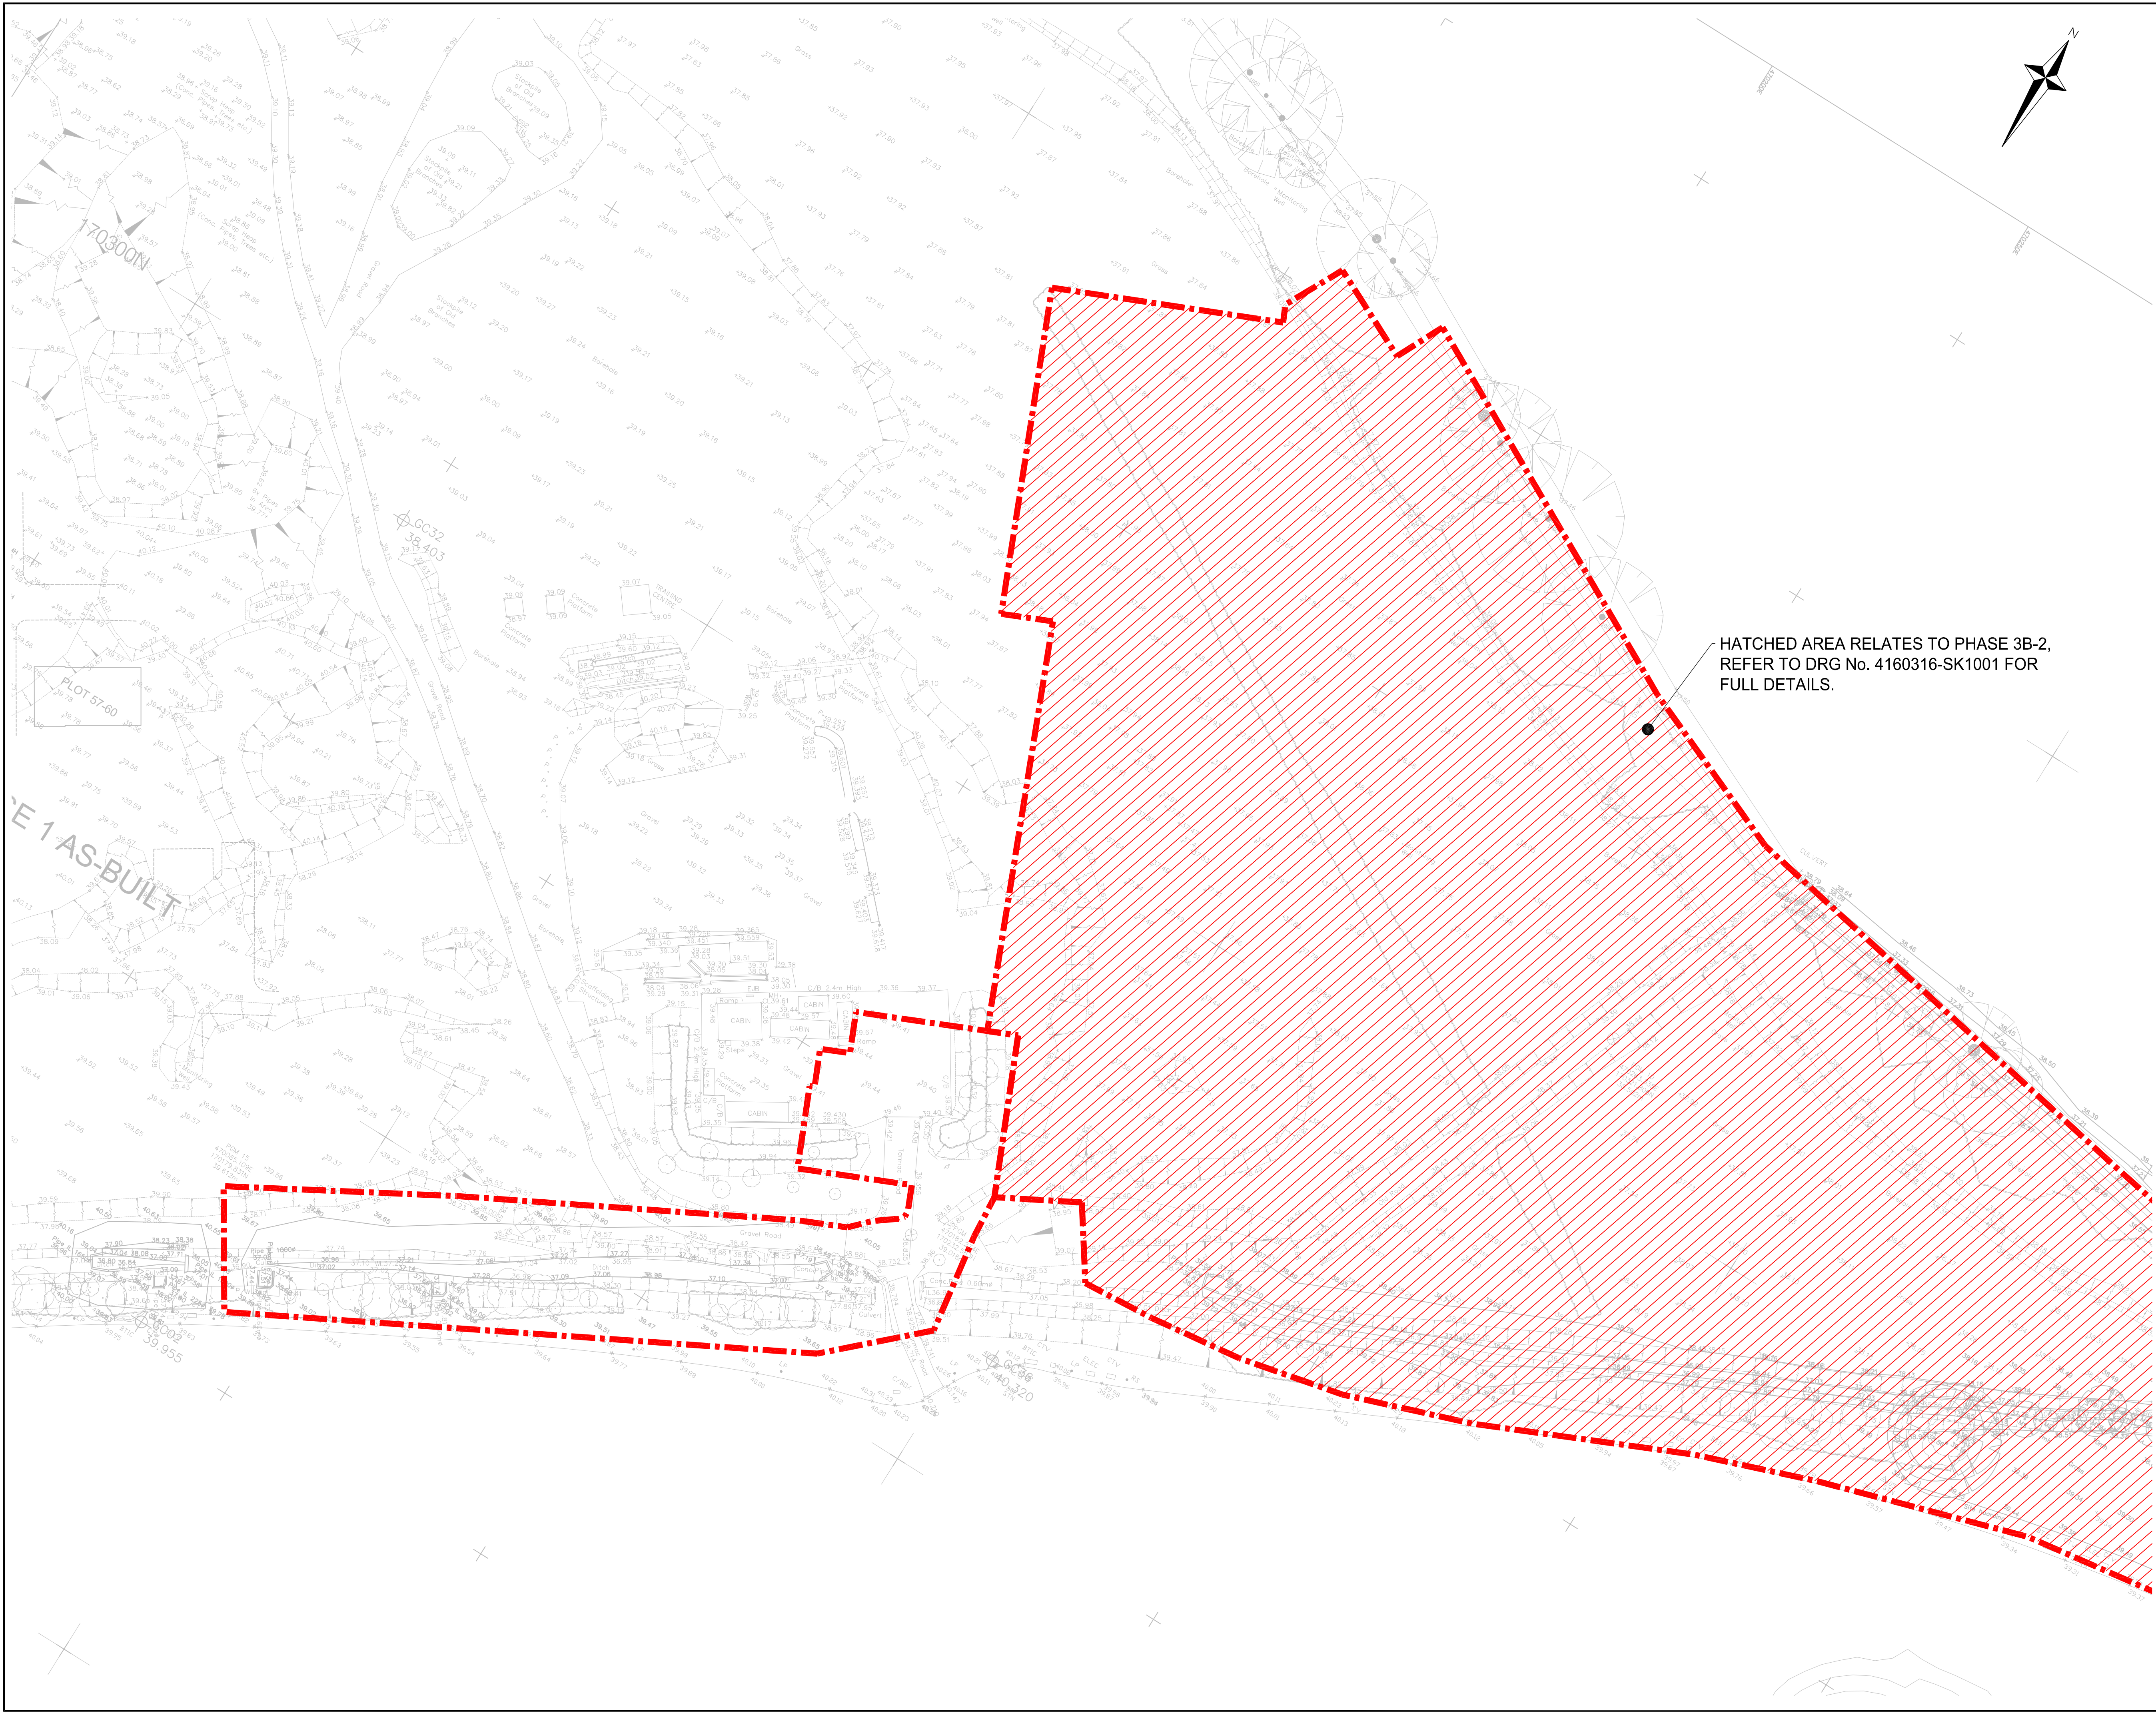

- GENERAL NOTES**
1. THIS DRAWING MUST NOT BE SCALED OFF.
WORK TO FIGURED DIMENSIONS ONLY.
 2. THIS DRAWING IS TO BE READ IN CONJUNCTION
WITH ALL RELEVANT DRAWINGS, DOCUMENTS &
SPECIFICATIONS.

- KEY**
- 39.41+ Existing Ground Level
 - Existing Banking

HATCHED AREA RELATES TO PHASE 3B-2,
REFER TO DRG No. 4160316-SK1001 FOR
FULL DETAILS.

P1	FIRST ISSUE	KJ	19.01.2017
Rev.	Description	Date	Chkd
 Glanville 3 Grovelands Business Centre Boundary Way Hemel Hempstead, Herts. HP2 7TE Tel: (01442) 835999 Fax: (01442) 258924 postbox@glanvillegroup.com www.glanvillegroup.com			
Client :	 St Edward Designed for life		
Project :	GREEN PARK VILLAGE READING		
Title :	PHASE 3B-1 EXISTING SURVEY LEVELS		
Project Engineer :	KJ	Scale :	1:500@A1
Project Director :	HBG	Date :	Jan 2017
Status :	PRELIMINARY		
Drawing No.	4160316-SK1002	Rev	P1