


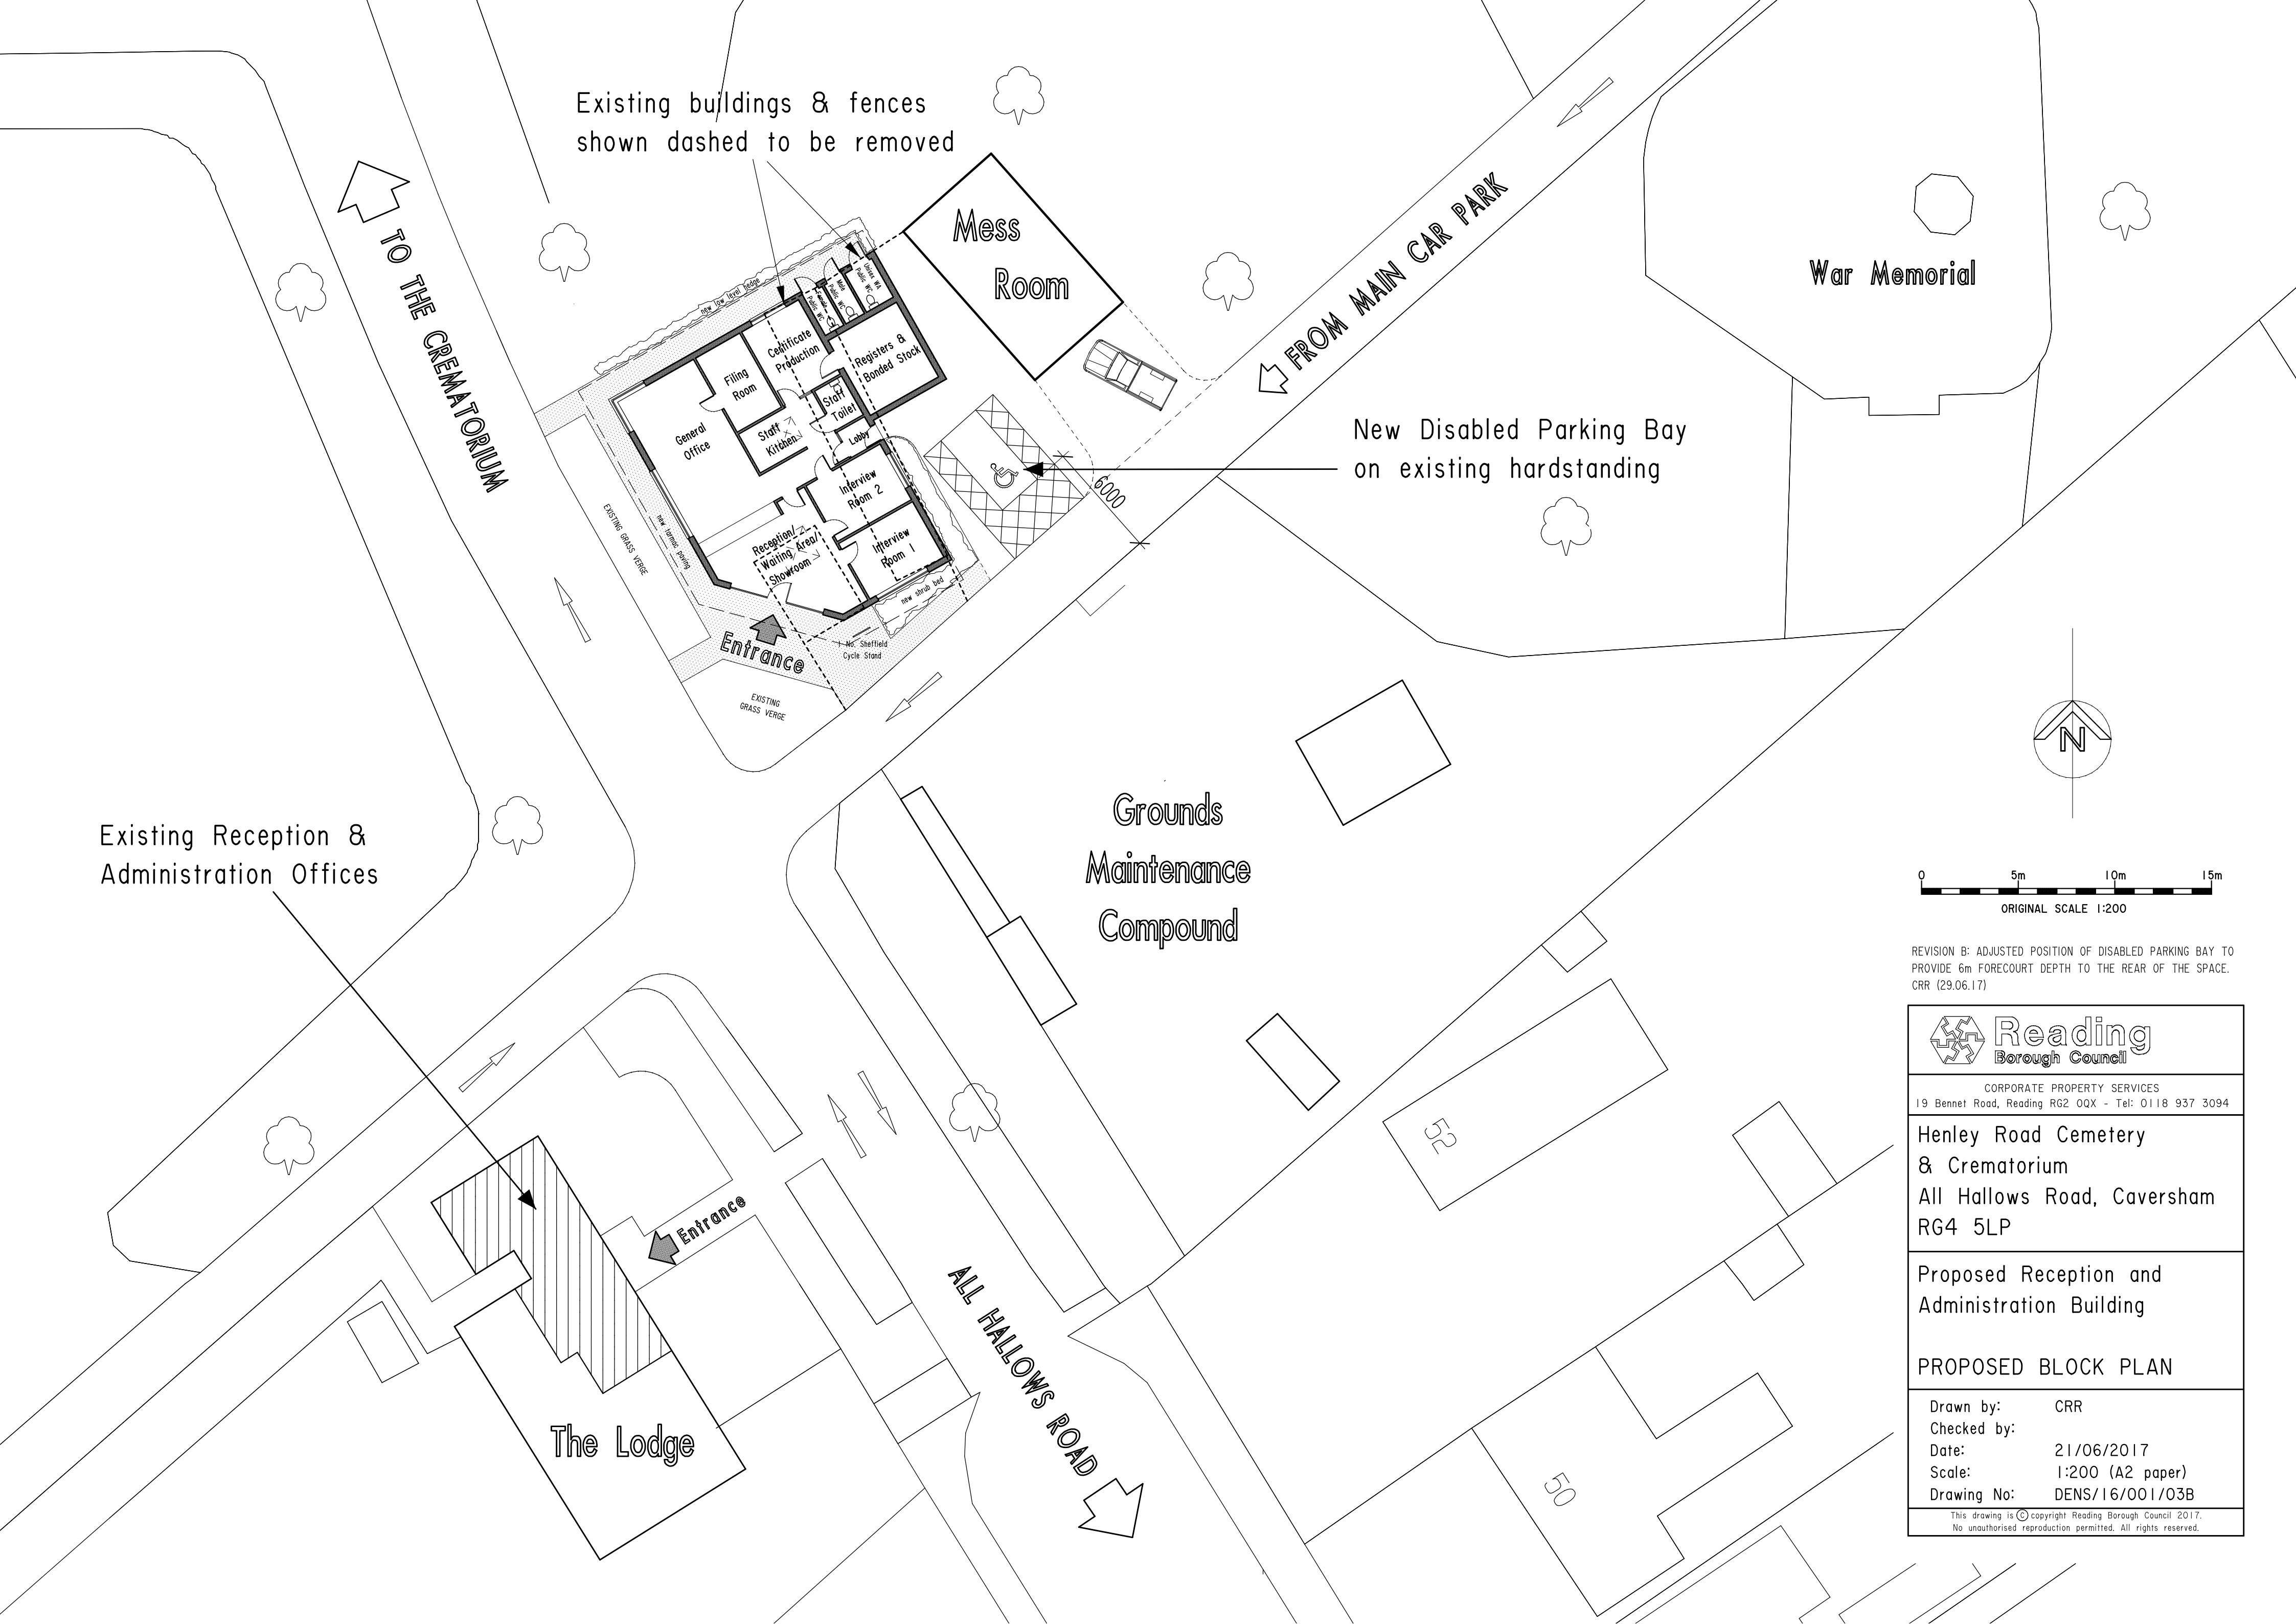

Existing buildings & fences
shown dashed to be removed

Mess
Room

FROM MAIN CAR PARK

War Memorial

New Disabled Parking Bay
on existing hardstanding

TO THE CREMATORIUM

Existing Reception &
Administration Offices

Grounds
Maintenance
Compound

The Lodge

ALL HALLOWS ROAD

0 5m 10m 15m
ORIGINAL SCALE 1:200

REVISION B: ADJUSTED POSITION OF DISABLED PARKING BAY TO
PROVIDE 6m FORECOURT DEPTH TO THE REAR OF THE SPACE.
CRR (29.06.17)

 Reading Borough Council
CORPORATE PROPERTY SERVICES 19 Bennet Road, Reading RG2 0QX - Tel: 0118 937 3094
Henley Road Cemetery & Crematorium All Hallows Road, Caversham RG4 5LP
Proposed Reception and Administration Building
PROPOSED BLOCK PLAN
Drawn by: CRR Checked by: Date: 21/06/2017 Scale: 1:200 (A2 paper) Drawing No: DENS/16/001/03B
This drawing is © copyright Reading Borough Council 2017. No unauthorised reproduction permitted. All rights reserved.