



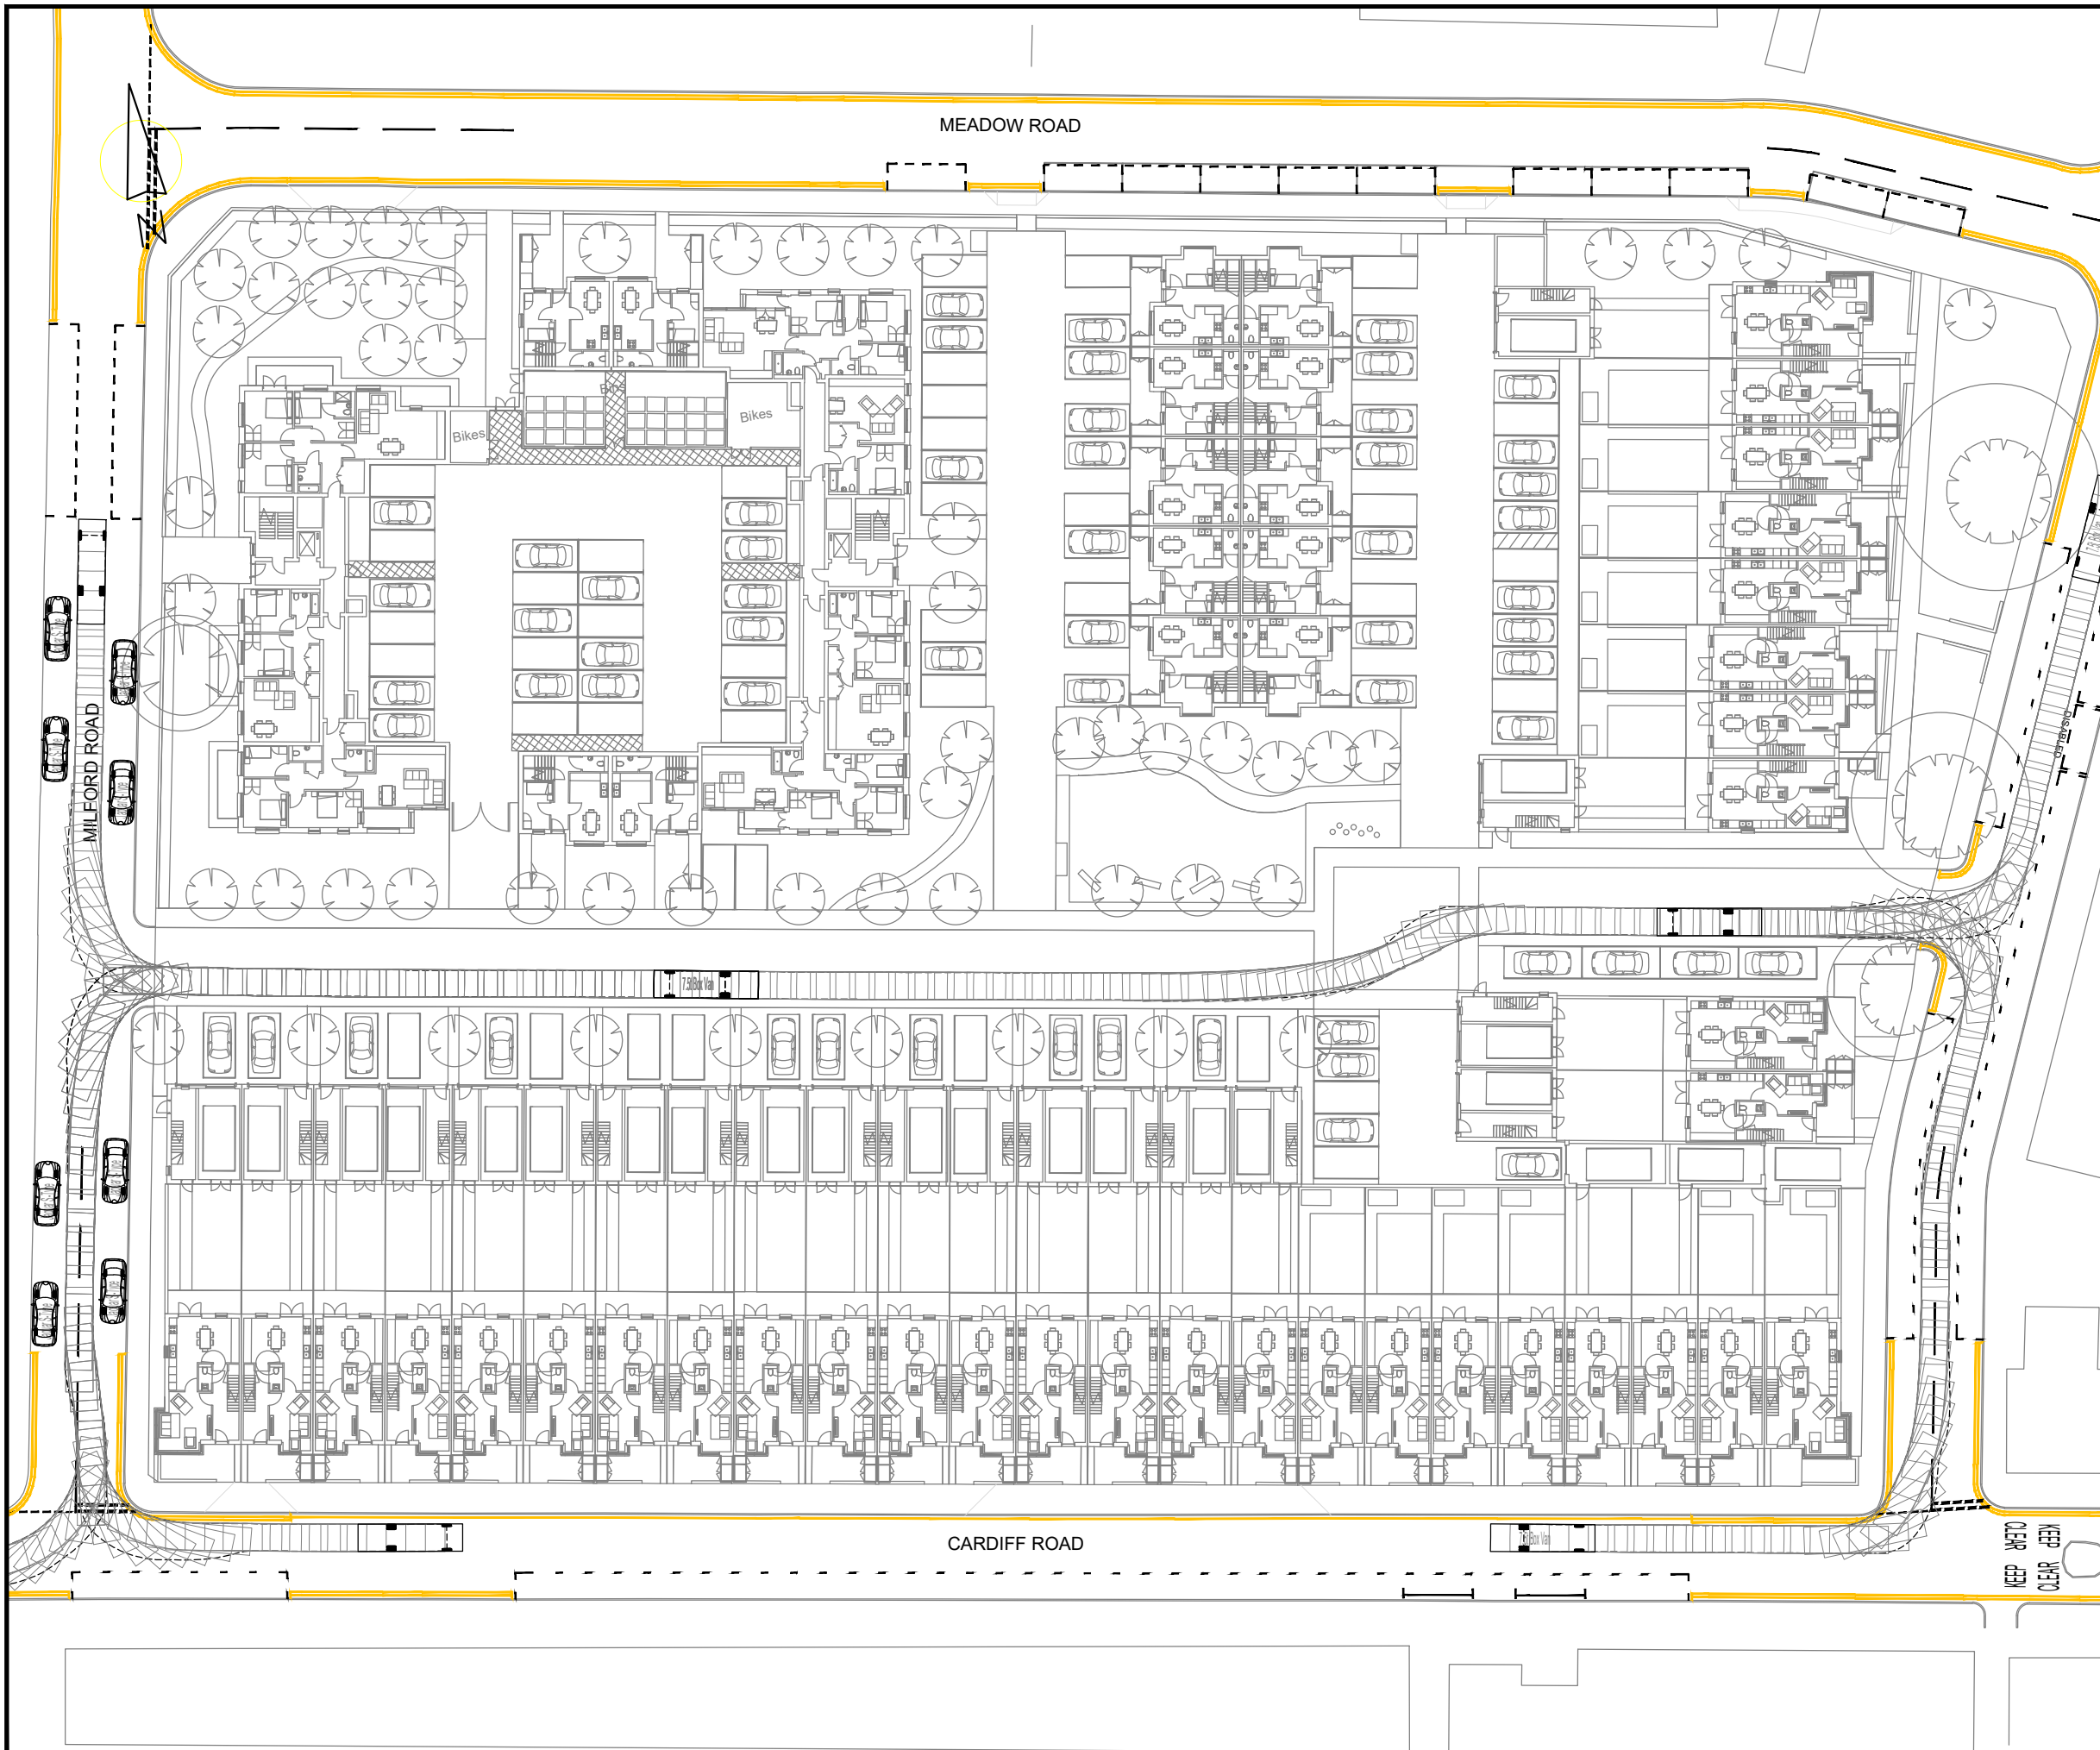

Rev	Details	Drawn	Checked	Date

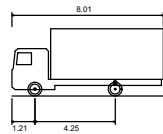

7.5t Box Van	
Overall Length	8.010m
Overall Width	2.100m
Overall Body Height	3.556m
Min Body Ground Clearance	0.351m
Track Width	2.064m
Lock to Lock Time	4.00 sec
Kerb to Kerb Turning Radius	7.400m

Notes:
1. This is not a construction drawing and is intended for illustrative purposes only.

Client
Thames Properties Ltd

Project
Cardiff Road, Reading

Drawing Title
**Swept Path Analysis Using a
7.5t Box Van
East to West**

Scale
1:500 at A3


Drawn	MW	26.09.17
Checked	JP	26.09.17




111 - 113 Great Portland Street
London
W1W 6QQ
Tel. No. 0207 1000 753

Drawing Number
2015-2594-AT-112(1)

Rev
.

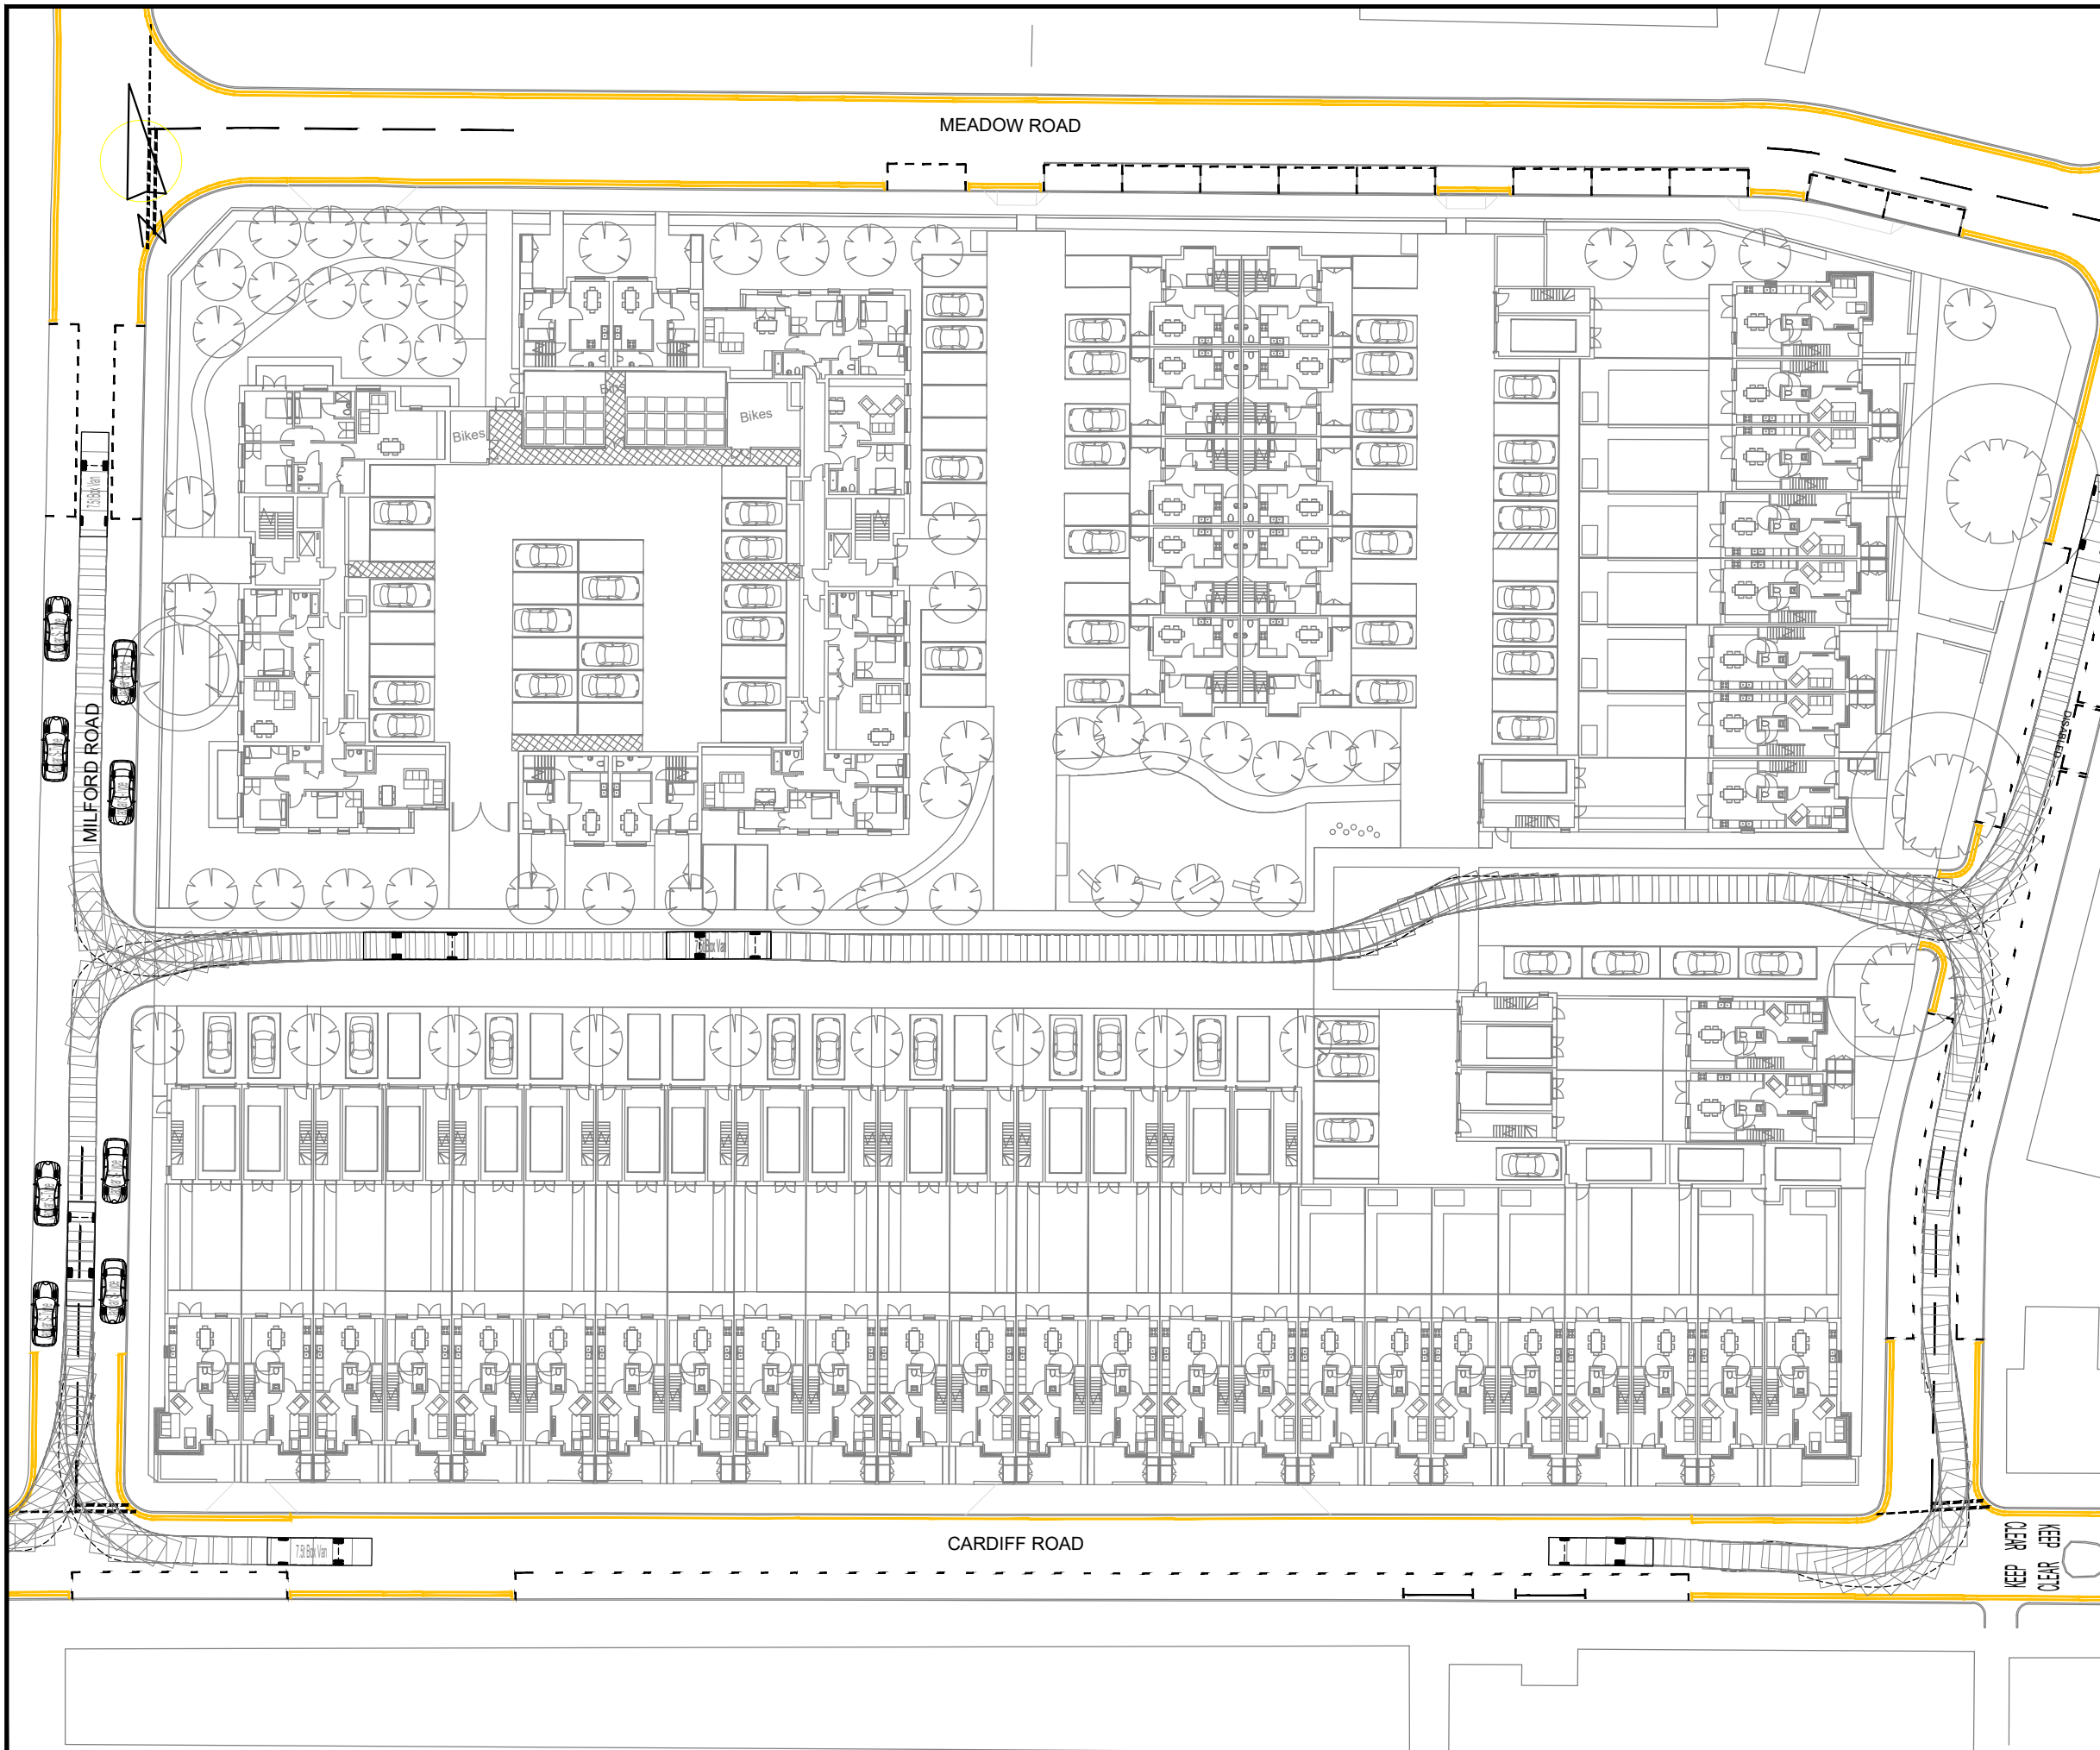

Rev	Details	Drawn	Checked	Date

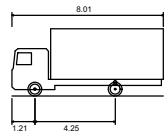

7.5t Box Van
Overall Length 8.010m
Overall Width 2.100m
Overall Body Height 3.556m
Min Body Ground Clearance 0.351m
Track Width 2.064m
Lock to Lock Time 4.00 sec
Kerb to Kerb Turning Radius 7.400m

Notes:
1. This is not a construction drawing and is intended for illustrative purposes only.

Client
Thames Properties Ltd

Project
Cardiff Road, Reading

Drawing Title
**Swept Path Analysis Using a
7.5t Box Van
West to East**

Scale
1:500 at A3

Drawn	MW	26.09.17
Checked	JP	26.09.17



111 - 113 Great Portland Street
London
W1W 6QQ
Tel. No. 0207 1000 753

Drawing Number	Rev
2015-2594-AT-112(2)	