
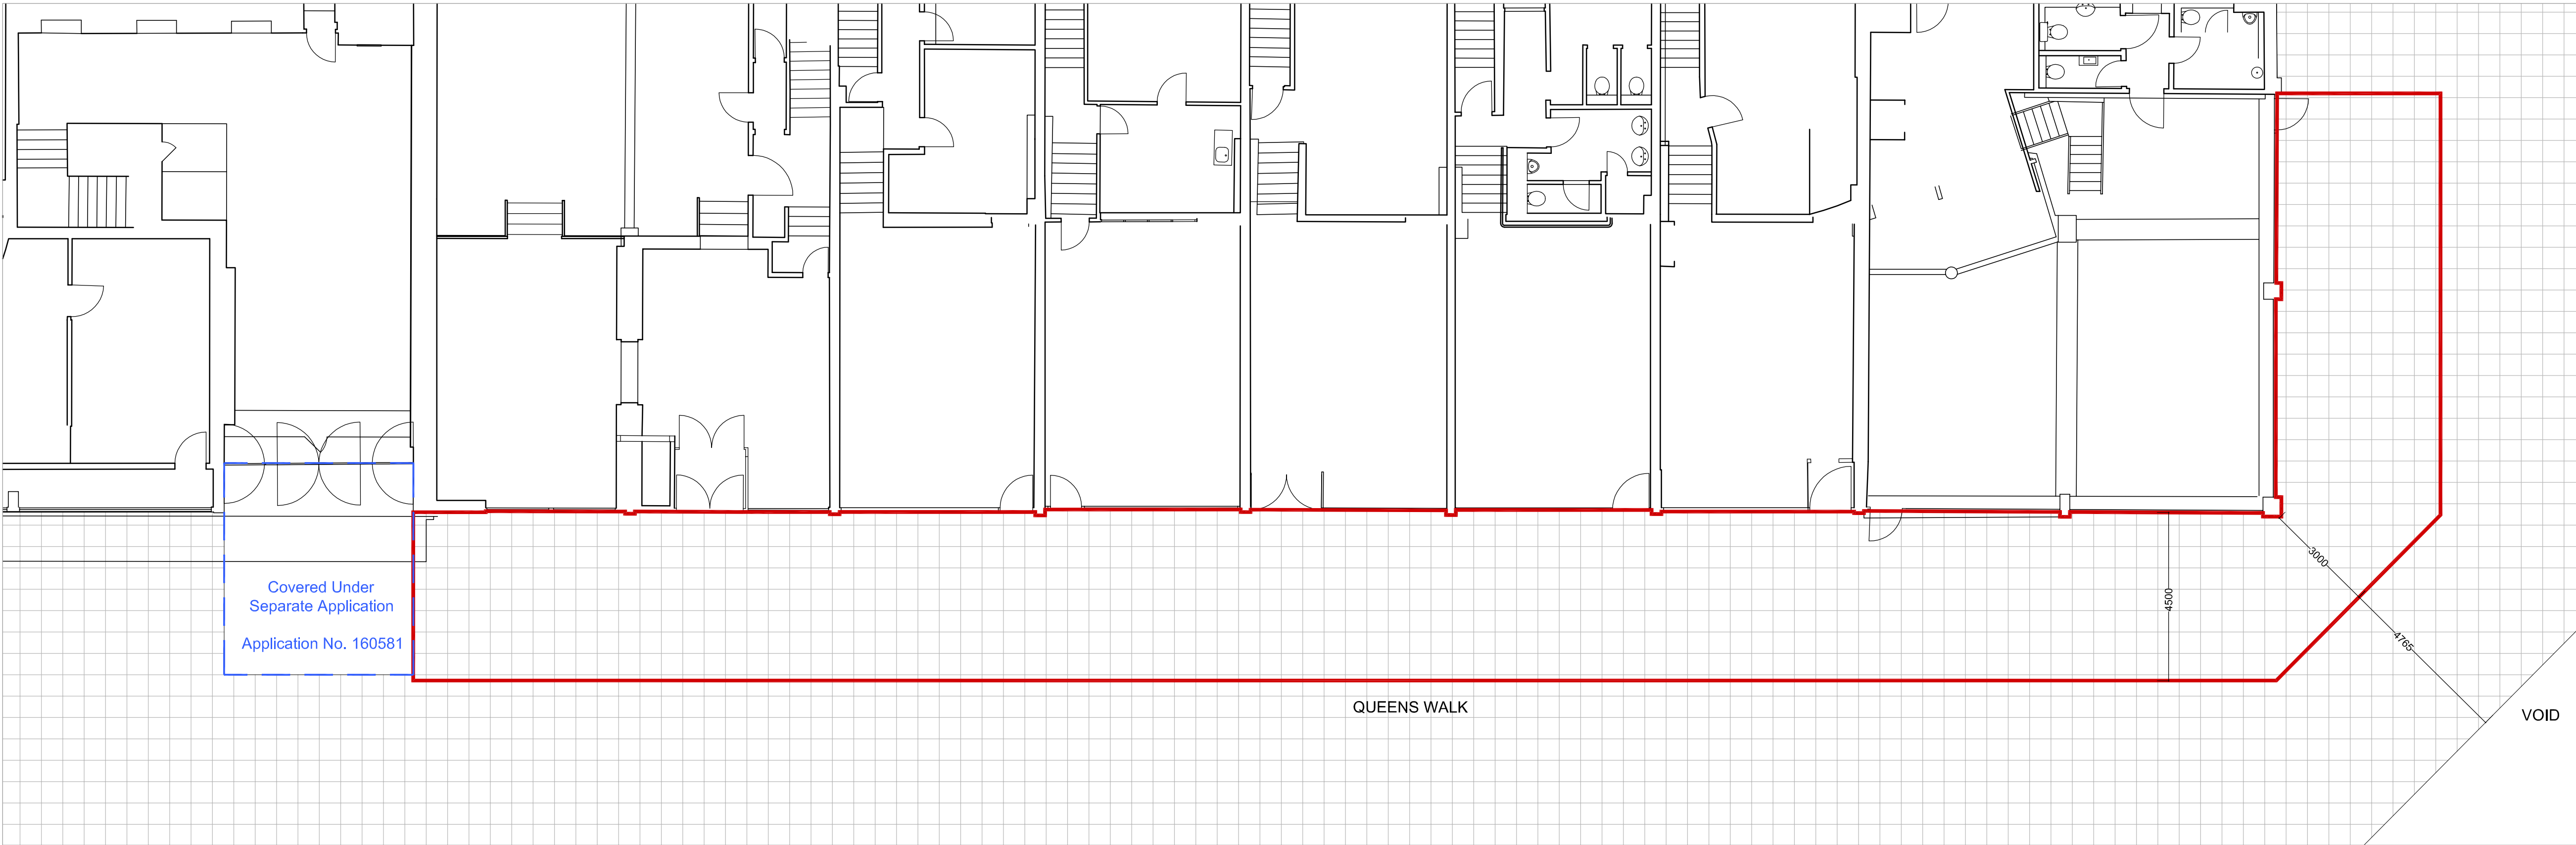
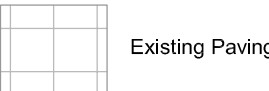
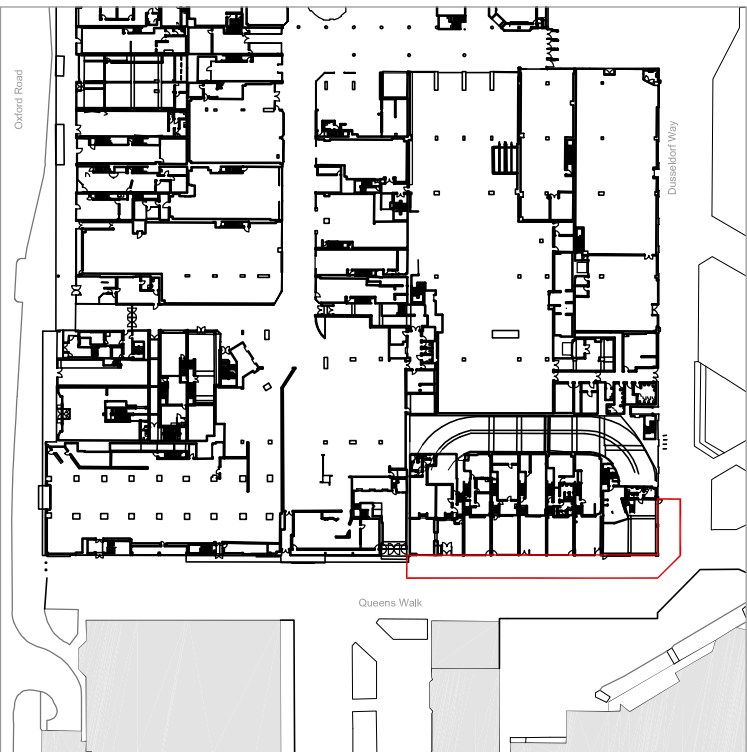



The copyright of this drawing is vested with Corstorphine + Wright Ltd and must not be copied or reproduced without the consent of the company.

Figured dimensions only to be taken from this drawing. DO NOT SCALE. All contractors must visit the site and be responsible for checking all setting out dimensions and notifying the architect of any discrepancies prior to any manufacture or construction work.

NOTES:

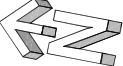

Queens Walk
Existing Plan
Scale 1:100

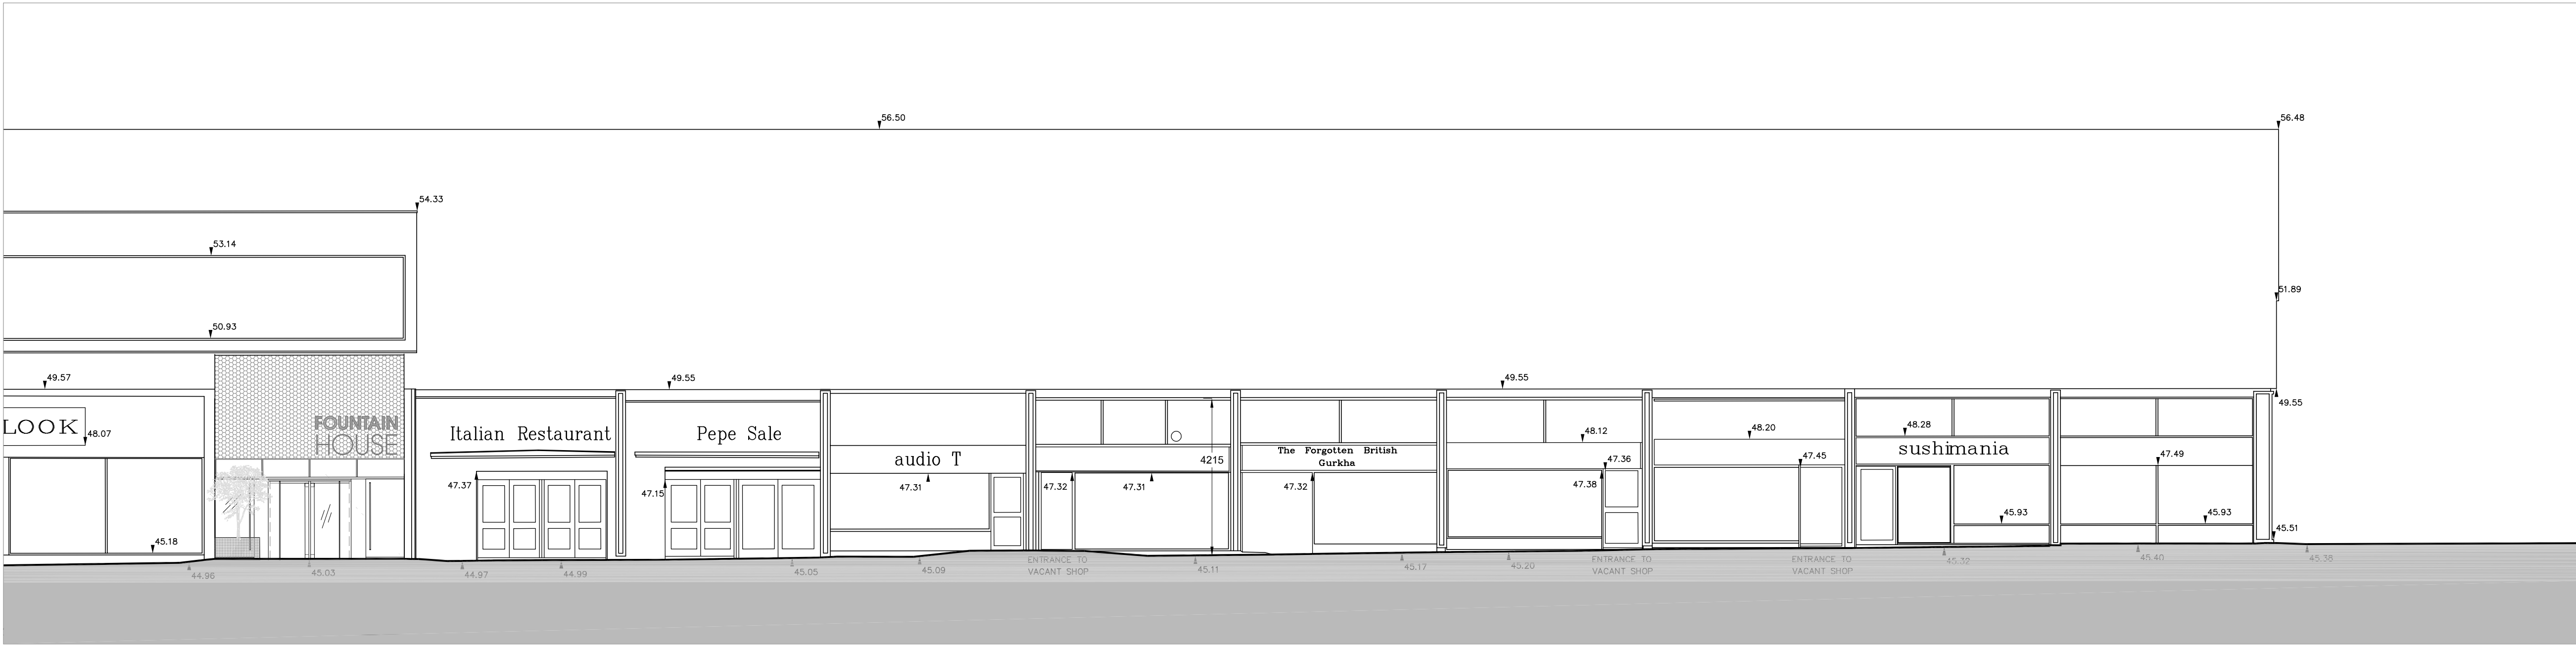

Queens Walk
Existing Elevation
Scale 1:100

01.	18.06.17	Extent of application revised	PT
REV	DATE	NOTES	CHK

Client

INCEPTION (READING) SARL

Project

BROAD STREET MALL
READING

Drawing Title

EXISTING
QUEENS WALK PUBLIC REALM
PLANS & ELEVATIONS

Drawn	Checked	Paper Size	Scale	Date
AG	CMc	A1	1:100	MAR 2017

Project No.	Drawing No.	Revision
15116	331	01

**CORSTORPHINE
+WRIGHT
ARCHITECTS**

Warwick
London
Birmingham
Manchester
Newcastle

Brook Hall Brook Street Warwick CV34 4BL
Tel. 01926 658444 www.corstorphine-wright.com