


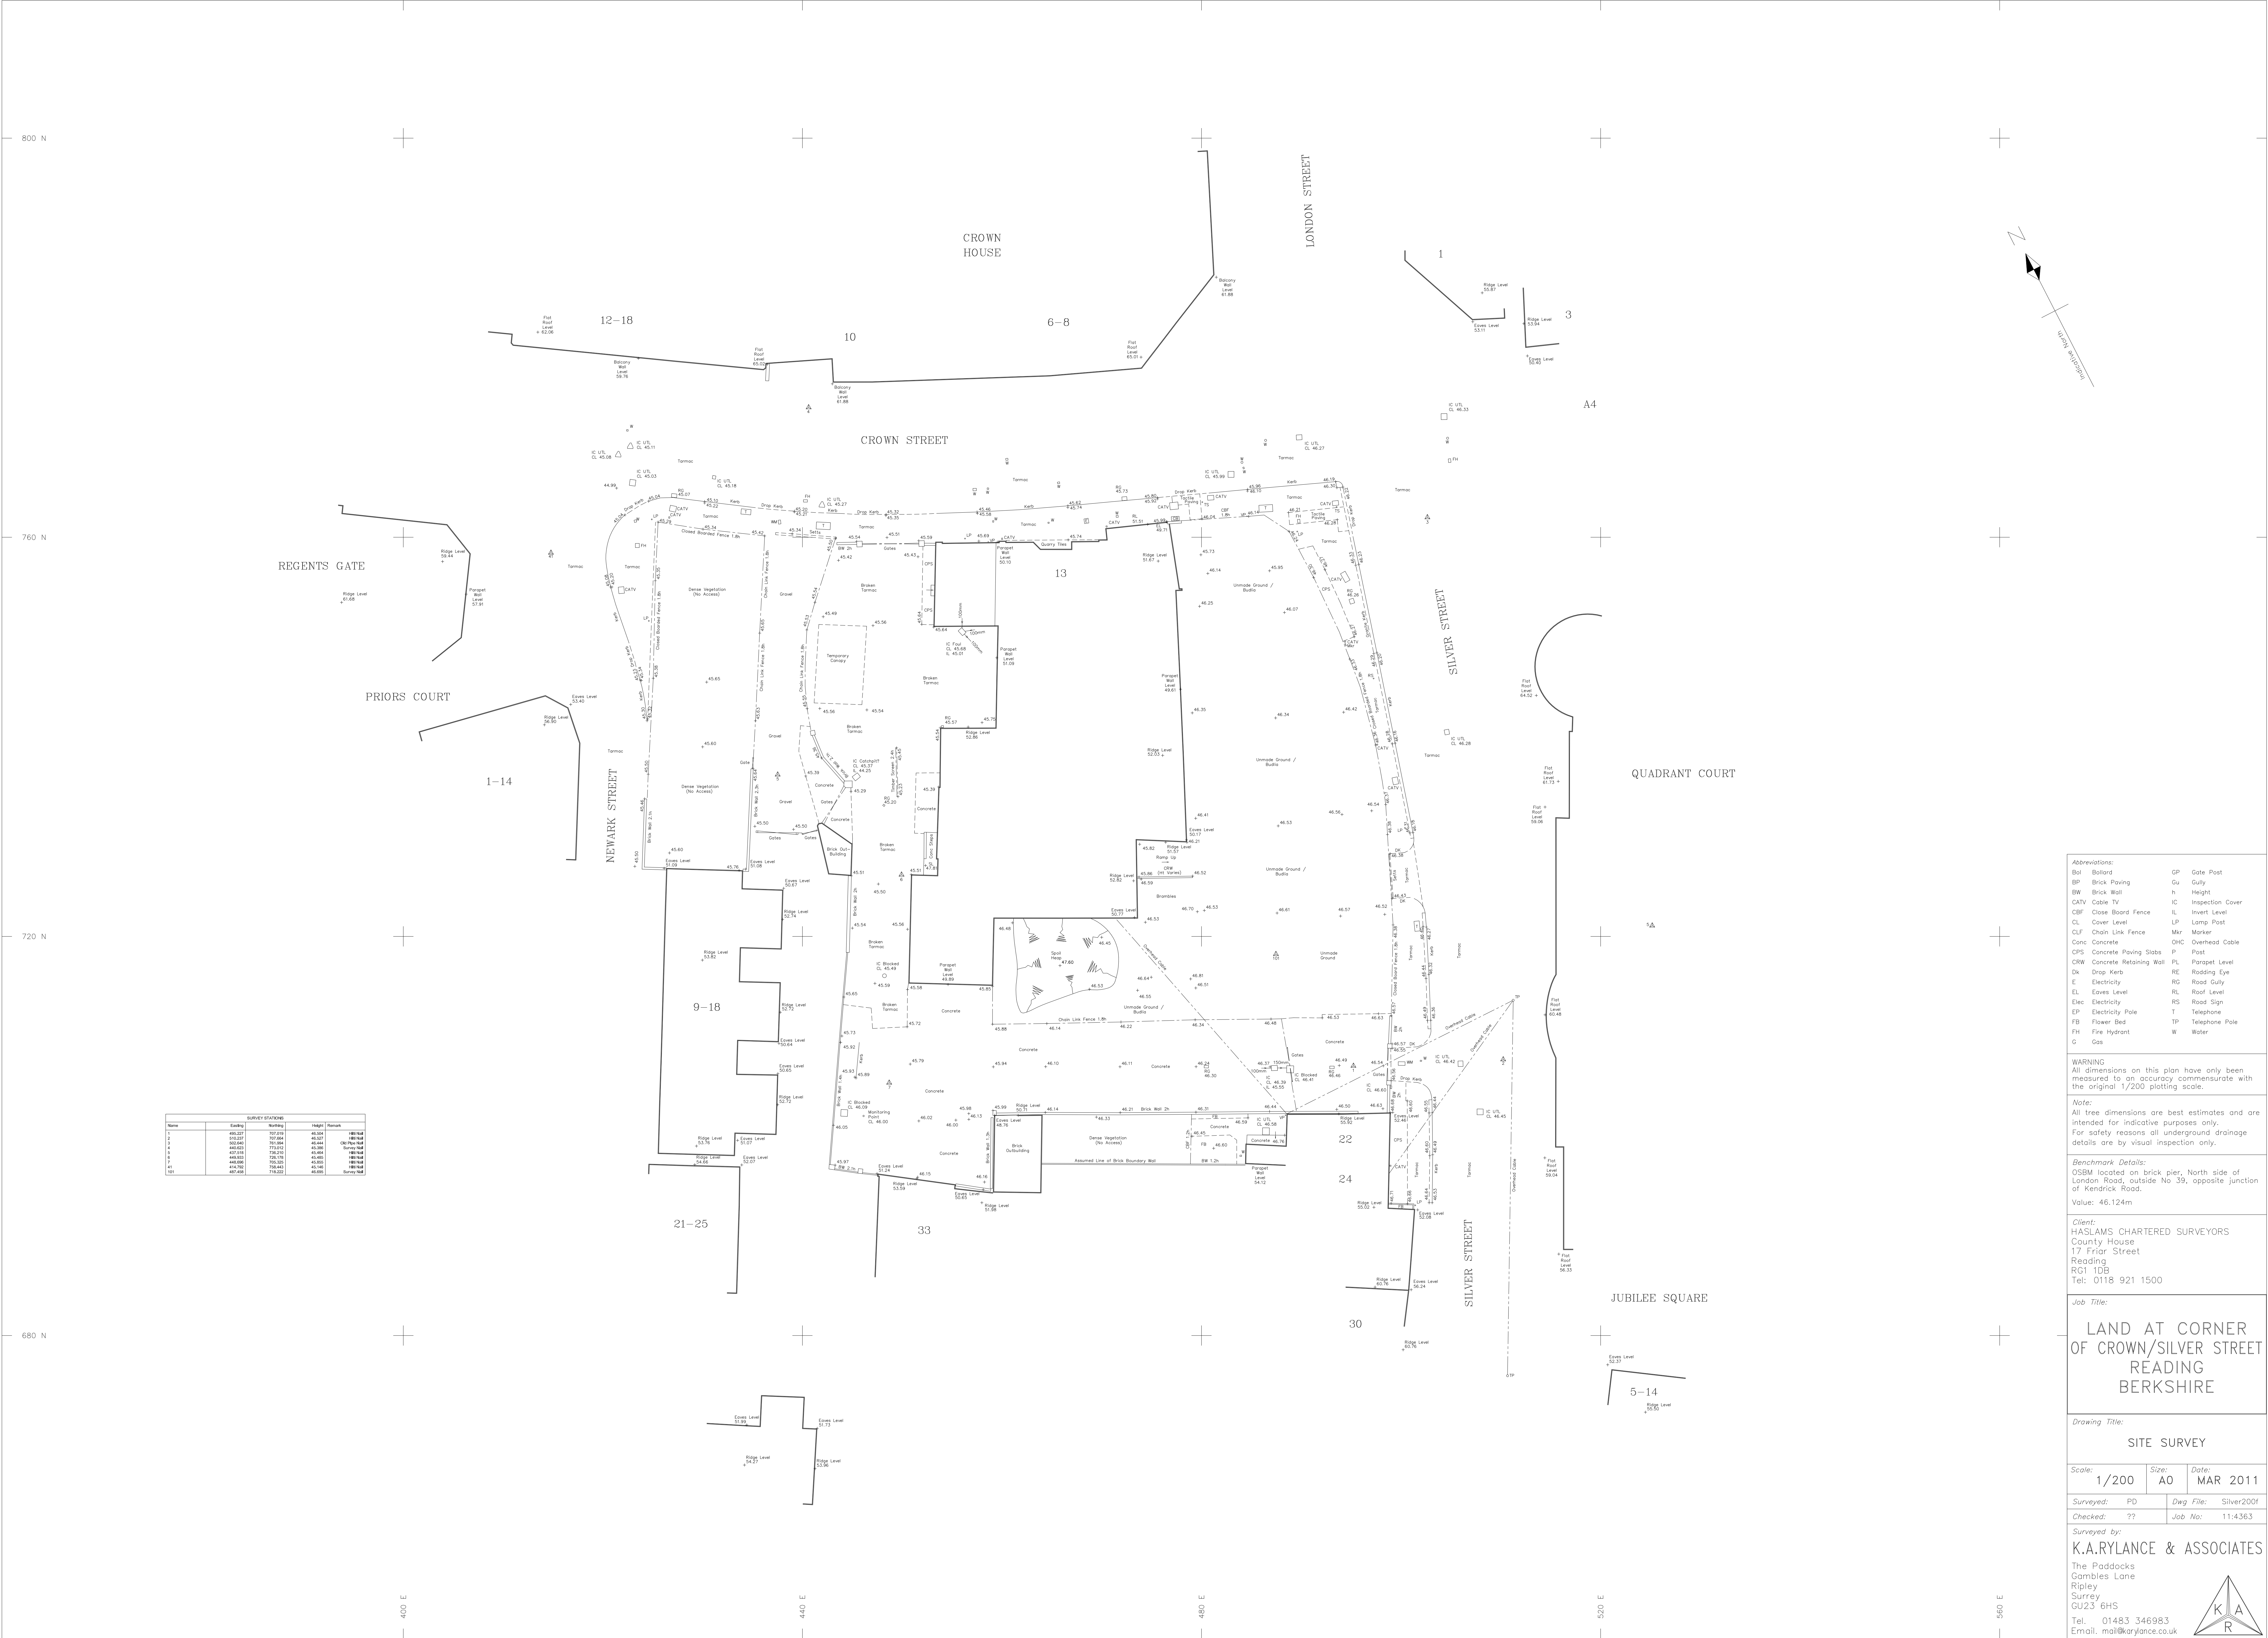

SURVEY STATIONS				
Mark	Code	Height	Remarks	
1	45.27	727.71	45.24	Old Red
2	45.27	727.84	45.27	Old Red
3	45.24	71.09	45.24	Old Red
4	45.25	727.82	45.25	Old Red
5	45.25	728.21	45.25	Old Red
6	45.25	728.21	45.25	Old Red
7	45.25	728.21	45.25	Old Red
8	45.25	728.21	45.25	Old Red
9	45.25	728.21	45.25	Old Red
10	45.25	728.21	45.25	Old Red

Abbreviations:	
Bal	Ball
BP	Brick Paving
BW	Brick Wall
CATV	Cable TV
CBF	Close Board Fence
CL	Cover Level
CLF	Chain Link Fence
Conc	Concrete
CPS	Concrete Paving Slabs
CRW	Concrete Retaining Wall
Dn	Drop Kerb
E	Electricity
EL	Eaves Level
Elec	Electricity
EP	Electricity Pole
FB	Flower Bed
FH	Fire Hydrant
G	Gas
GP	Gate Post
Gu	Gully
h	Height
IC	Inspection Cover
IL	Invert Level
LP	Lump Post
Mar	Marker
OHC	Overhead Cable
P	Post
PL	Parapet Level
RE	Rodding Eye
RG	Road Gully
RL	Roof Level
RS	Road Sign
T	Telephone
TP	Telephone Pole
W	Water

WARNING:
All dimensions on this plan have only been measured to an accuracy commensurate with the original 1/200 plotting scale.

Note:
All tree dimensions are best estimates and are intended for indicative purposes only.
For safety reasons all underground drainage details are by visual inspection only.

Benchmark Details:
OSBM located on brick pier, North side of London Road, outside No 39, opposite junction of Kendrick Road.
Value: 46.124m

Client:
HASLAM'S CHARTERED SURVEYORS
County House
17 Friar Street
Reading
RG1 1DB
Tel: 0118 921 1500

Job Title:
LAND AT CORNER OF CROWN/SILVER STREET READING BERKSHIRE

Drawing Title:
SITE SURVEY

Scale:	1/200	Size:	A0	Date:	MAR 2011
Surveyed:	PD	Dwg File:	Silver2001		
Checked:	??	Job No:	11:4363		
Surveyed by:	K.A.RYLAND & ASSOCIATES				
The Paddocks Gambles Lane Ripley Surrey GU23 6HS Tel: 01483 346983 Email: mail@karyland.co.uk					