


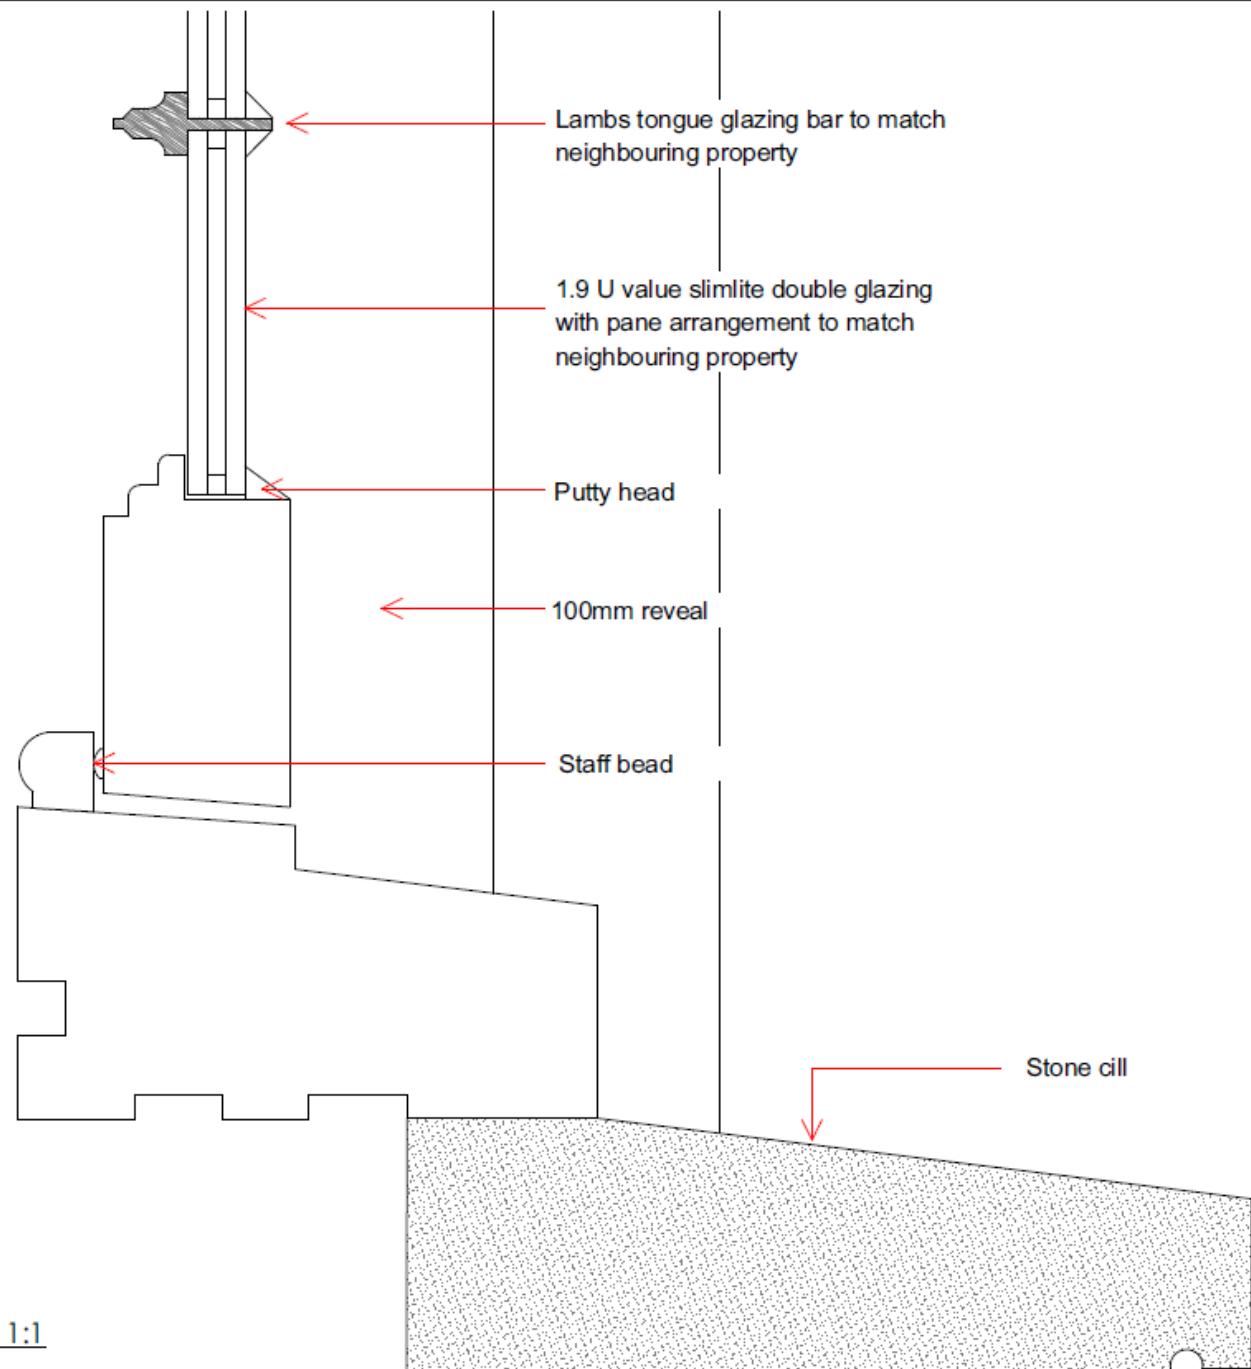


Window detail 1:1

Window Detail

75-77 London Street, RG1 4QA


Discharge of Condition 2
PP-06046400

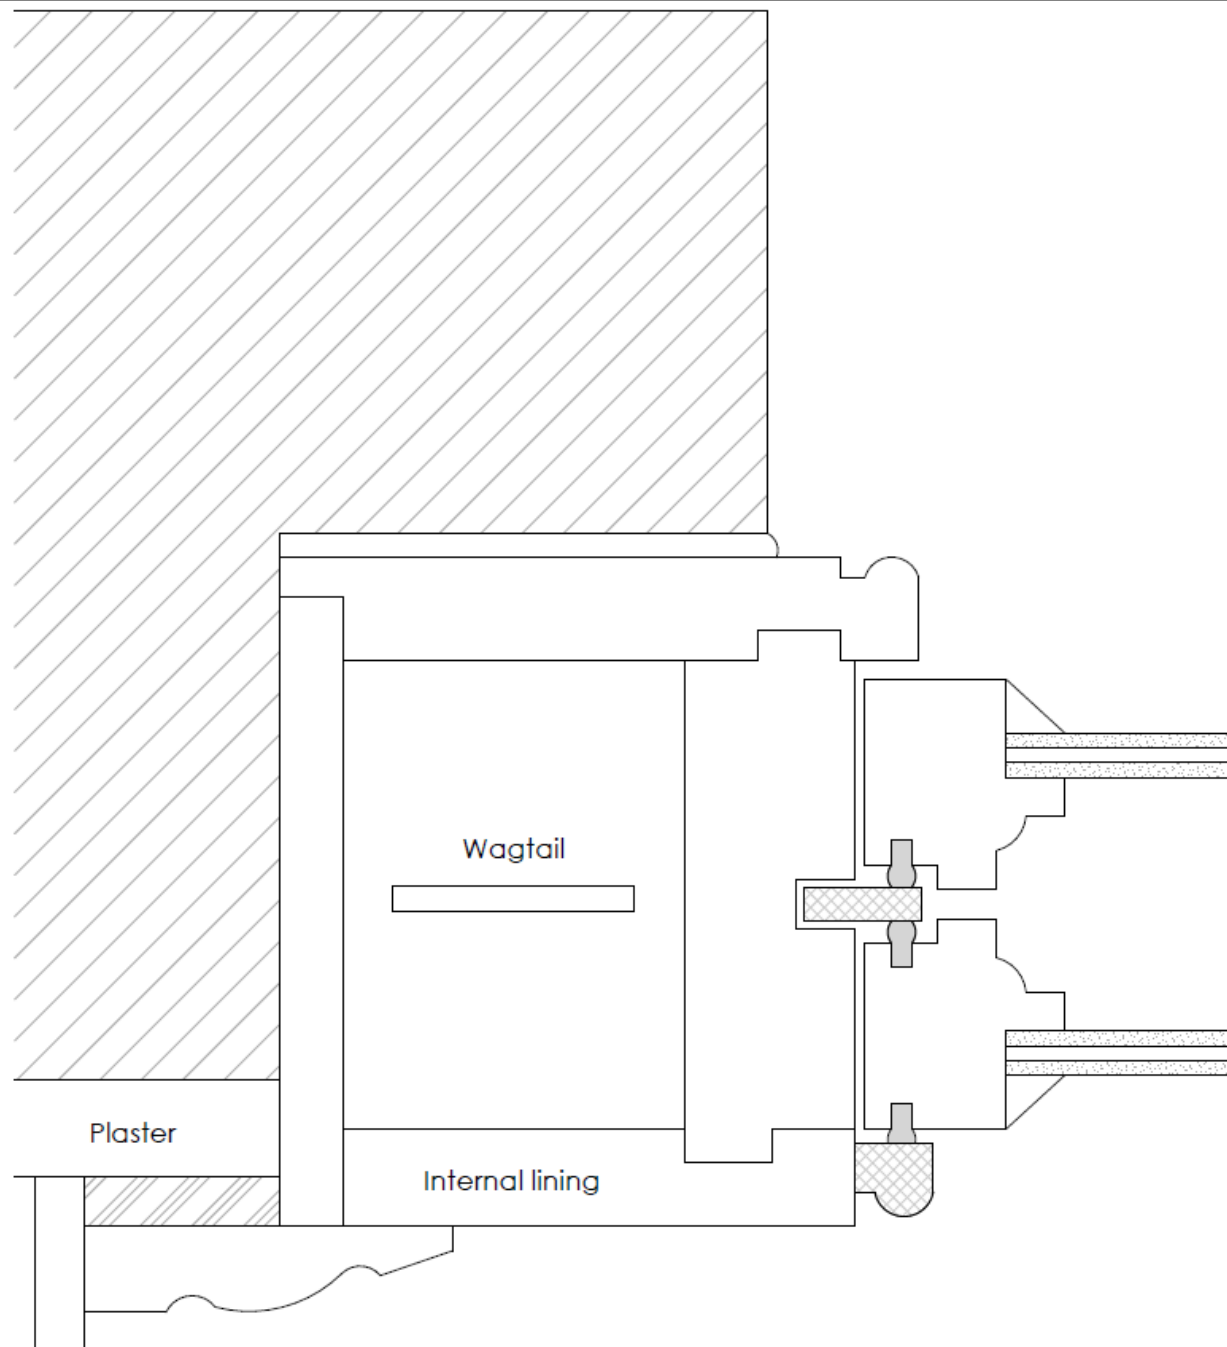

Jamb Section

75-77 London Street, RG1 4QA


Discharge of Condition 2
PP-06046400

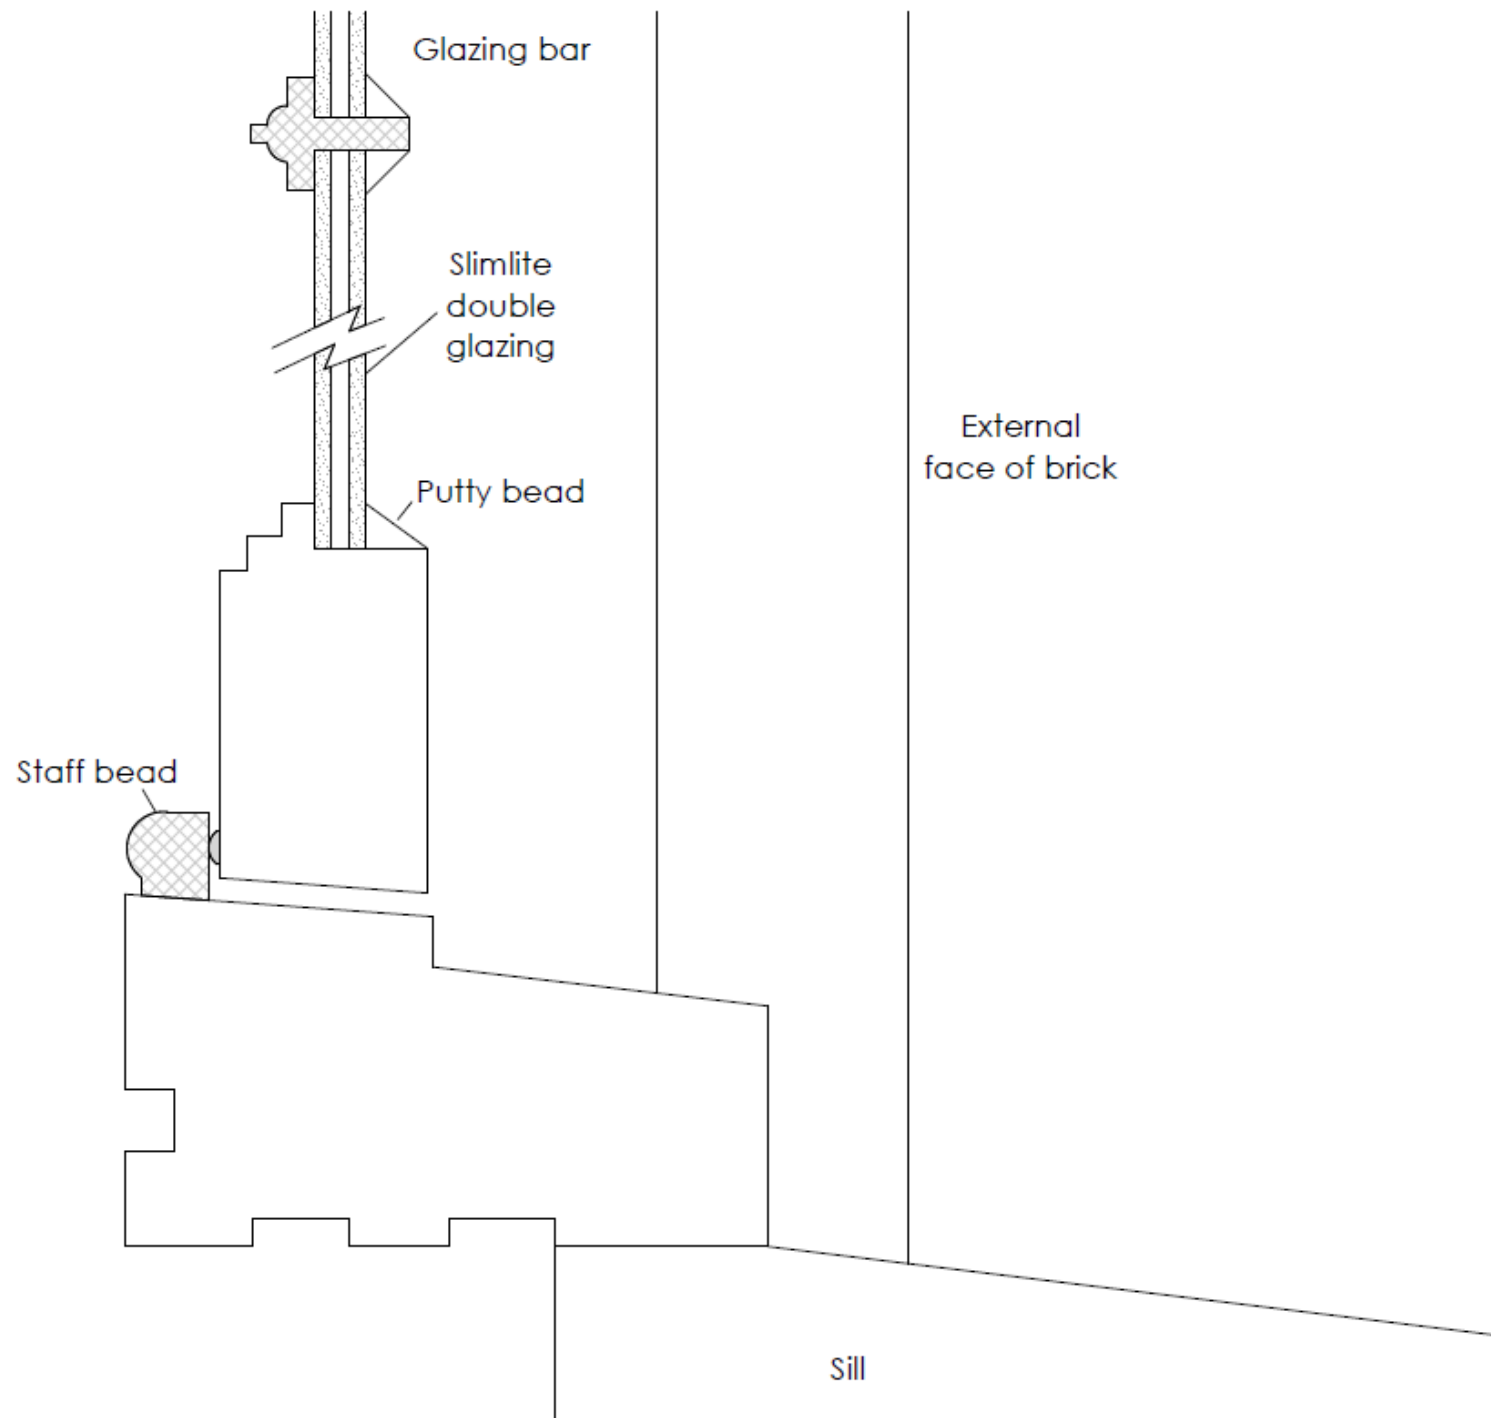

Cill Section

75-77 London Street, RG1 4QA

Discharge of Condition 2
PP-06046400

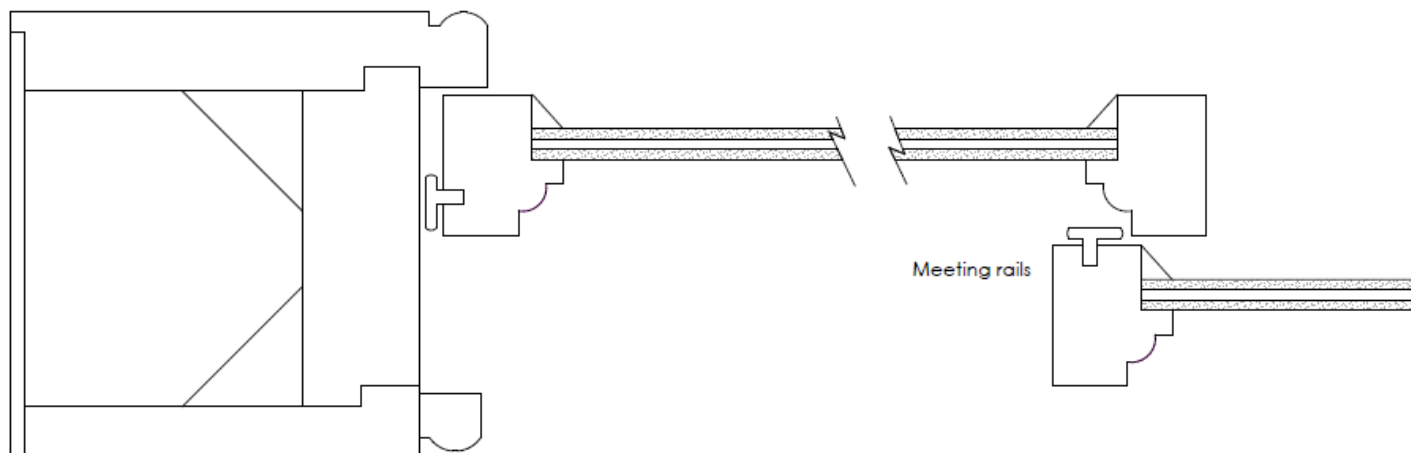

Head Selection

75-77 London Street, RG1 4QA

Discharge of Condition 2
PP-06046400