


Disclaimer
THIS DRAWING MUST NOT BE SCALED UNLESS ISSUED FOR PLANNING PURPOSES.
ALL DIMENSIONS ARE TO BE VERIFIED PRIOR TO SETTING OUT, COMMENCING WORK, OR PRODUCTION OF FABRICATION DRAWINGS. REPORT ANY DISCREPANCIES TO THE SUPERVISING OFFICER IMMEDIATELY. DRAWINGS MARKED AS 'DRAFT' ARE FOR APPROVAL ONLY AND NOT ISSUED FOR CONSTRUCTION PURPOSES.

Rev	Description	By	Date
B	Ridge height added	BS	21/7/17

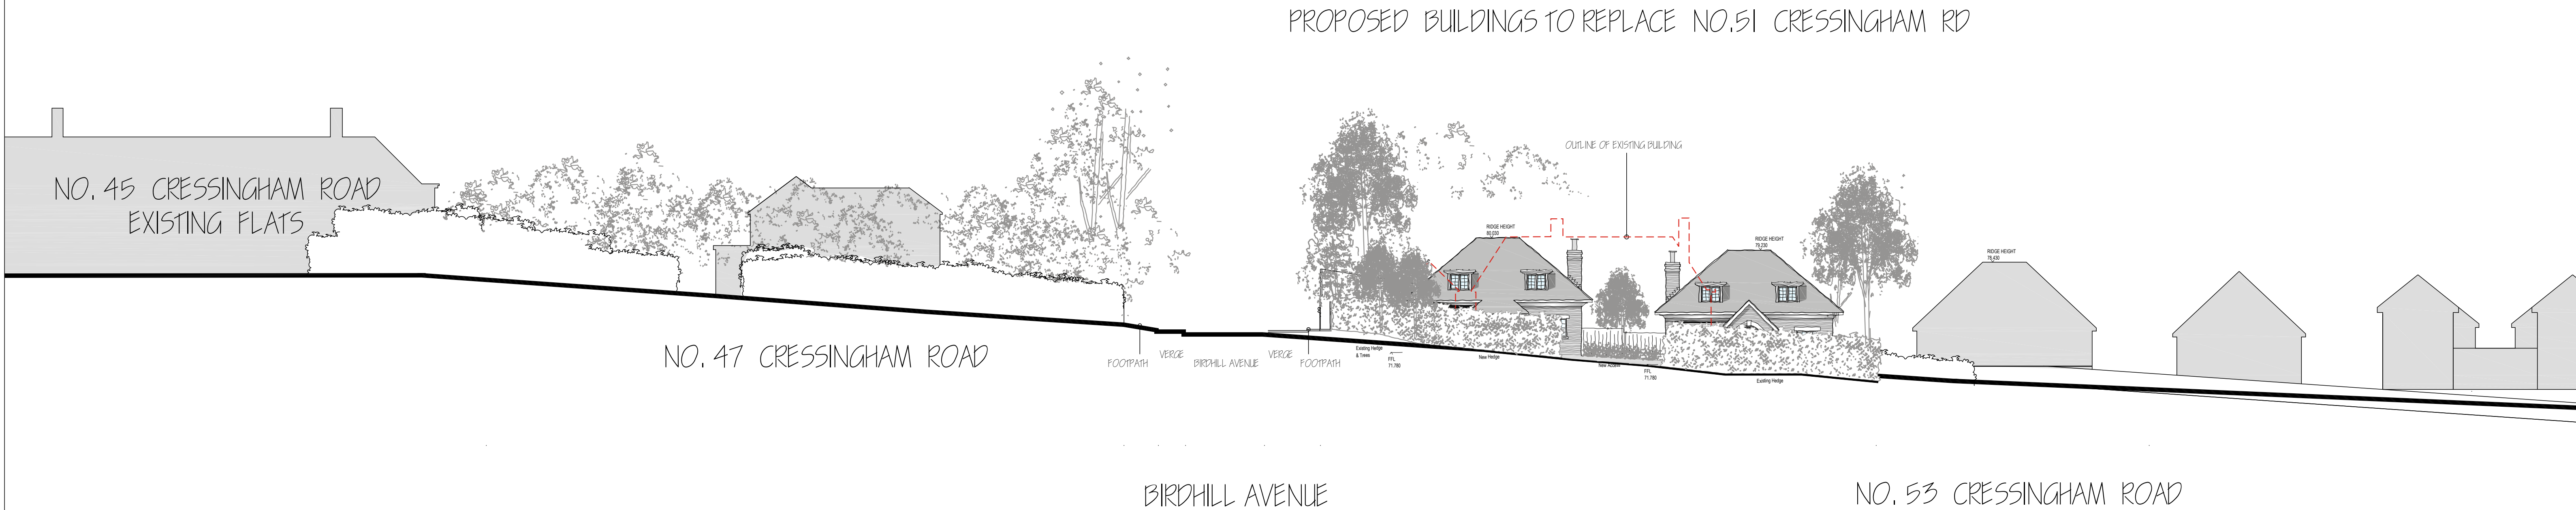

1:200 scale Bar
This Drawing has been produced for printing onto A1 size paper.
If printing on A3 please use the scale below for reference.

Day • Tanner Partnership

ARCHITECTURE
AND PLANNING

www.daytanner.co.uk

CLIENT Morningwood Developments Ltd

JOB 51 Cressingham Road,
Reading RG2 7RX

DRG Proposed Extended Street Scene

SCALE 1:100

DRAWN GH

DATE June 2017

Wokingham
51 Peach Street
Wokingham
Berkshire
RG40 1XP
0118 989 0808
info@daytanner.co.uk

3308 / 280 | B