


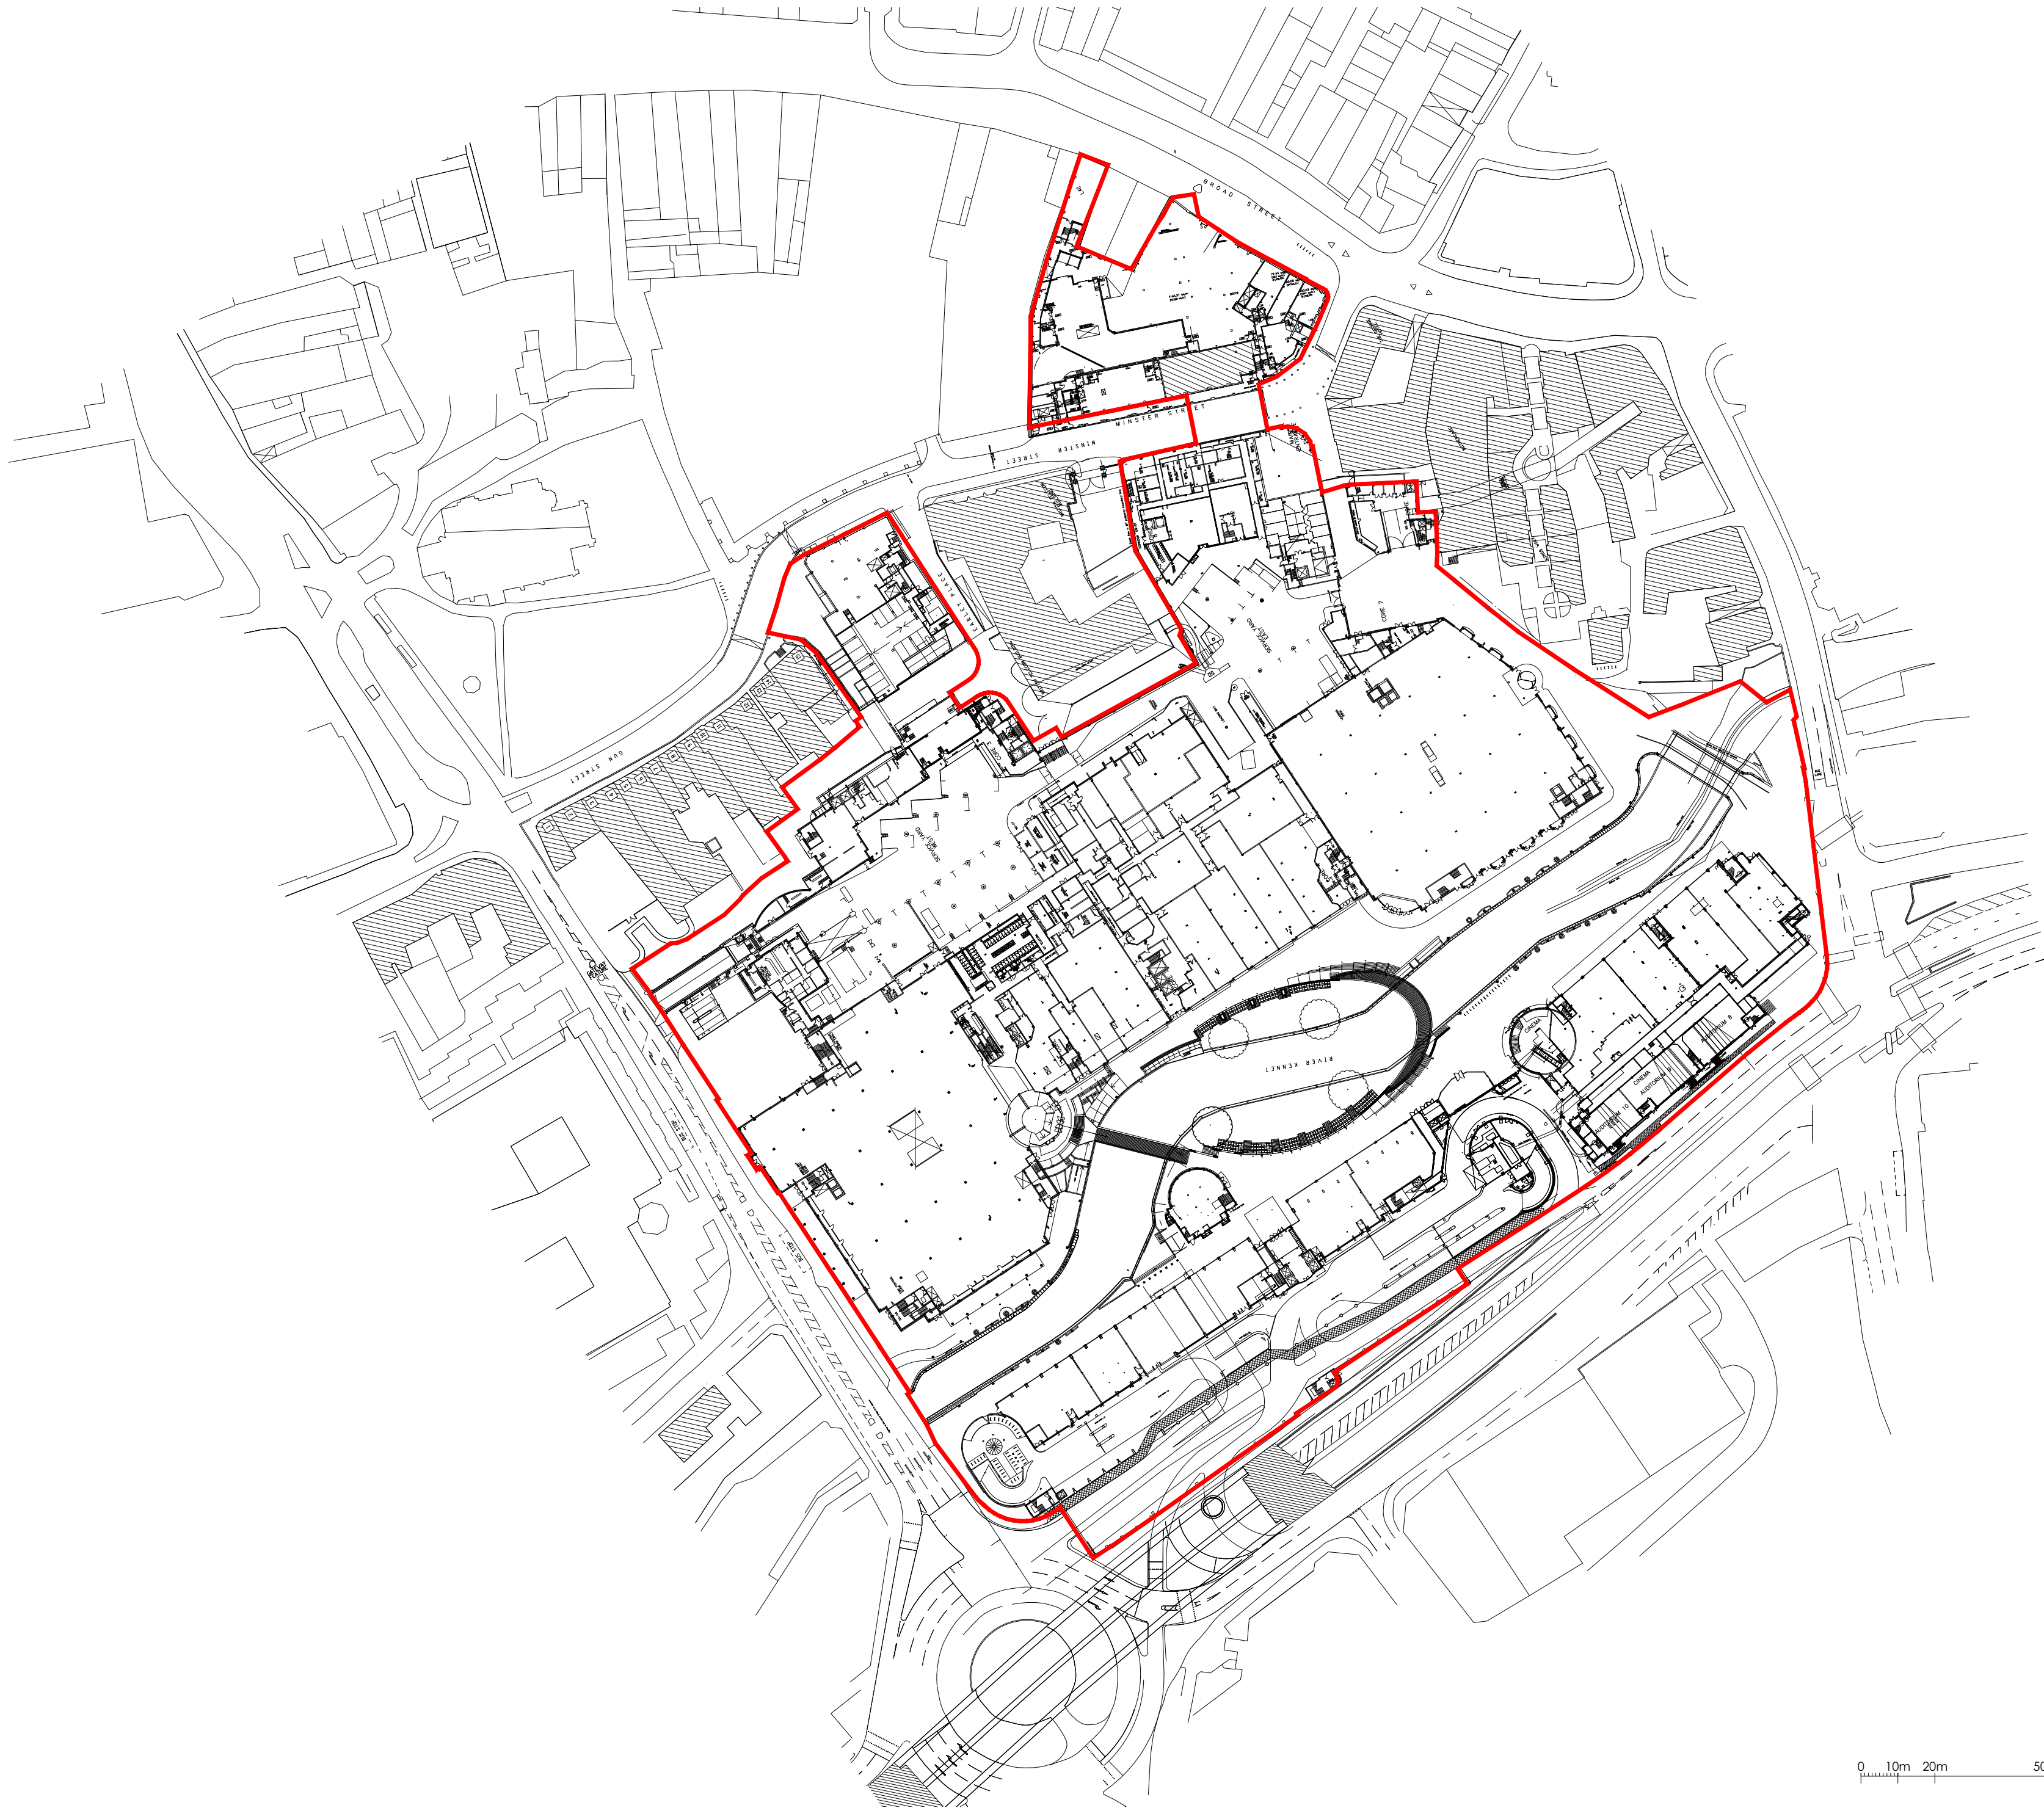

Ownership Line line

Rev	Description	By	Date



Project
THE ORACLE SHOPPING CENTRE,
READING

Client
HAMMERSON

Title
OWNERSHIP
SITE LOCATION PLAN - LEVEL 1

Drawn by ACD	Surveyor LDH	Date JUNE 2017
-----------------	-----------------	-------------------

Scale
1:1250 @ A2

Drawing Number 090705-SP-007	Revision
---------------------------------	----------