
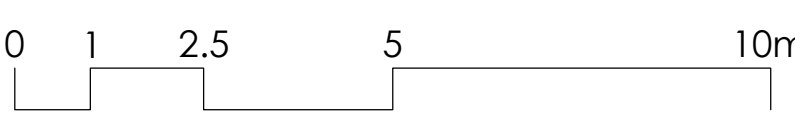


ACCOMMODATION SCHEDULE -	
CO-OPERATIVE	- 192sqm
NET SALES AREA	- 70sqm
NET 'BACK OF HOUSE' AREA	- 267sqm
GROSS INTERNAL AREA	- 97sqm
VACANT UNIT	- 538sqm
GROSS INTERNAL AREA	- 538sqm
APPLICATION SITE AREA	- 538sqm

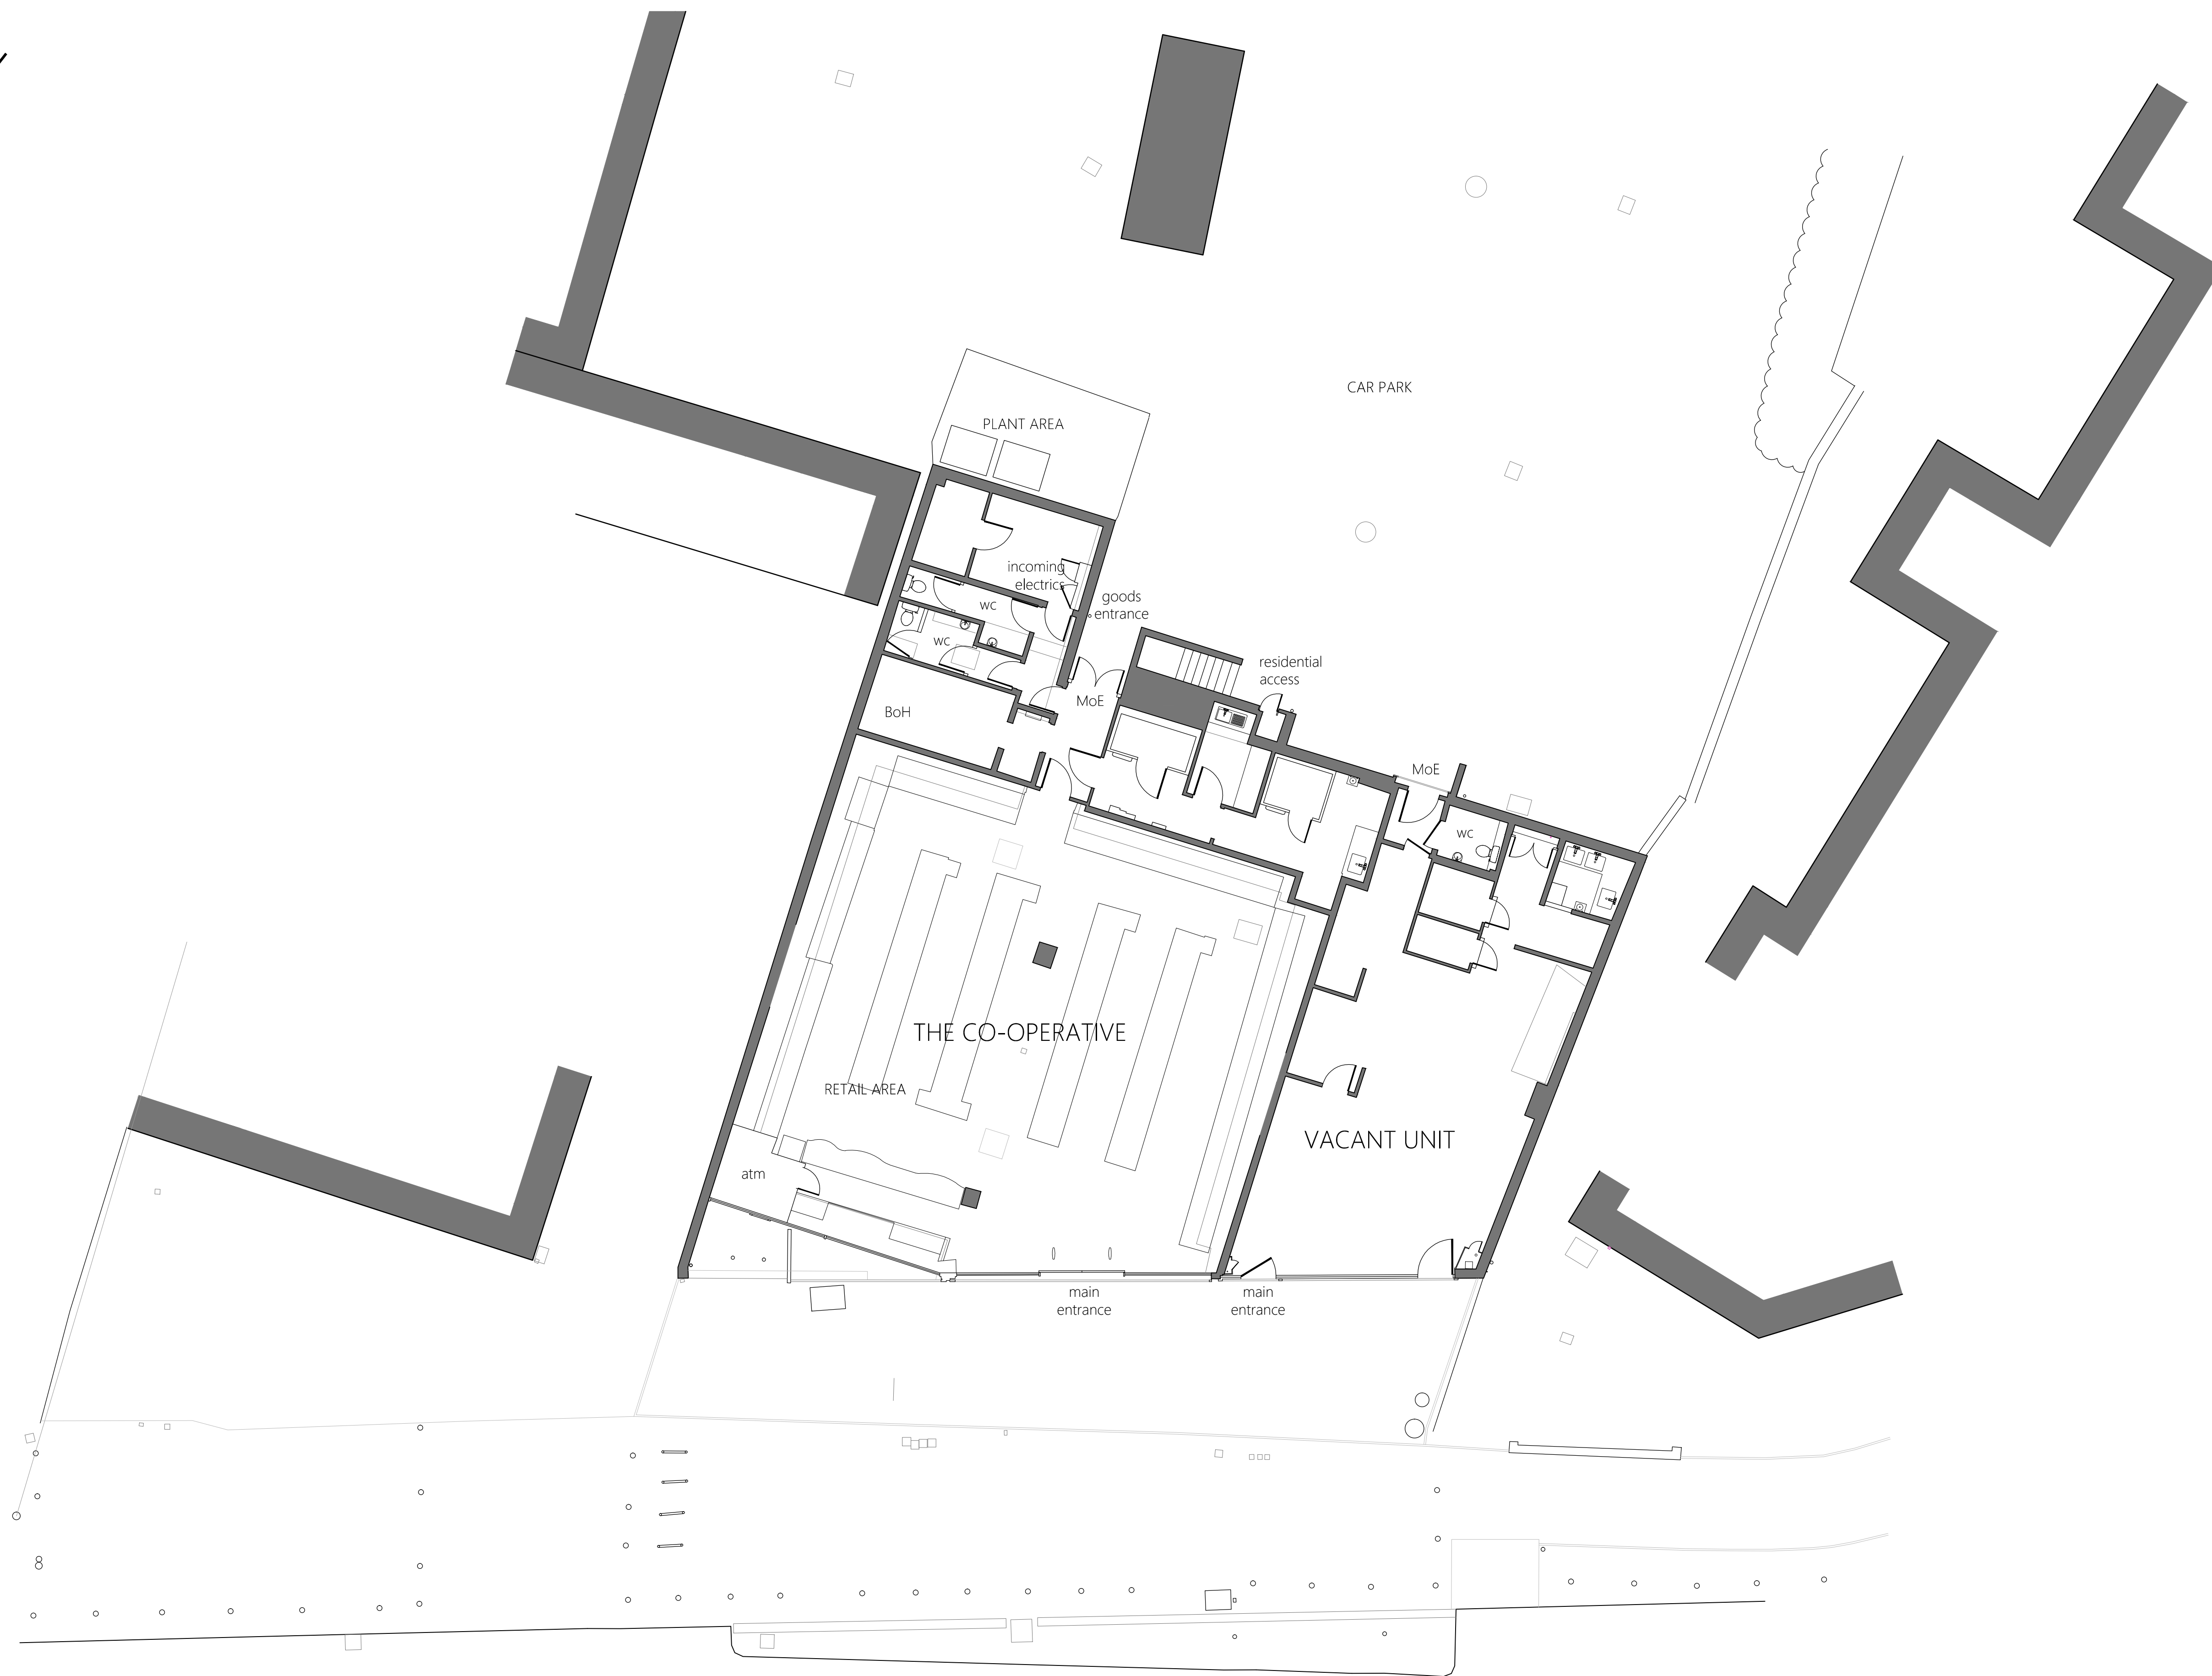

Revision:

Client	THE CO-OPERATIVE ESTATES	Drawing title	PLANNING APPLICATION - EXISTING SITE & BUILDING PLAN
Project	THE CO-OPERATIVE, WHITLEY WOOD RD, READING, RG2 8LQ	Scale	1:100@A1
By	App.	Drawn	PJH
		Issuing Discipline	architecture
		Date	15/06/2017
		Drawing number	6282(P)102

Scale	1:100@A1	Drawn	PJH	Checked	BP
Date	15/06/2017	Issuing Discipline	architecture	Revision	



archersstevenage | suiteB4 | first floor | mindenhall court |
high street | stevenage | SG13UN | t: 01438 365 968
archersmanchester | clibase | 5th floor | 40 princess street |
manchester | M1 6DE | t: 0161 228 6020
e: arc@archerarchitects.co.uk
www.archerarchitects.co.uk
Important note: This drawing is issued on the condition that it is not reproduced,
disclosed or copied to any unauthorised person without written consent. Copyright
archerarchitects All dimensions to be verified on site.