


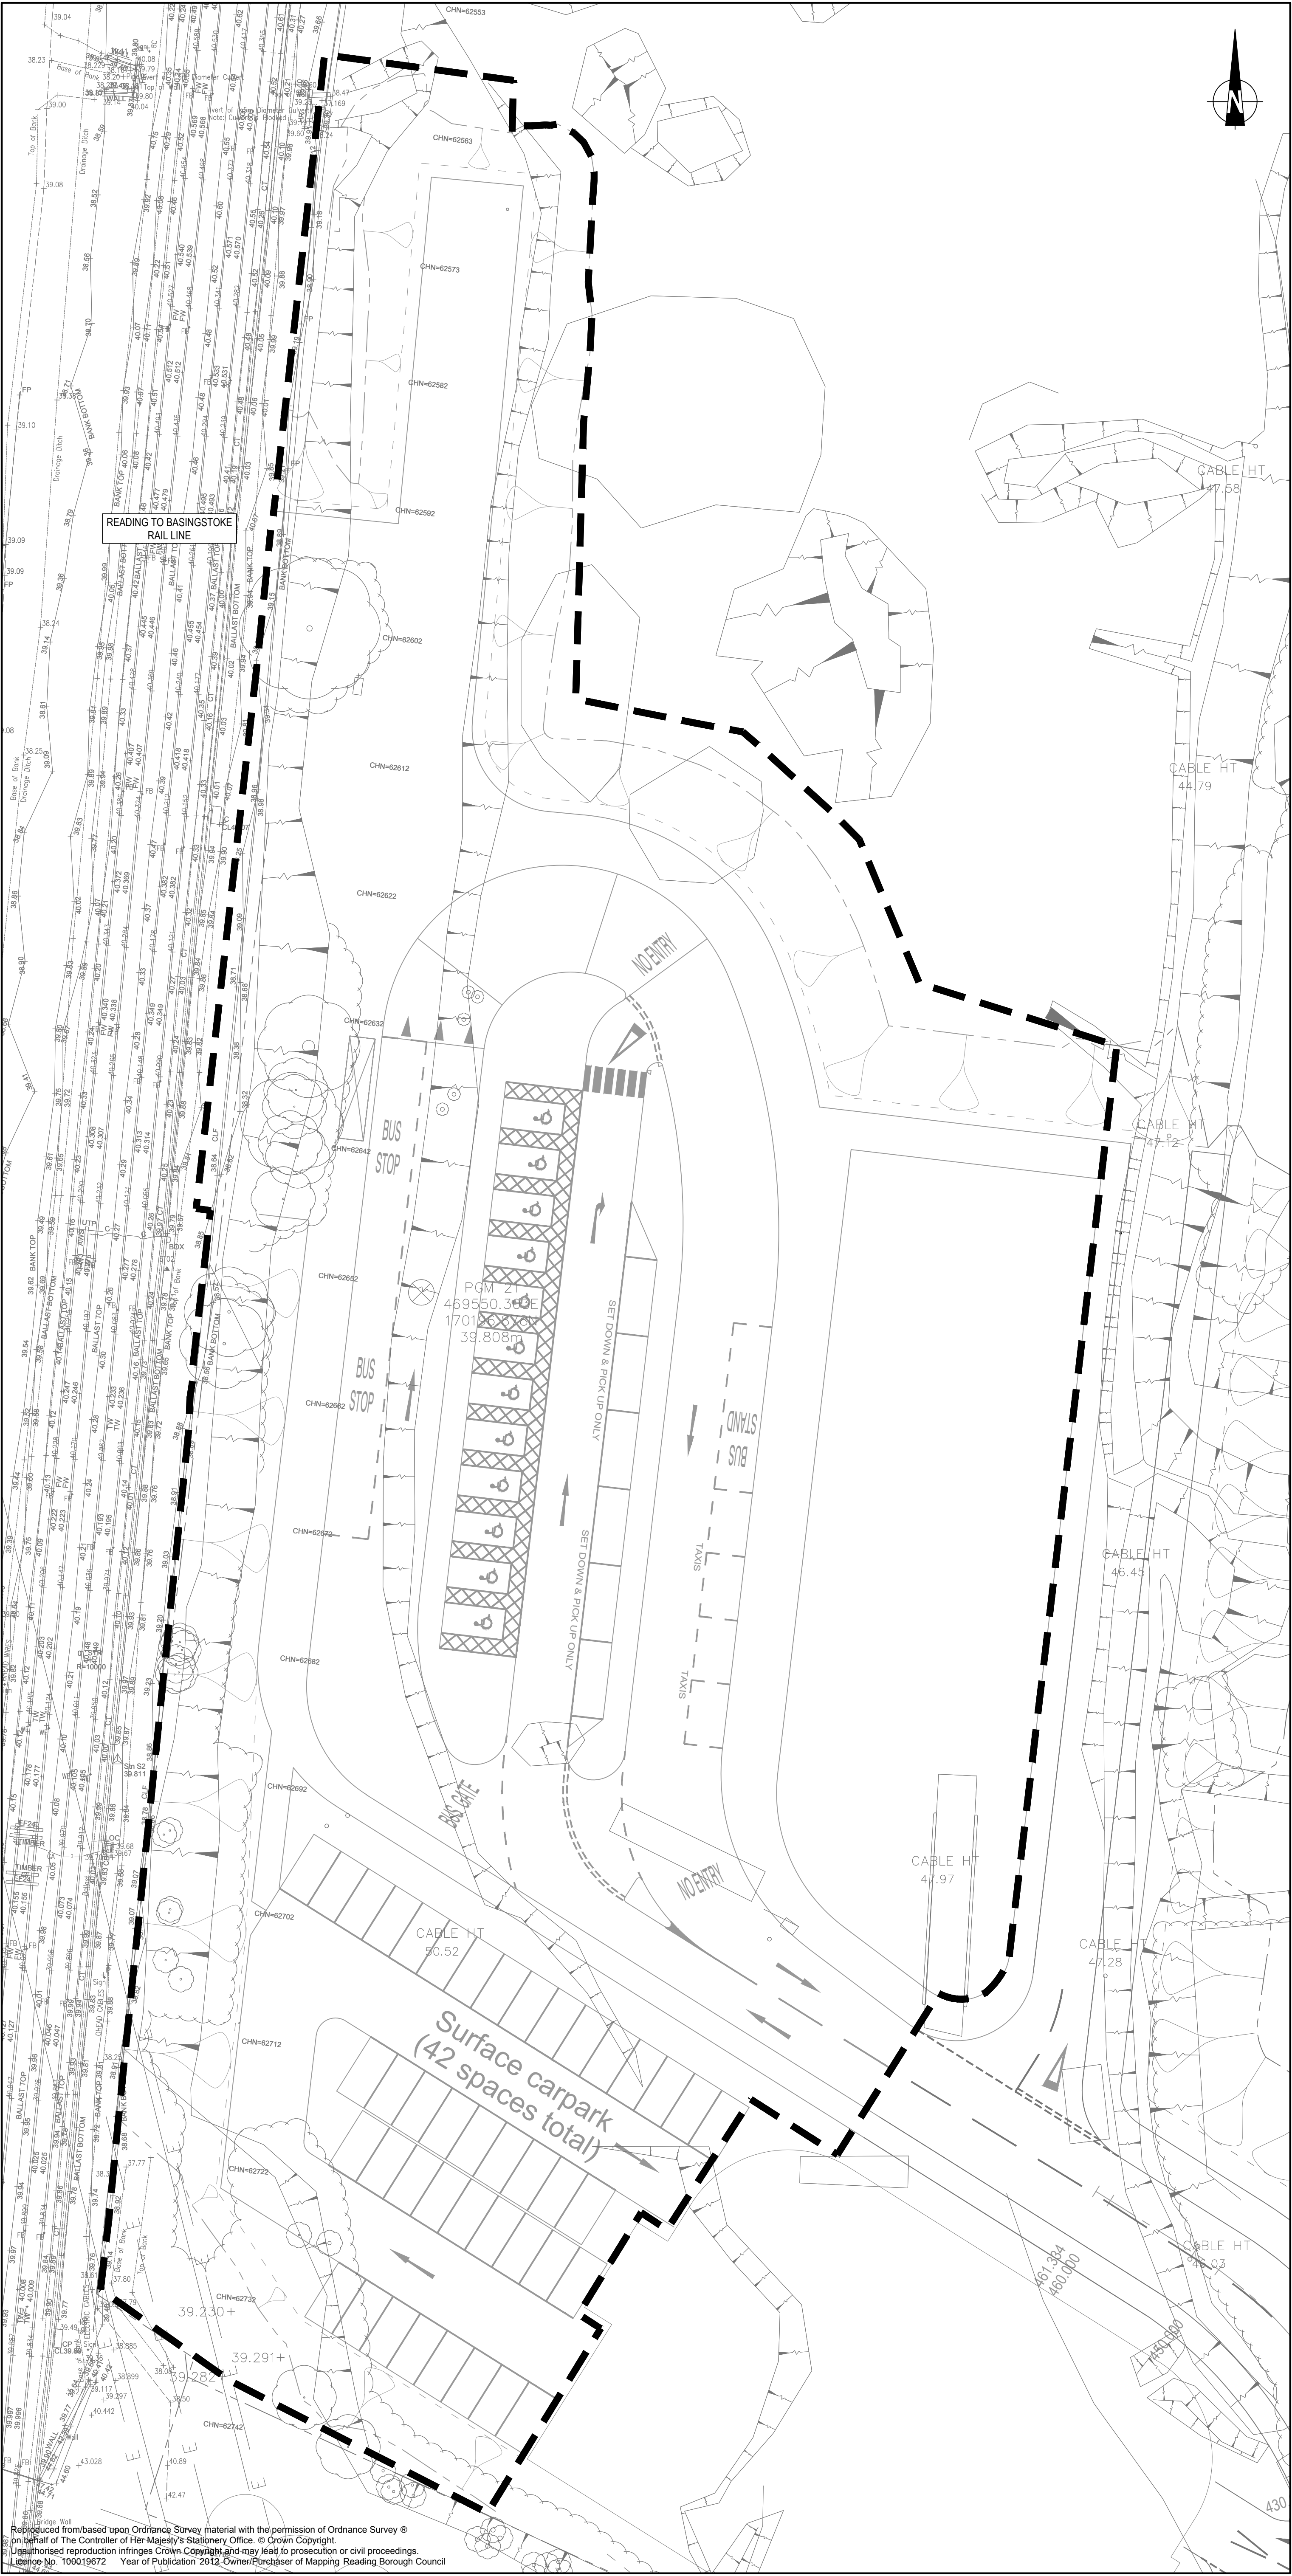

KEY
SITE BOUNDARY

- NOTES
- THIS DRAWING IS TO BE READ IN CONJUNCTION WITH ALL OTHER CONTRACT DRAWINGS AND DOCUMENTS.
 - ALL WORKS TO BE IN ACCORDANCE WITH HIGHWAYS AGENCY SPECIFICATION FOR HIGHWAYS WORK VOLUME 1 AND THE CONTRACT SPECIFIC NUMBERED APPENDICES.

Mark	Revision	Date	Drawn	Chkd	Appd

SCALING NOTE: Do not scale from this drawing. If in doubt, ask.
UTILITIES NOTE: The position of any existing public or private sewers, utility services, plant or apparatus shown on this drawing is believed to be correct, but no warranty to this is expressed or implied. Other such plant or apparatus may also be present but not shown. The Contractor is therefore advised to undertake his own investigation where the presence of any existing sewers, services, plant or apparatus may affect his operations.

Drawing Issue Status
DRAFT FOR DISCUSSION

**GREEN PARK STATION
PROPOSED INTERCHANGE
SITE BOUNDARY**

Client  Reading Borough Council Working better with you			 Offices throughout the UK and Europe www.peterbrett.com © Peter Brett Associates LLP READING Tel: 0118 950 0761
Date of 1st Issue 01.06.17	Designed GR	Drawn SF	
A1 Scale 1:250	Checked LC	Approved SE	
Drawing Number 36382/2002/SK020		Revision	