


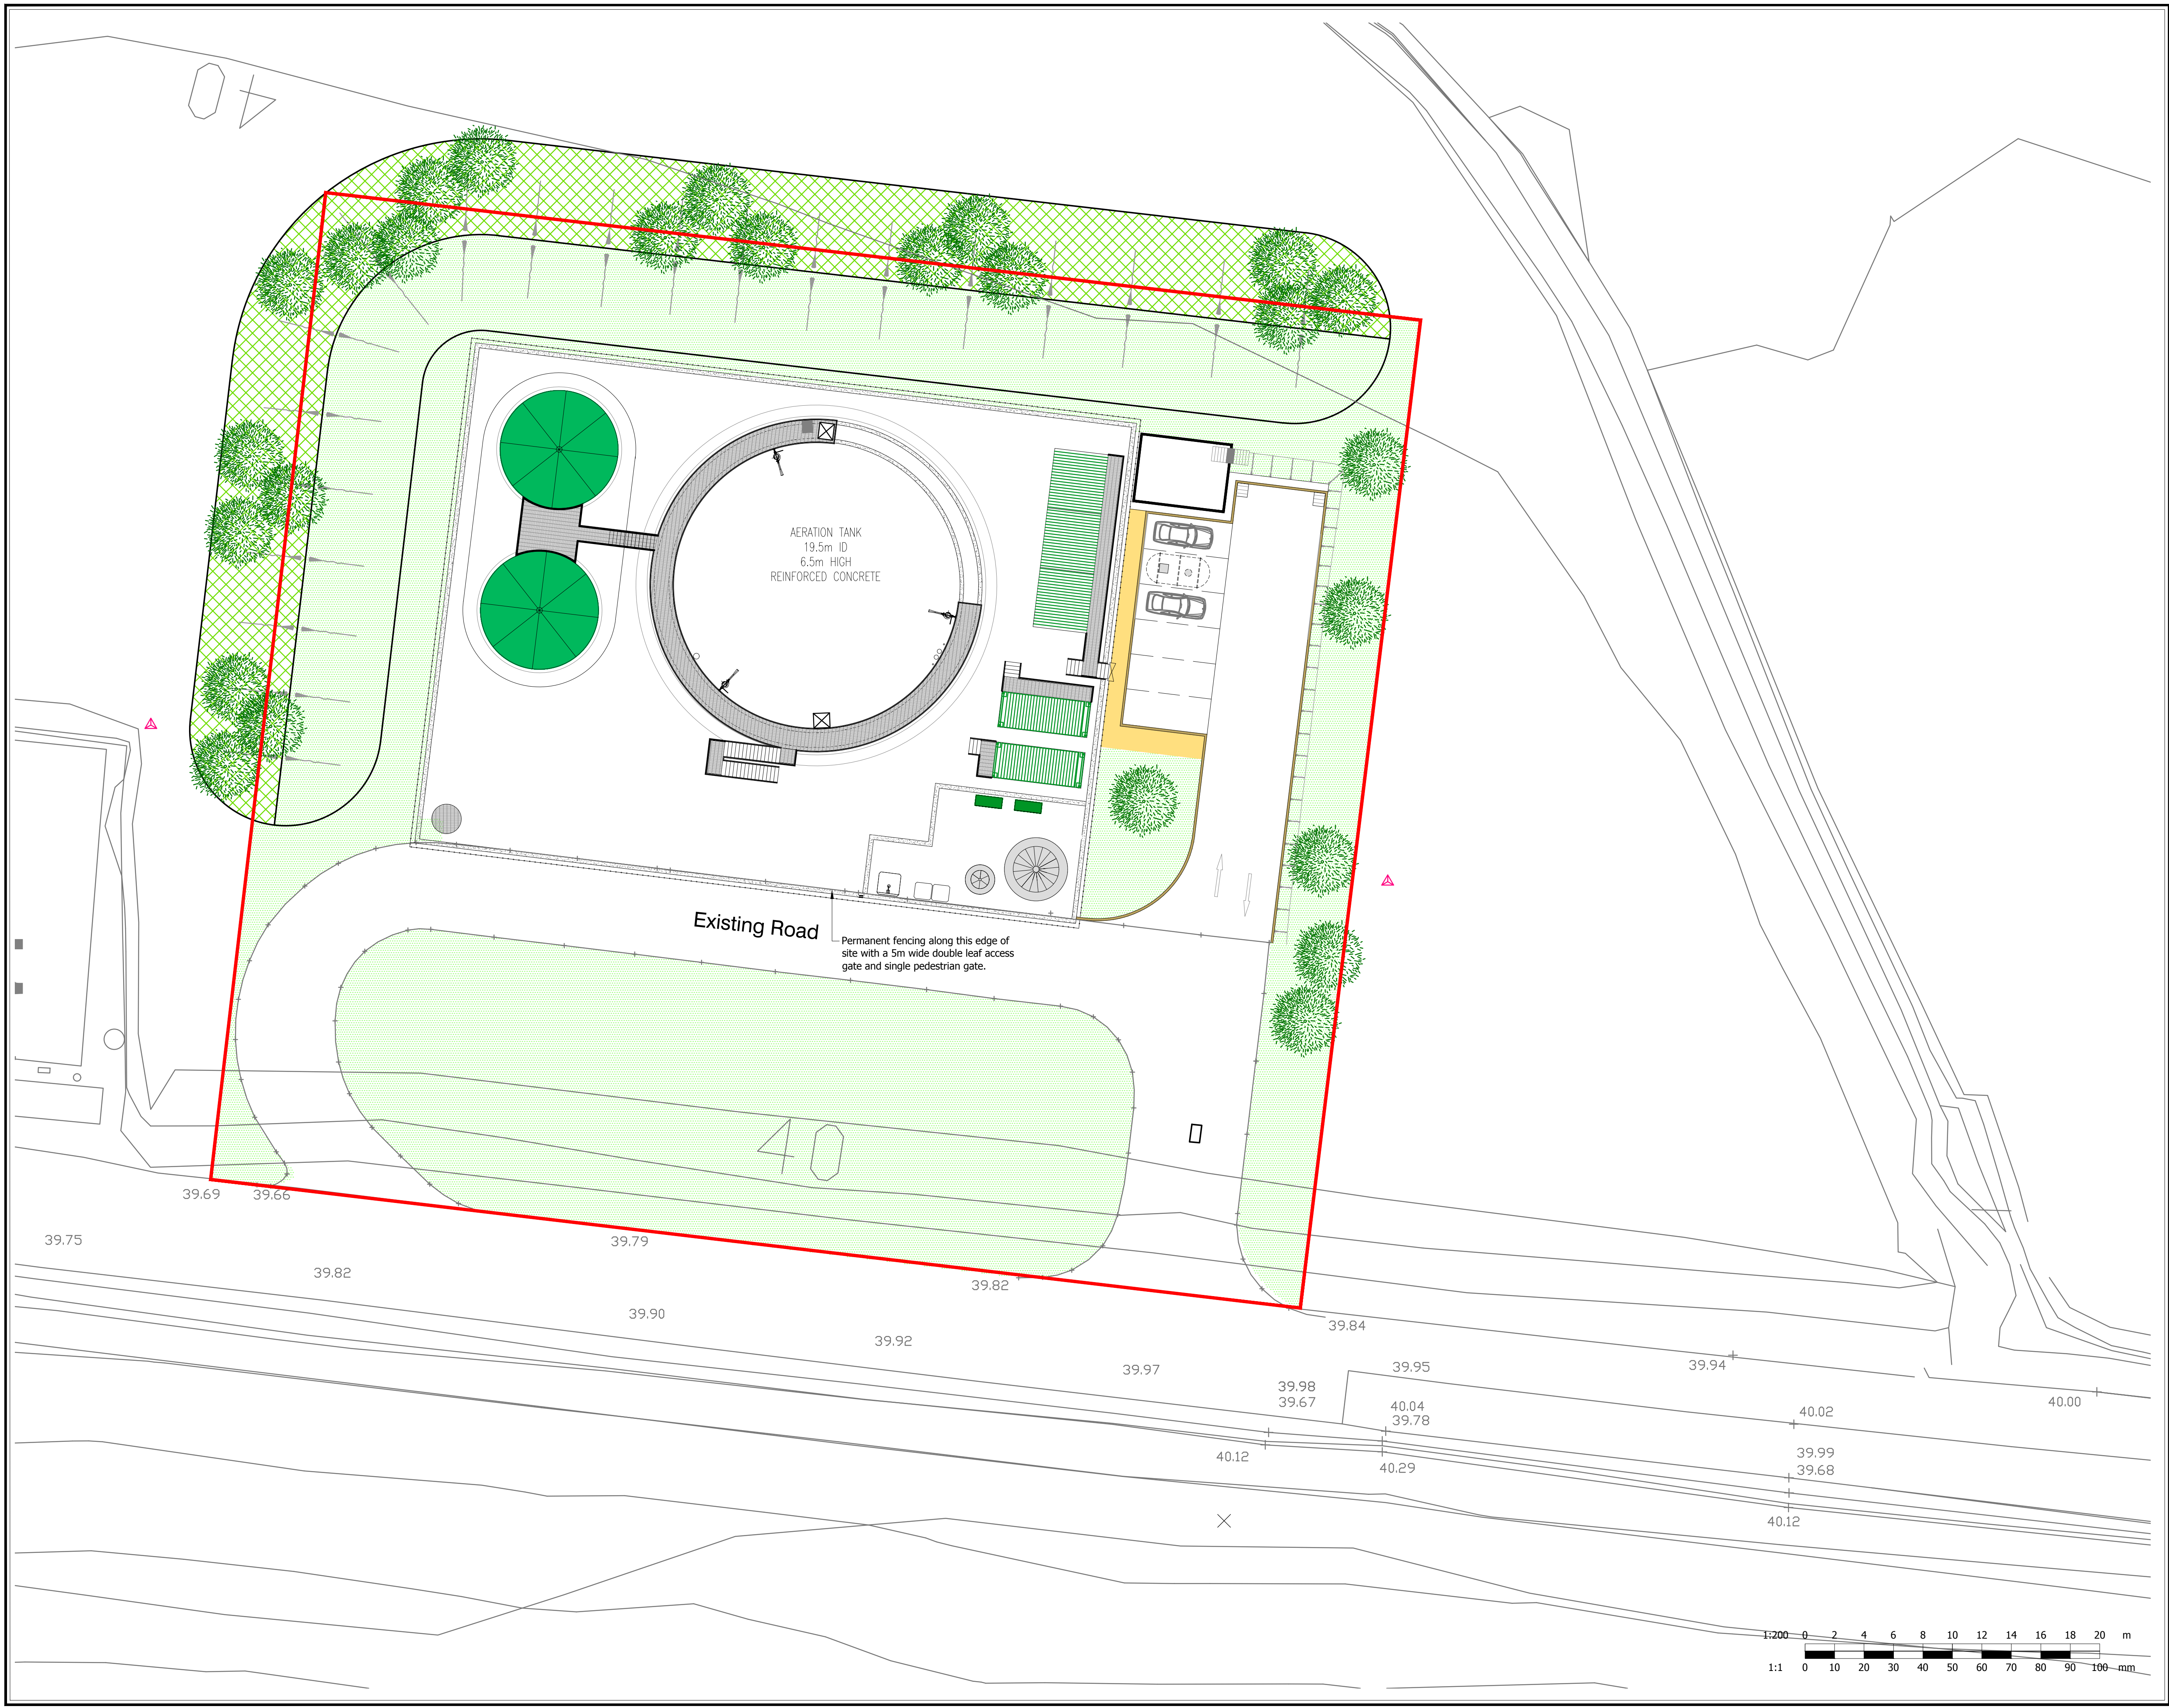

KEY:

- Security Fencing
- Gully
- Existing Levels m(AOD)
- Proposed Tree / Shrub Planting
- Areas to be seeded with grass where necessary
- Proposed hedge planting
- Access footpath

NOTES:

- All pad sizes as shown are indicative only.
- All dimensions are in millimetres unless otherwise stated.
- All levels to m (AOD).
- For Control Building / Meeting Room / Misc Facilities see Drawing 04.

REV. DESCRIPTION DATE



BURGHFIELD LEACHATE TREATMENT PLANT

MB20761-02 REV E

PROPOSED SITE LAYOUT

SCALE 1:200 @ A1 DATE APRIL 2017