


CONTRACTORS MUST CHECK ALL DIMENSIONS ON SITE. ONLY FIGURED DIMENSIONS ARE TO BE WORKED FROM. DISCREPANCIES MUST BE REPORTED TO THE ARCHITECT BEFORE PROCEEDING.

© THIS DRAWING IS COPYRIGHT

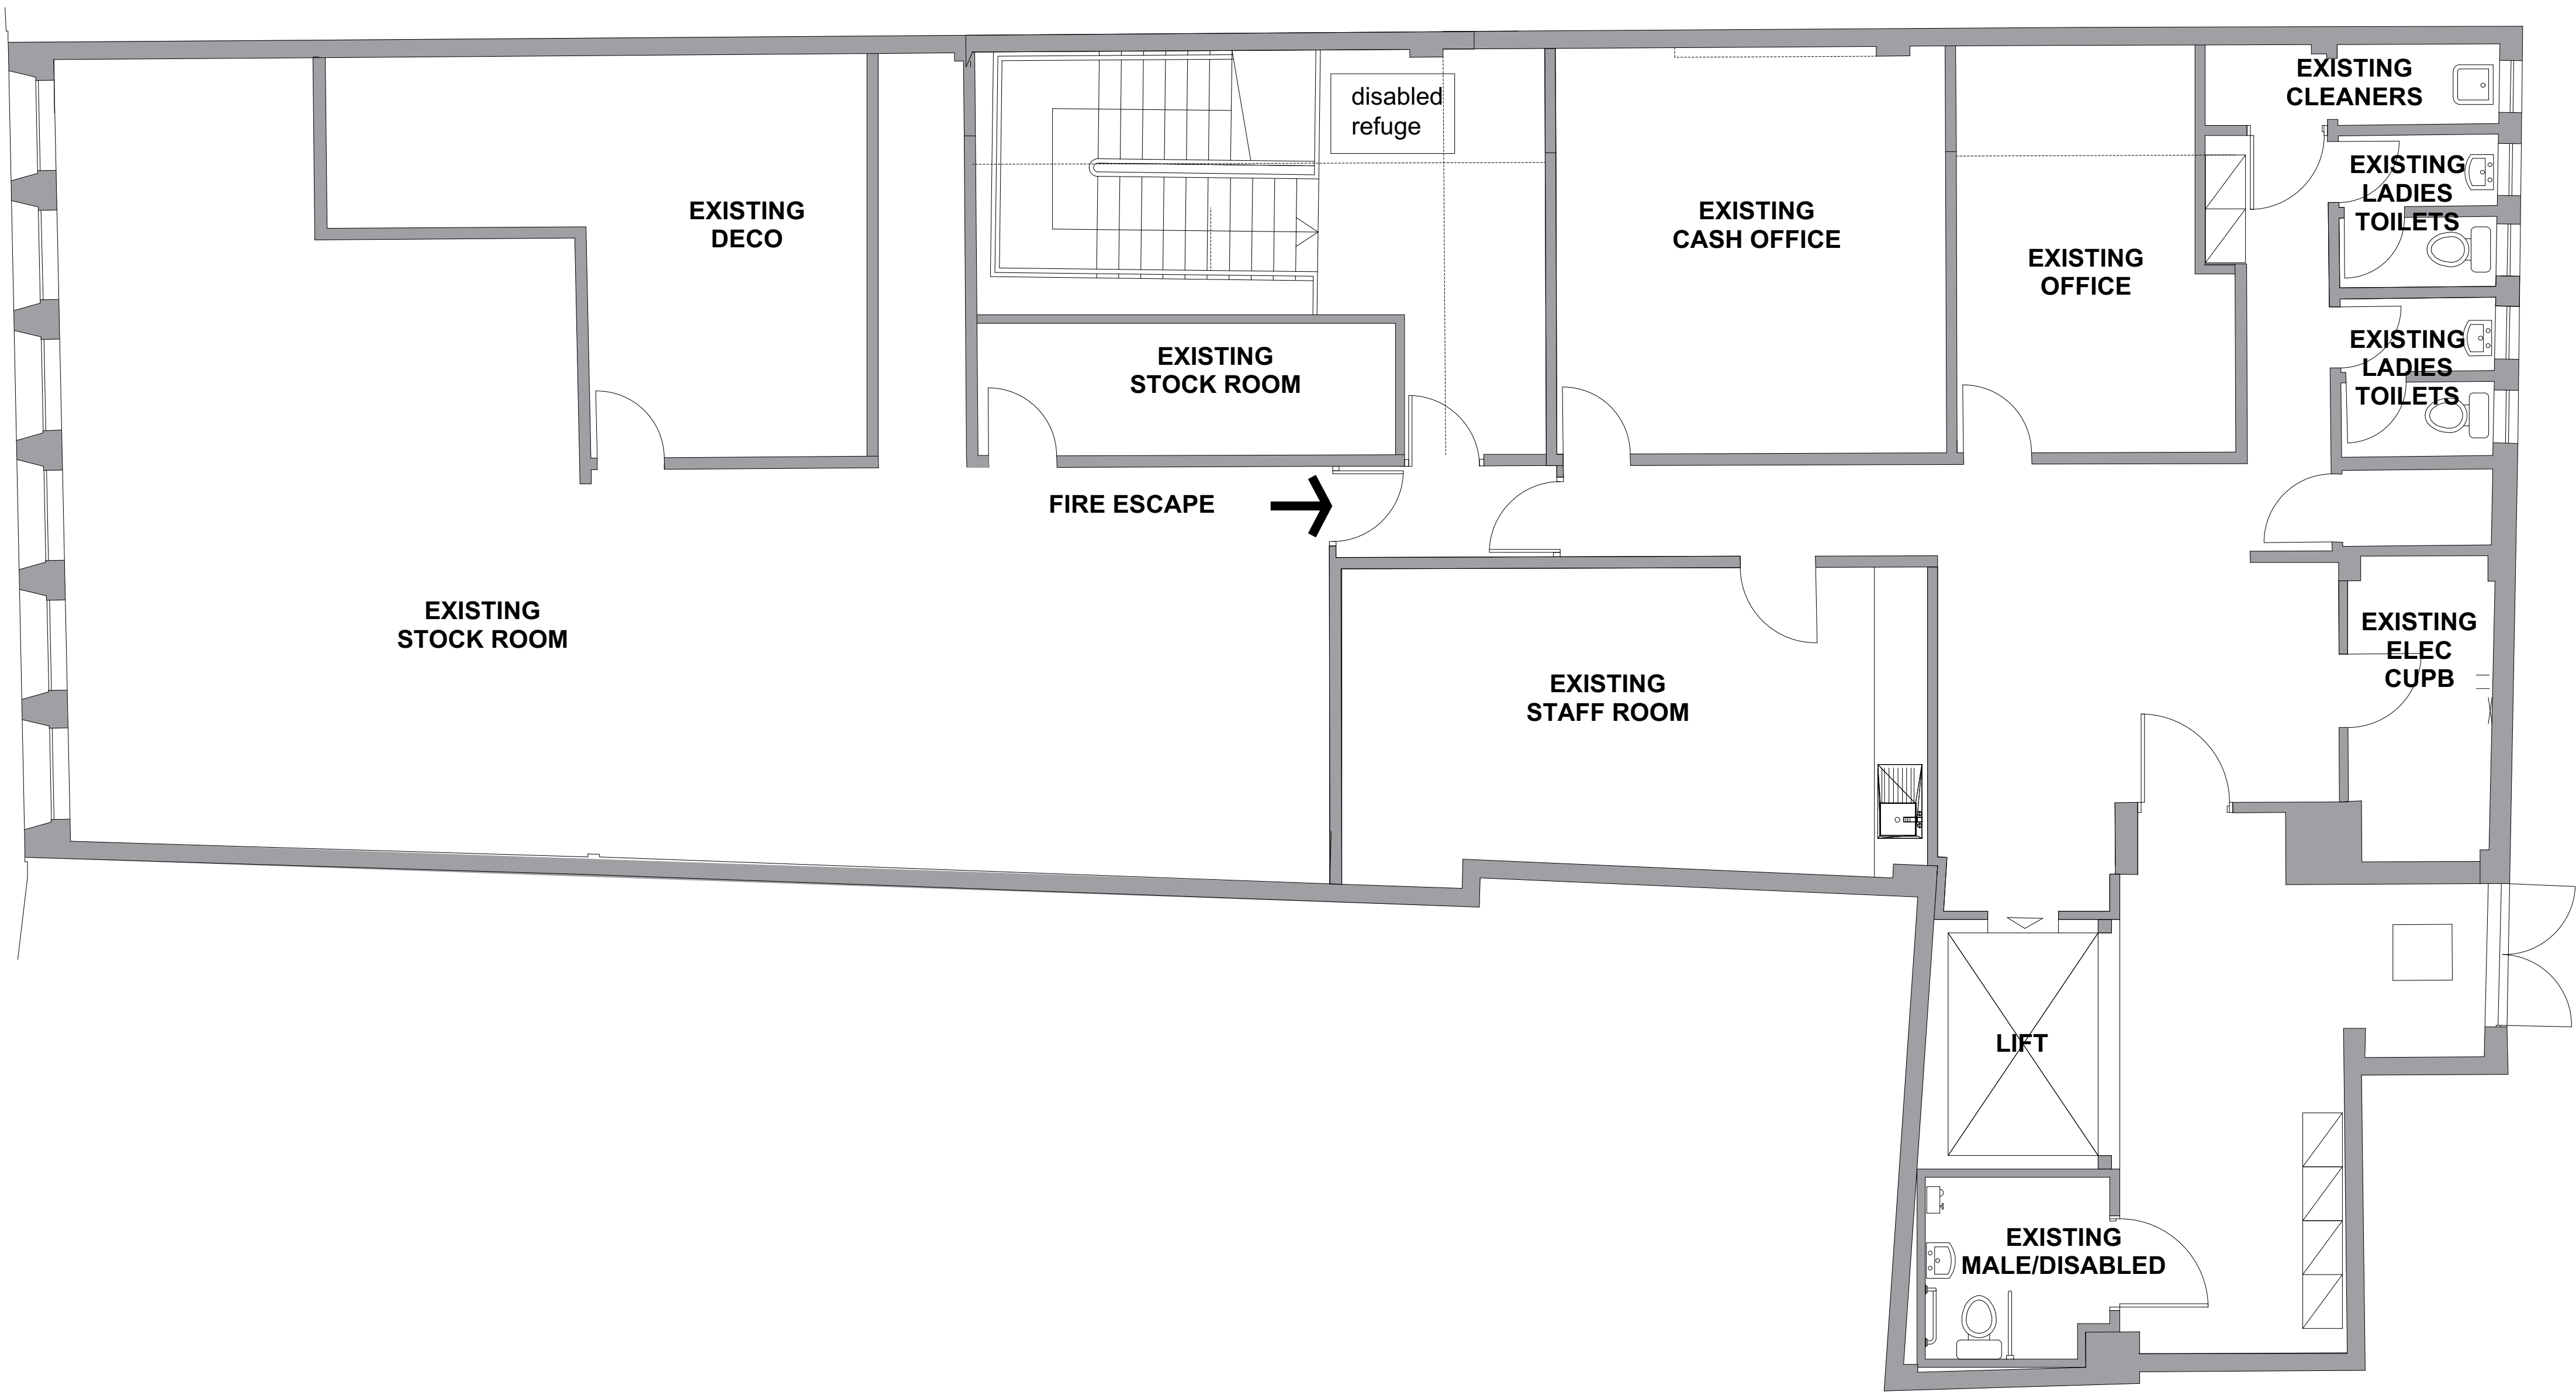

four

architecture

cardiff • edinburgh • london • sheffield

The Lux Building

2-4 Hoxton Square

London N1 6NU

020 7613 2244

© This drawing remains the Copyright of Four Architecture and Design and may not be reproduced in whole or in any part without prior written permission.

NOTE:
All proprietary goods and materials are to be fitted in accordance with manufacturer's instructions. Codes of Practise and British Standards. All dimensions to be verified by the Contractor on site. Do not scale drawings, work to figured dimensions only.

ALL REFERENCES SHOULD BE READ IN CONJUNCTION WITH THE MOST CURRENT NATIONWIDE DESIGN GUIDES.

CLIENT

Nationwide

51 BROAD STREET, READING

Branch Transformation Programme

BRANCH NAME & PREFIX: Name: 51 BROAD STREET, READING, BERKSHIRE, RG1 2AY Prefix: 353			DRAWING TYPE: PLANNING / EXISTING / General Arrangement / Second Floor			
SCALE @ A1: 1:50	SCALE @ A3: 1:100	DATE DRAWN: 13/11/2017	STATUS: APPROVED	PROPERTY LOCATION CODE: RE48	DRAWING REF NO: EX.00.02	REV. -
DRAWN BY: SS 4AD LONDON	CHECKED BY & DATE: - 4AD, Date	JOB REF: 17 037				