


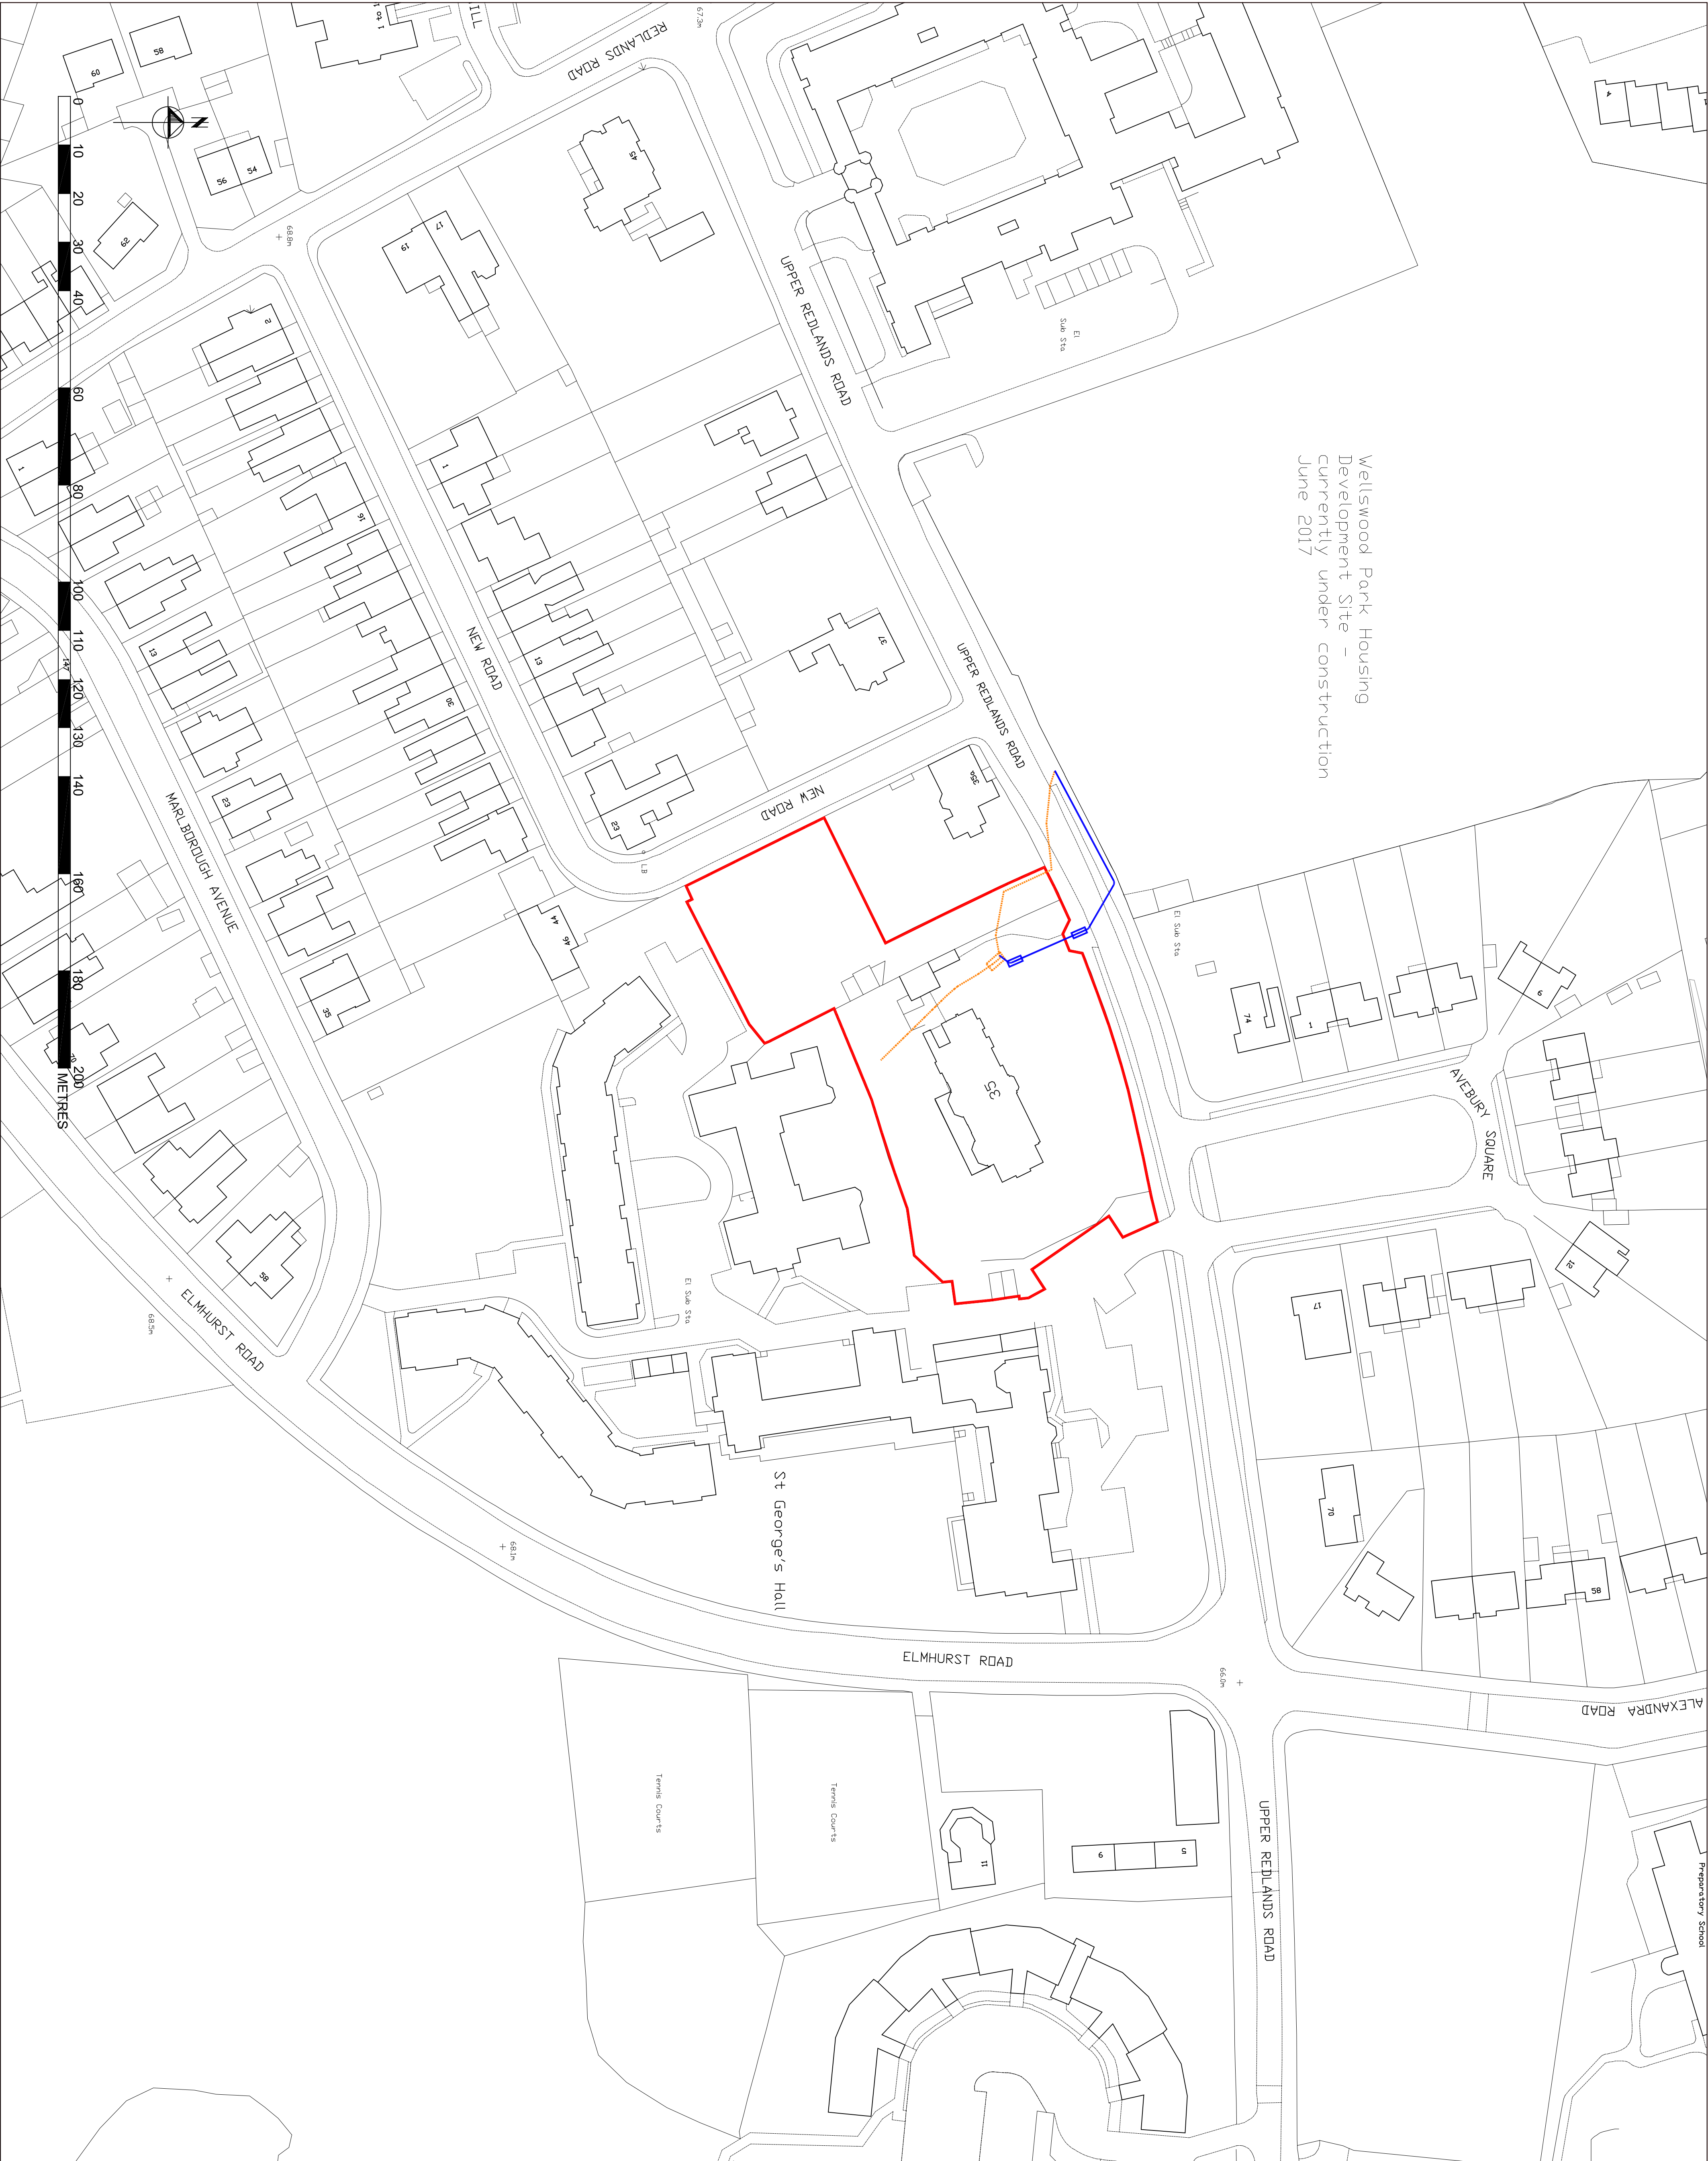


Wellswood Park Housing
Development Site -
currently under construction
June 2017

Notes

Key

- Existing HV cable route
- New HV cable route
- Existing HV junction pit
- New HV junction pit

Note 1
Please note all routes shown are approximate

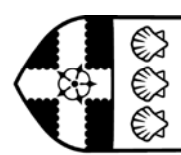 University of Reading		Facilities Management Directorate, Whiteknights, PO Box 235, Reading, RG6 6BW Tel. 0118 378 8958 Fax. 0118 975 3499	
Building No35 Upper Redlands Road Reading			
Project Diversion of HV Electrical Cable			
Title Location Plan			
Drawn CAD/TRC	Date October 2017		
Job Number	Scale 1:1250@A3		
Building No.	Code	Drawing No.	Rev.
K028	B	055	RB