

CDM RESIDUAL RISK INFORMATION (HASBOX)

In addition to the hazards / risks normally associated with the types of work detailed on this drawing, note the following:-

- CONSTRUCTION**
CONSTRUCTION1
CONSTRUCTION2
CONSTRUCTION3

MAINTENANCE / CLEANING

- MAINTENANCE1
MAINTENANCE2
MAINTENANCE3

DEMOLITION / DECOMMISSIONING

- DEMOLITION1
DEMOLITION2
DEMOLITION3

It is assumed that all works will be carried out by a competent contractor working, where appropriate, to and approved method statement.

B) Updated following site review 22.05.17		MJB	PDC	24.05.17
A) Updated following comments received 25.04.17		MJB	PDC	27.04.17
Revision		Drwn	Chk'd	Date
Project Status		STAGE 4		

This information, whether drawn or as a data file, is copyright and issued strictly for use on the project for which it is provided


Project/Client

PROCTER AND GAMBLE LTD
P&G READING
PROJECT LONDON BRIDGE

Drawing Title
**P&G SECURE LINE
EXISTING**

Drawn	Date	Checked	Scale
MJB	APRIL 17	PDC	1:500@A2

Manchester:
55 King Street
Manchester M2 4LD
+44 (0)161 8331 7300
Southampton:
Manor Park
Southampton SO43 7FY
+44 (0)23 8081 7300
www.fairhursts.com

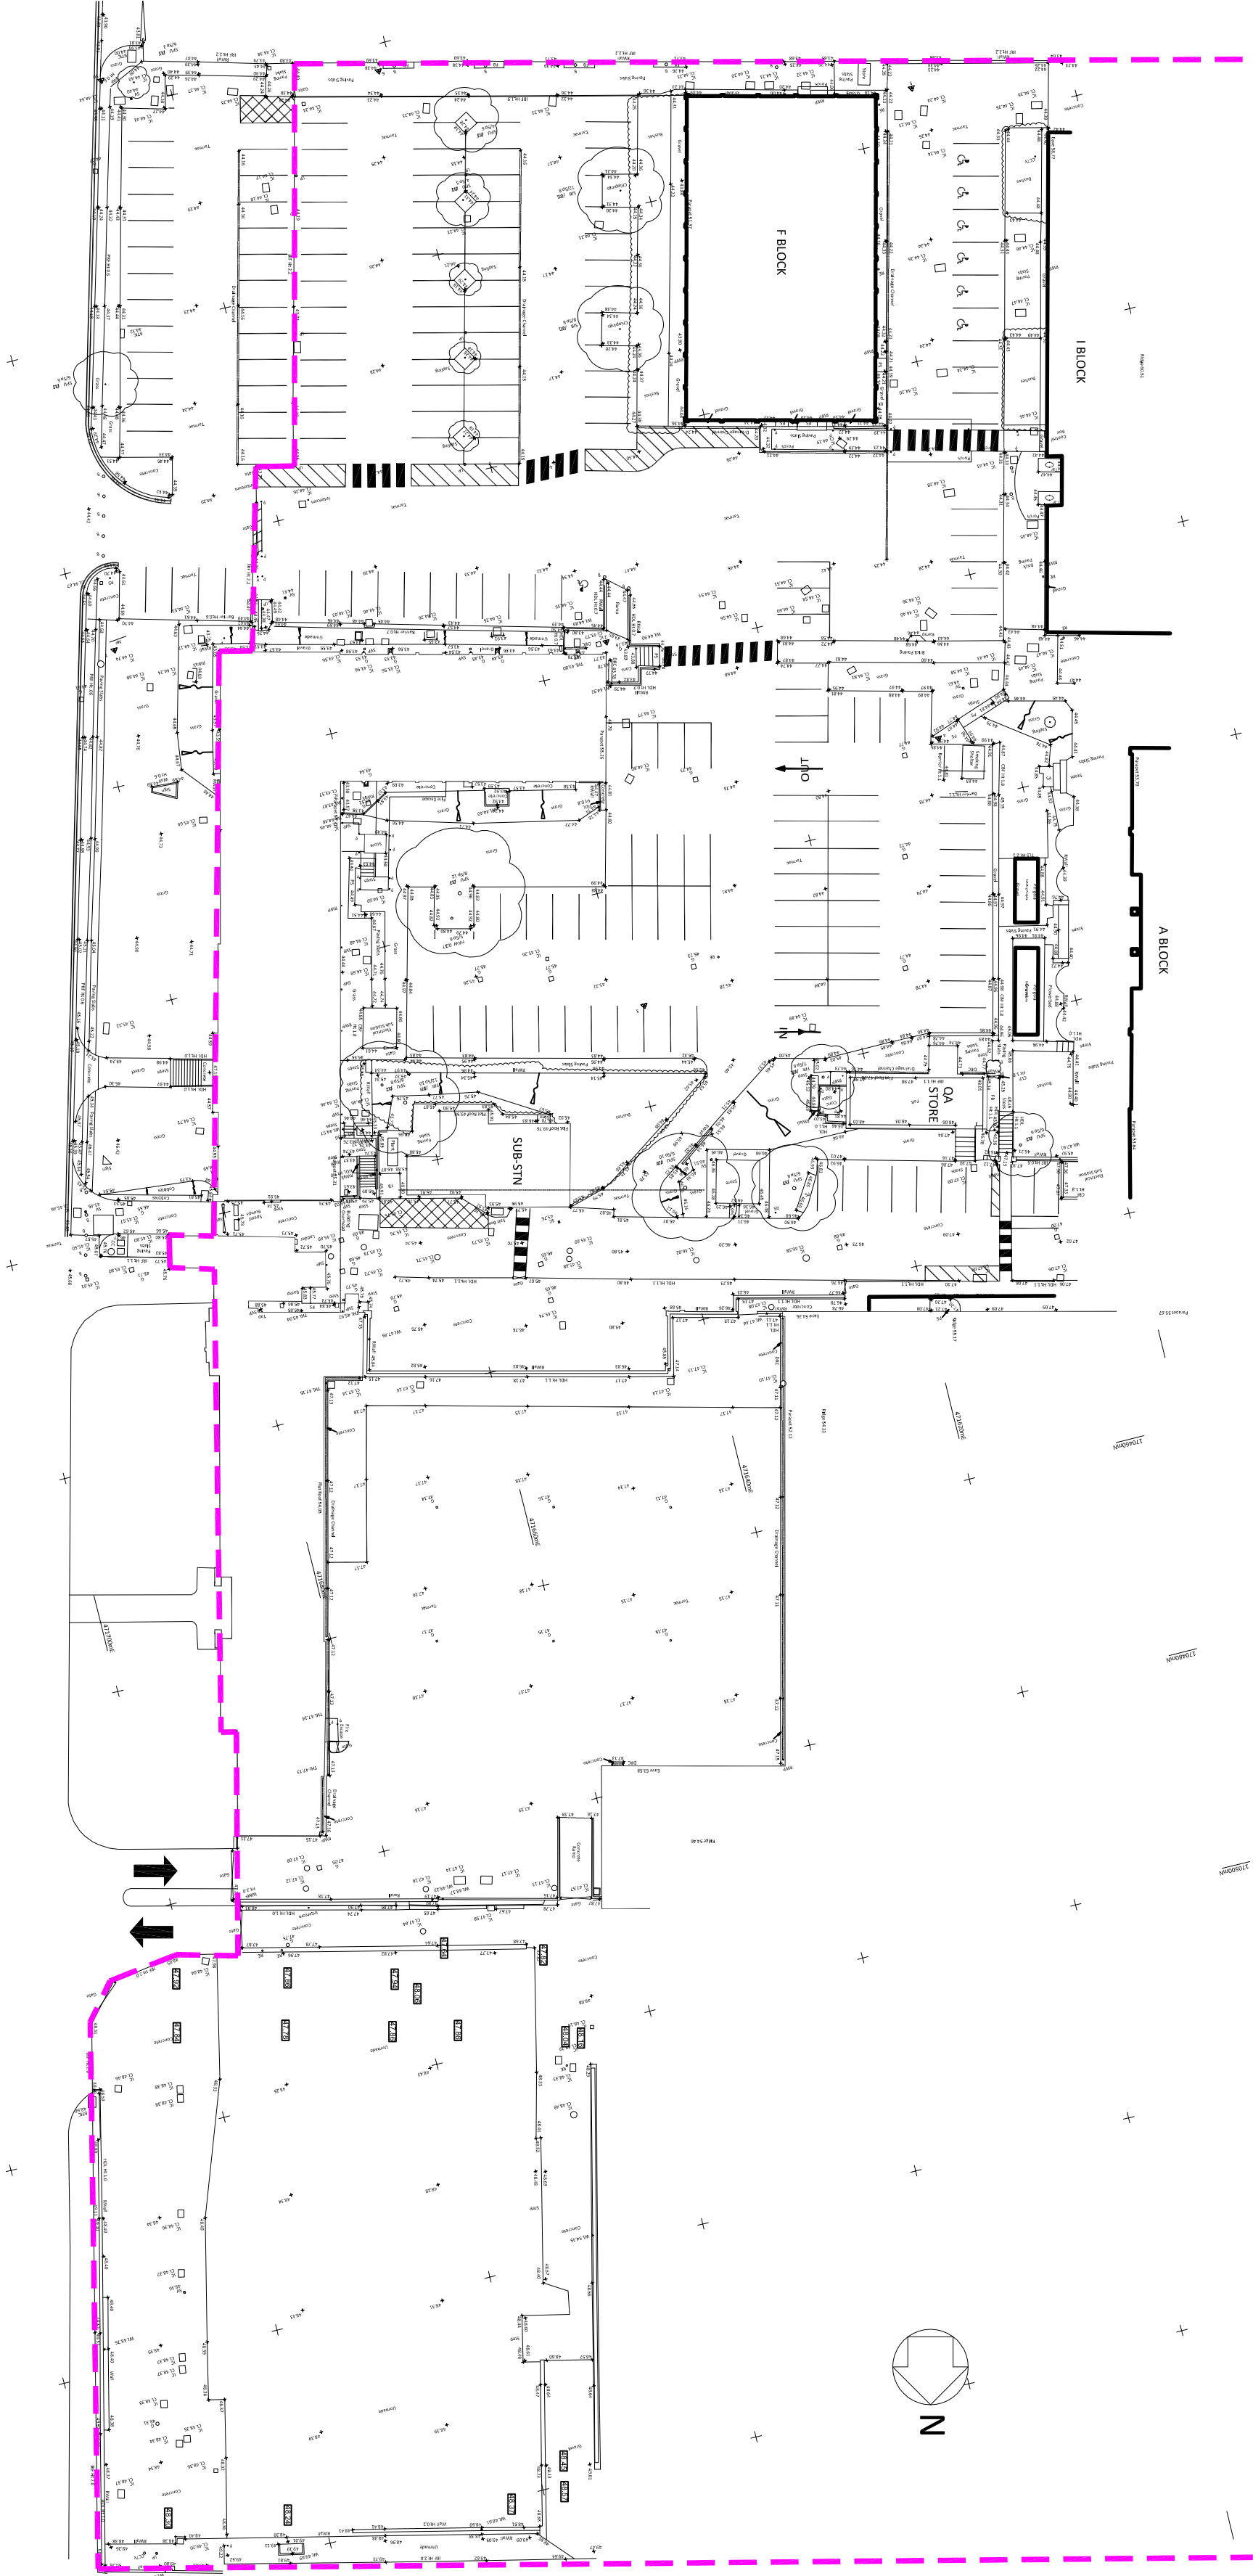

KEY:
P&G Secure Line: Tier 1

Job No.	Drawing No.	Revision
7553	51_EW13	B