


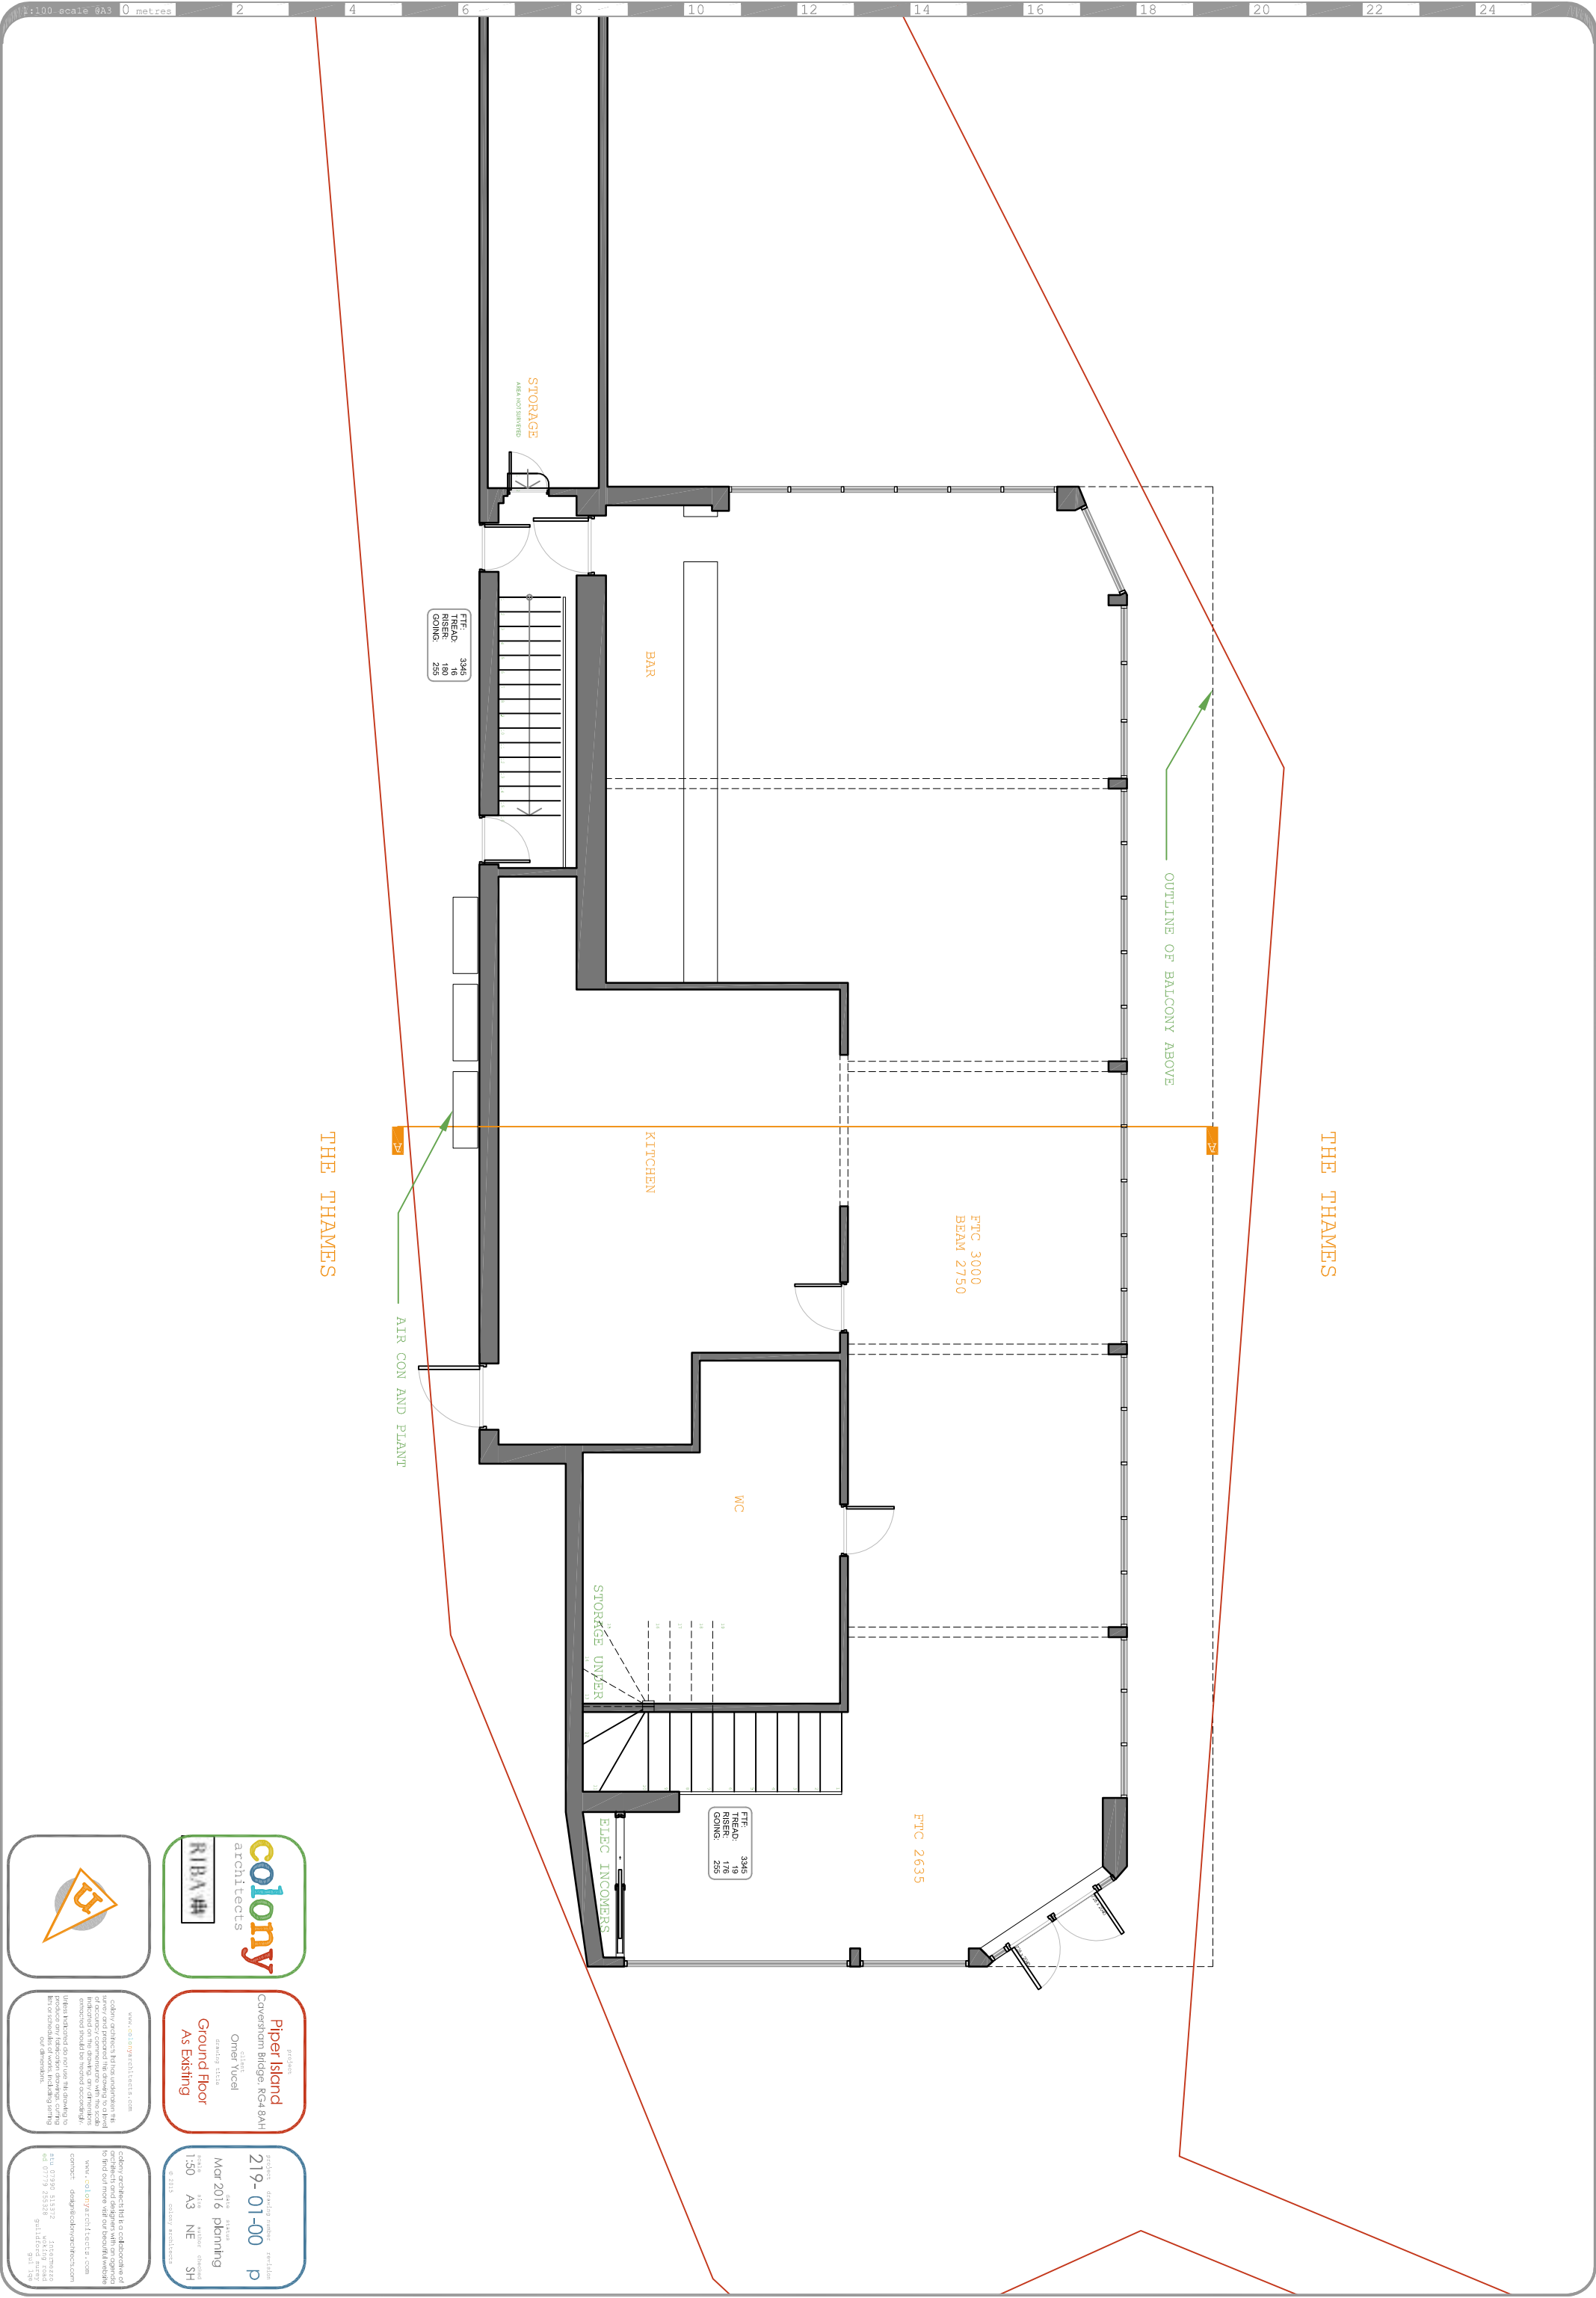

Piper Island
Coverham Bridge, RG4 8AH
client: Omer Yucel
drawing title: Ground Floor As Existing

project: 219-01-00
date: Mar 2016
status: planning
scale: 1:50
sheet: A3
orientation: NE
author: SH




