


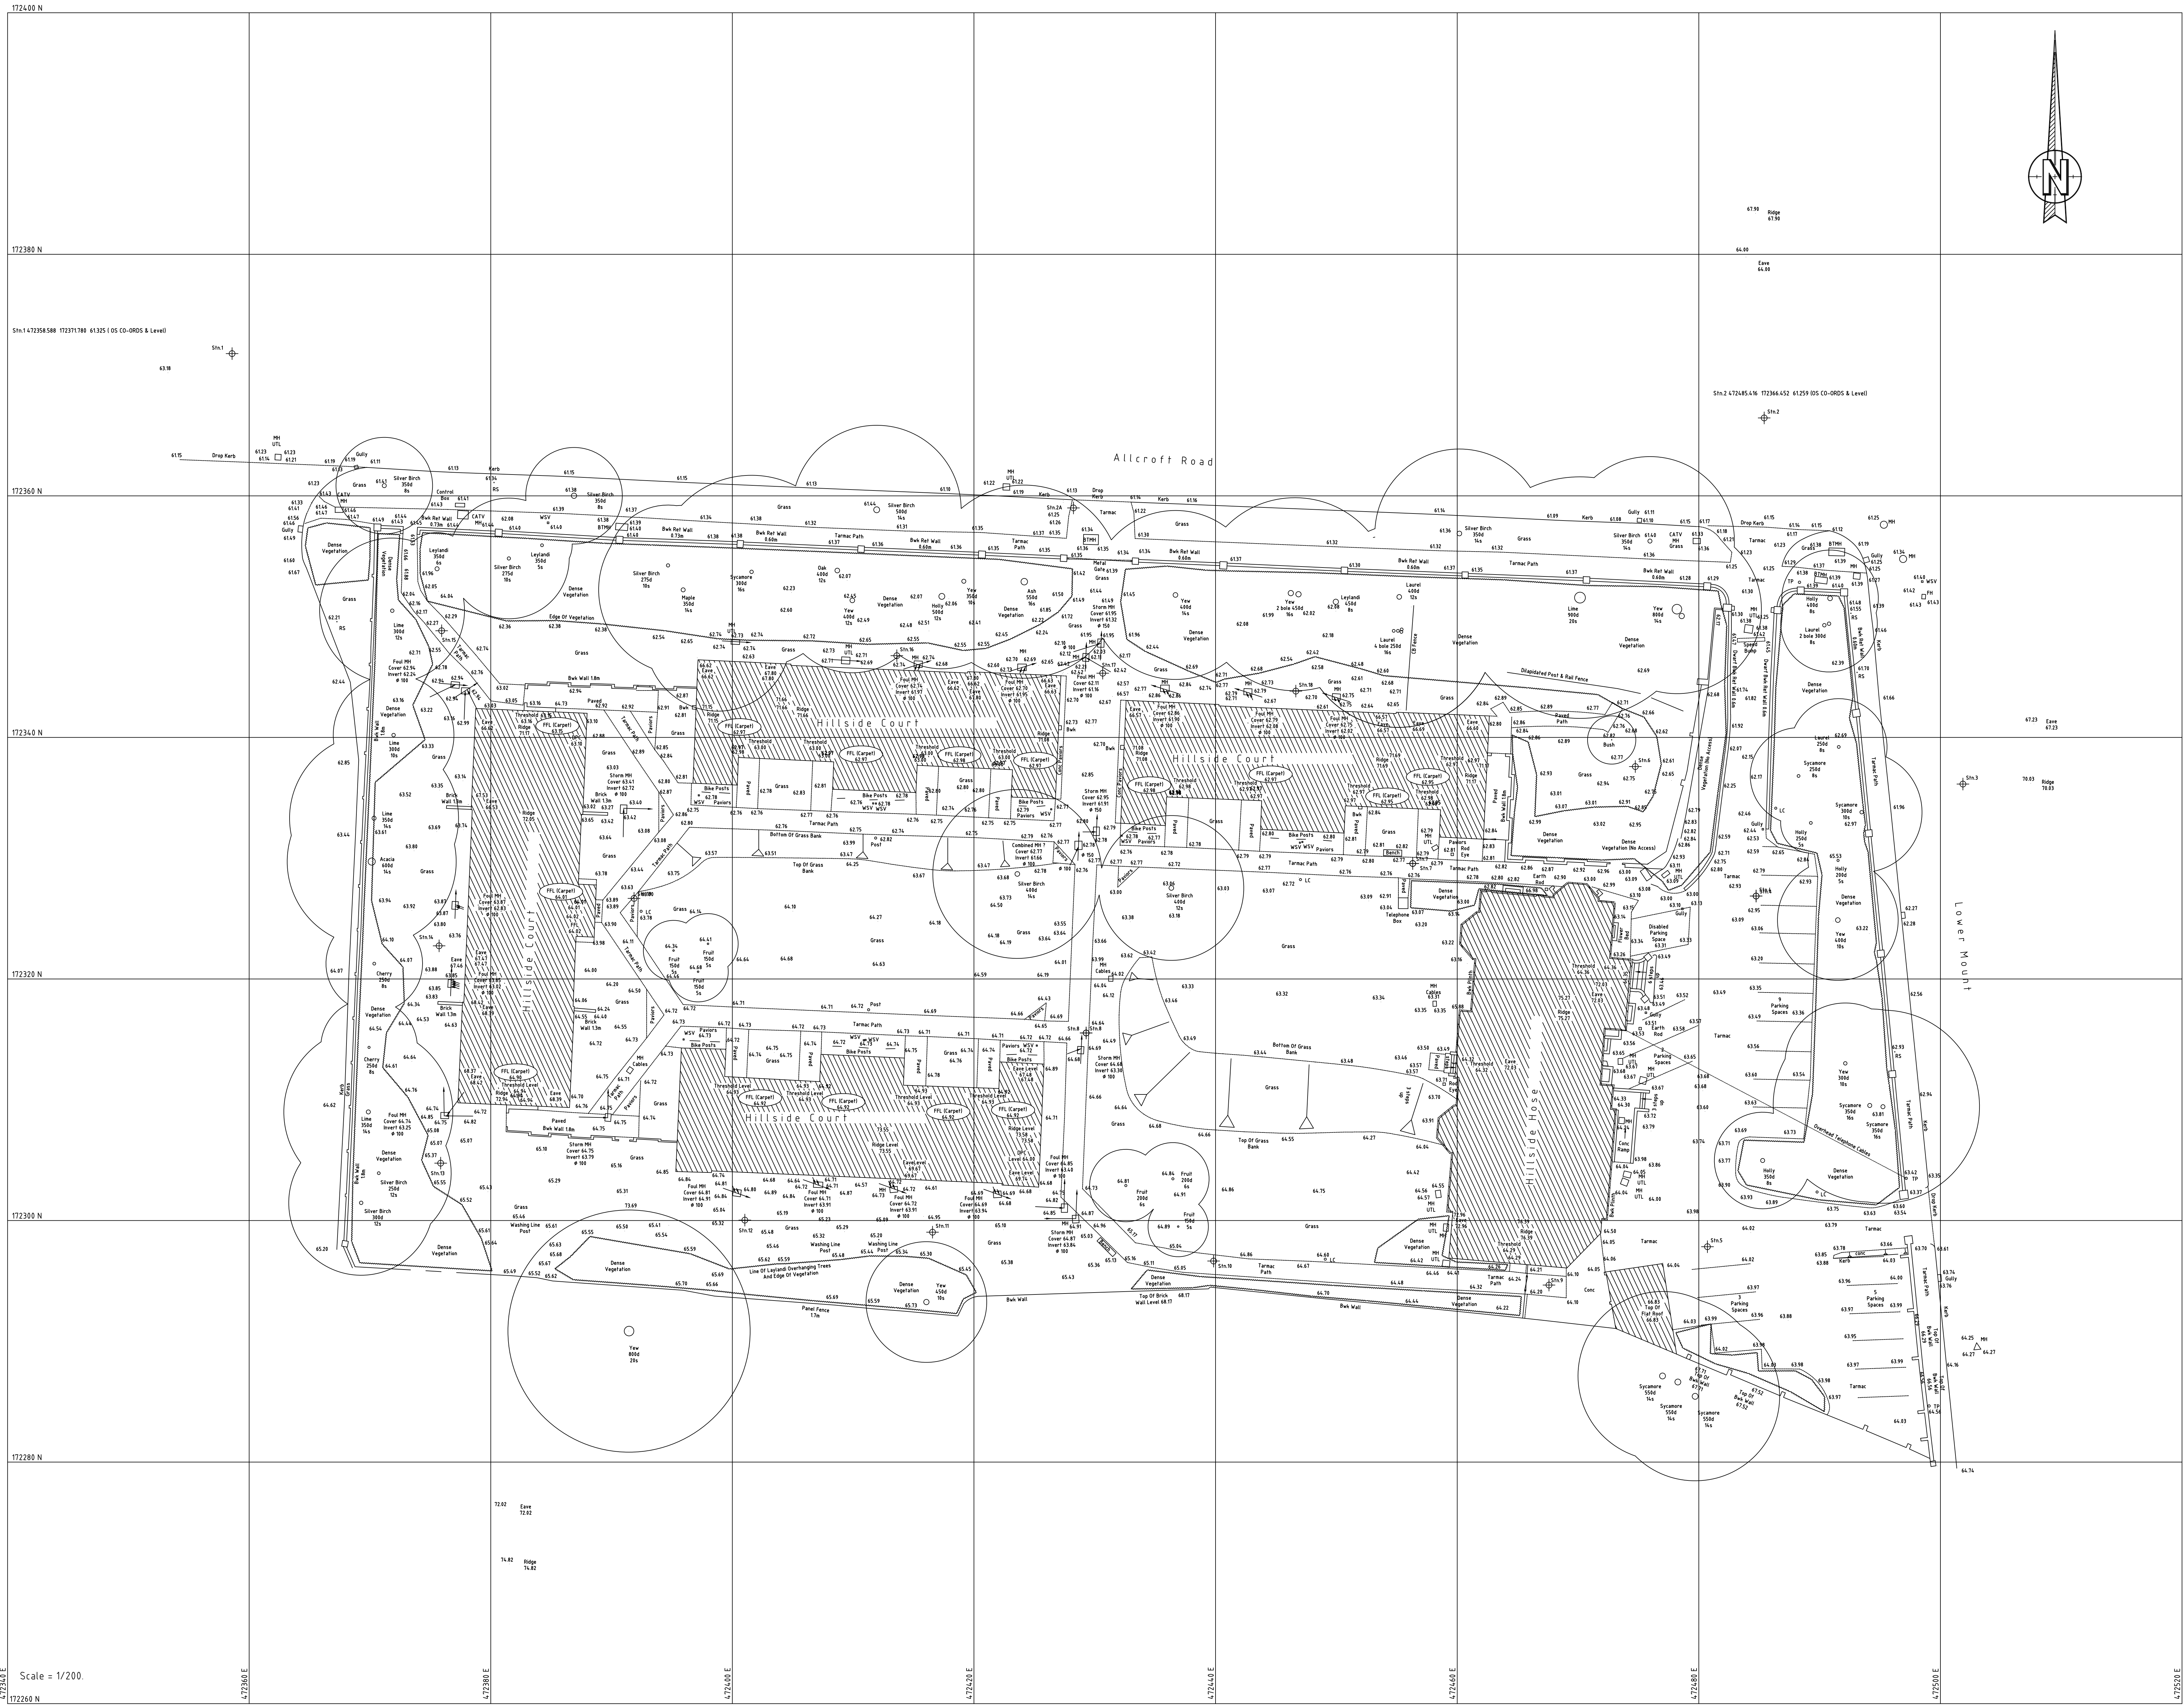

Survey Notes
HH-500-OS.DWG is based on original survey
Drawing HH-105.DWG
Station Co-ords & Level to OS
Sht 1 472358.588 172371.760 61325 (OS CO-ORDS & Level)
Sht 2 472485.416 172364.432 61259 (OS CO-ORDS & Level)
Sht 3 472486.145 172368.878 62066

Peter J.H. Roberts & Associates LAND & MEASURED BUILDING SURVEYS 15 Palace Avenue Reading, Berkshire, RG6 5TD Tel: 01899 471966 Mobile: 07970 457966 Email: p.j.h.roberts@btinternet.com	
Client	LLOYD TURNER
Project	HILLSIDE HOUSE-COURT
Drawing Title	SITE SURVEY
Scale	1:200
Date	22/6/15
Survey Notes Grid & Levels to Ordnance Survey All levels are related to Survey datum 143.325m GPS on 8/10/14	
Drawing No	HH-500-OS.DWG
Drawn	ALAD
Plotted	HP600
Operator	PJP
Issue	ISSUE
Revision	22/6/15