


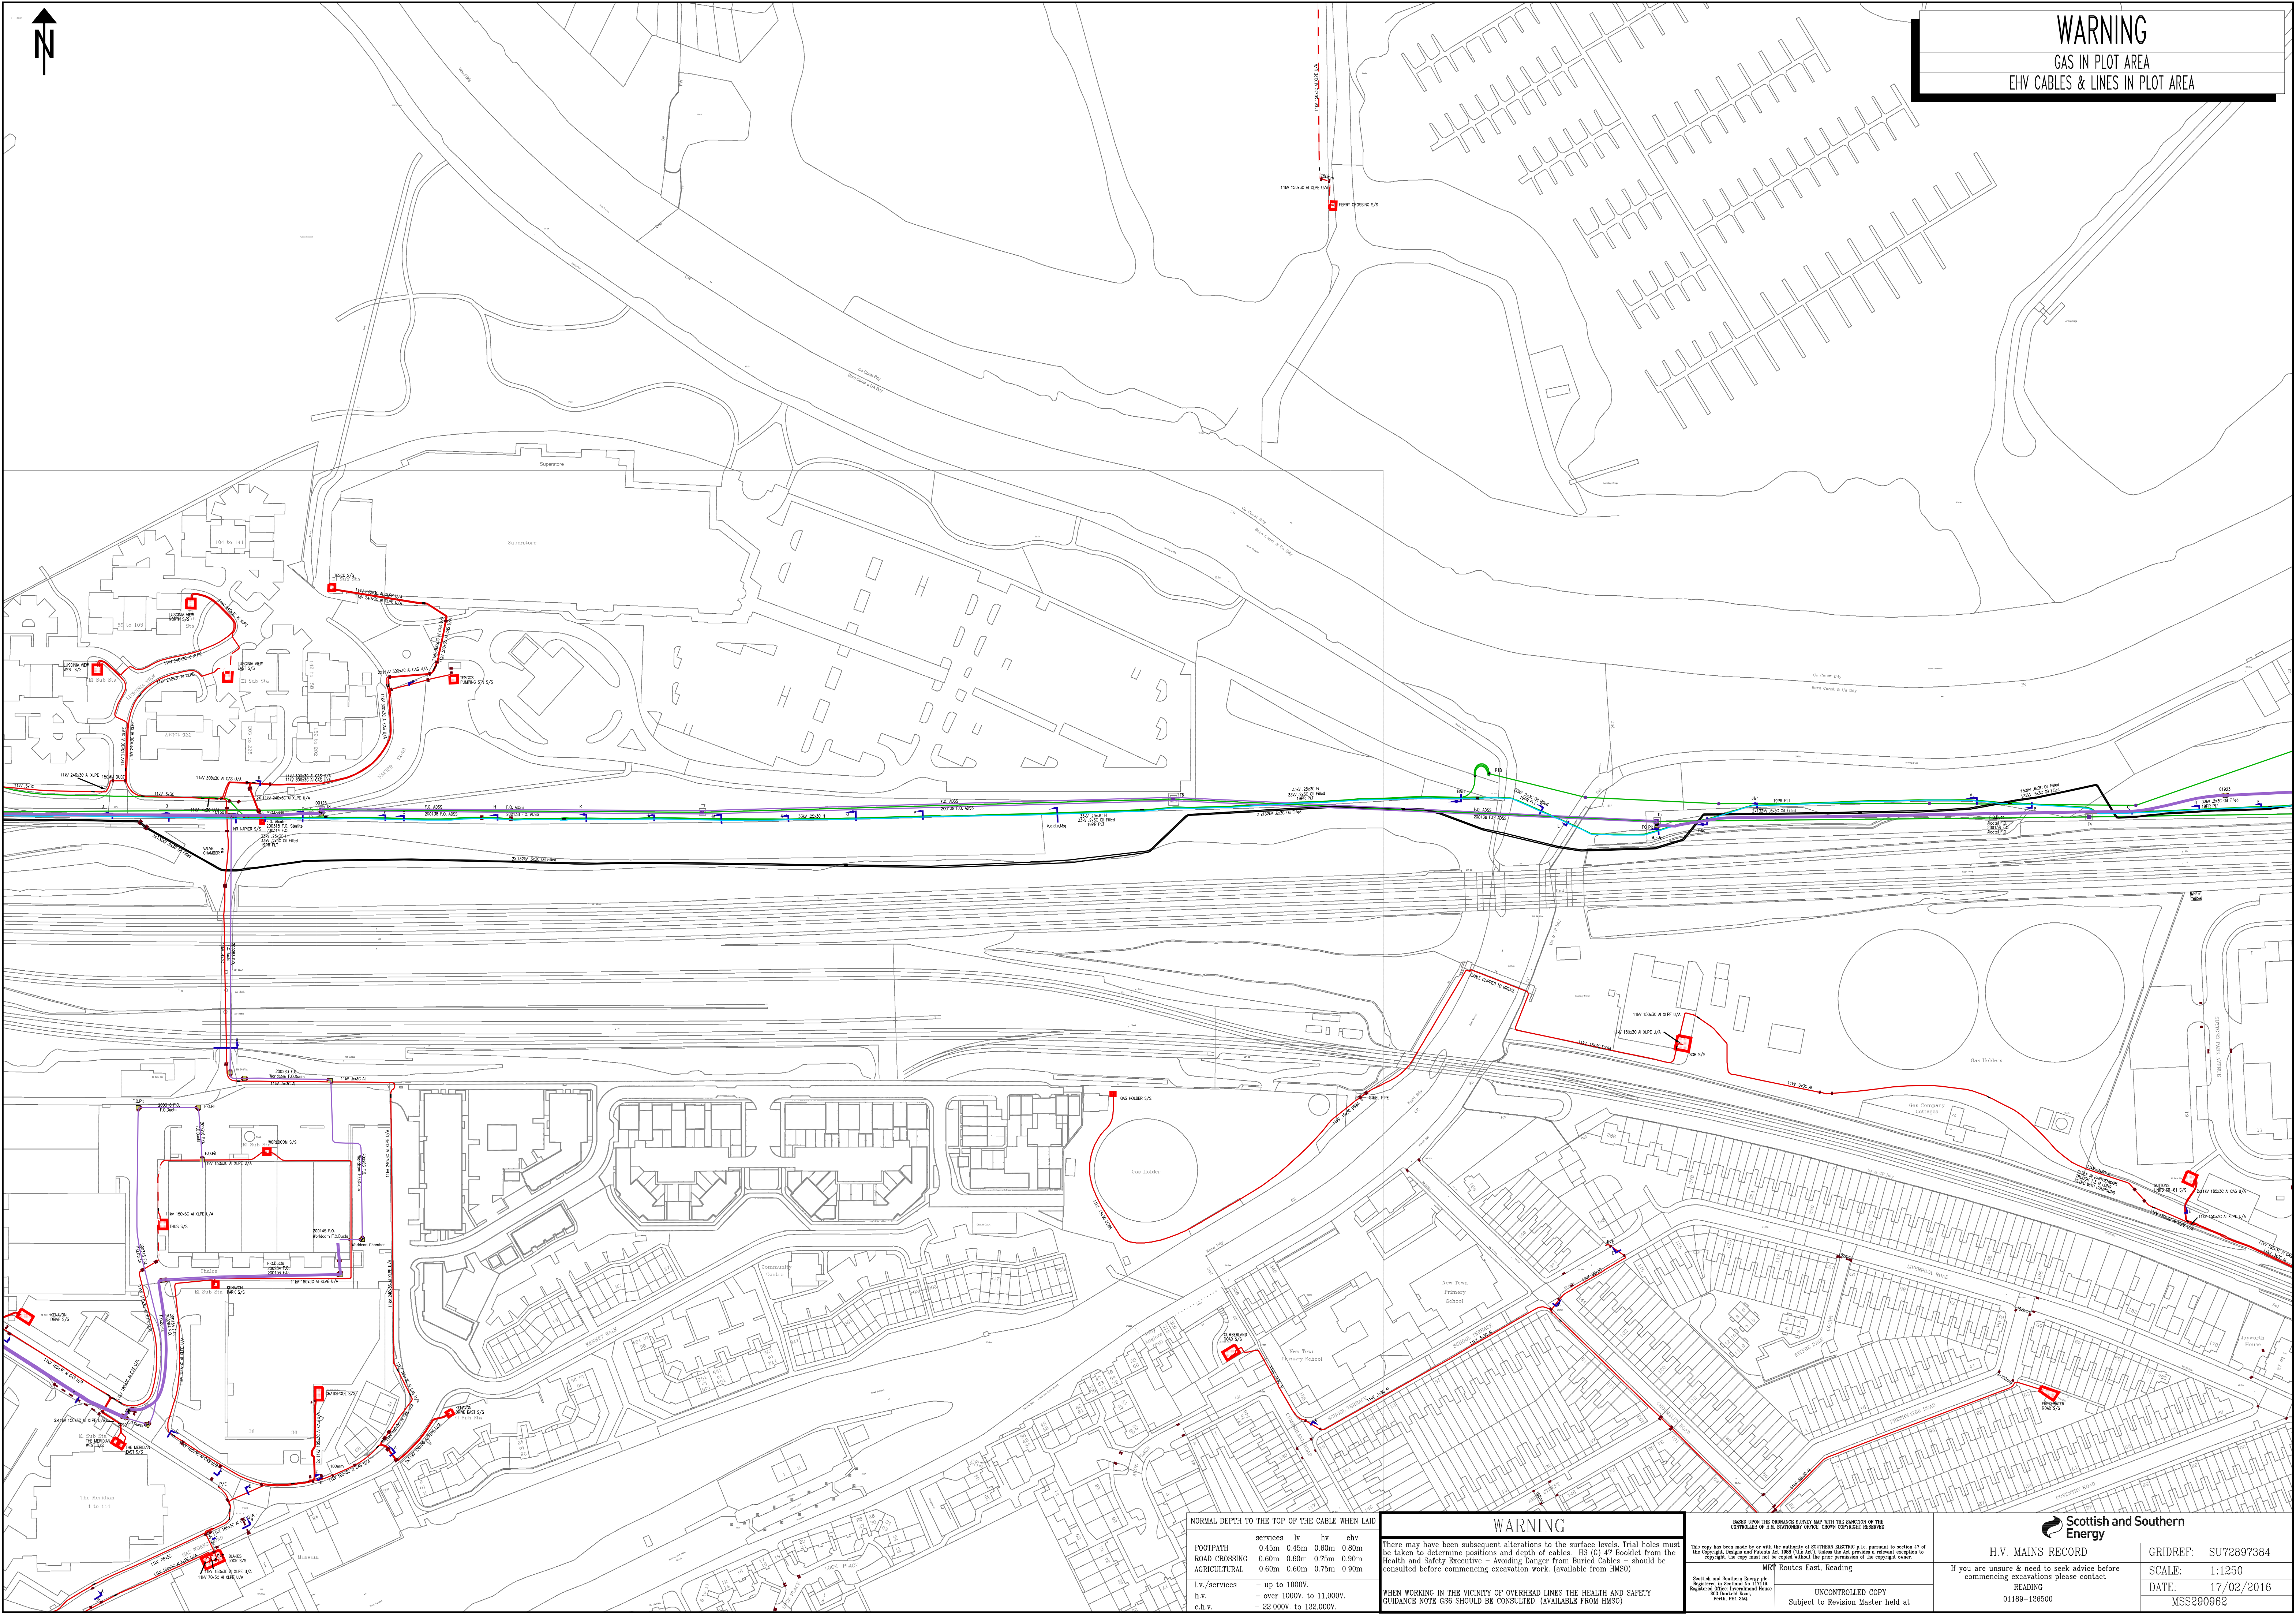

EHV CABLES & LINES IN PLOT AREA

WARNING

There may have been subsequent alterations to the surface levels. Trial holes must be taken to determine positions and depth of cables. BS (C) 47 Buckets from the Health and Safety Executive - avoiding danger from Buried Cables - should be consulted before commencing excavation work. (available from HMSO)

WHEN WORKING IN THE VICINITY OF OVERHEAD LINES THE HEALTH AND SAFETY GUIDANCE NOTE G36 SHOULD BE CONSULTED. (AVAILABLE FROM HMSO)

			 Scottish and Energy
	H.V. MAINS RECORD		
	If you are unsure & need to seek advice before commencing excavations please contact		
	READING		
	01189-126500		

GRIDREF:	SU72897384
SCALE:	1:1250
DATE:	17/02/2016
MSS290962	