


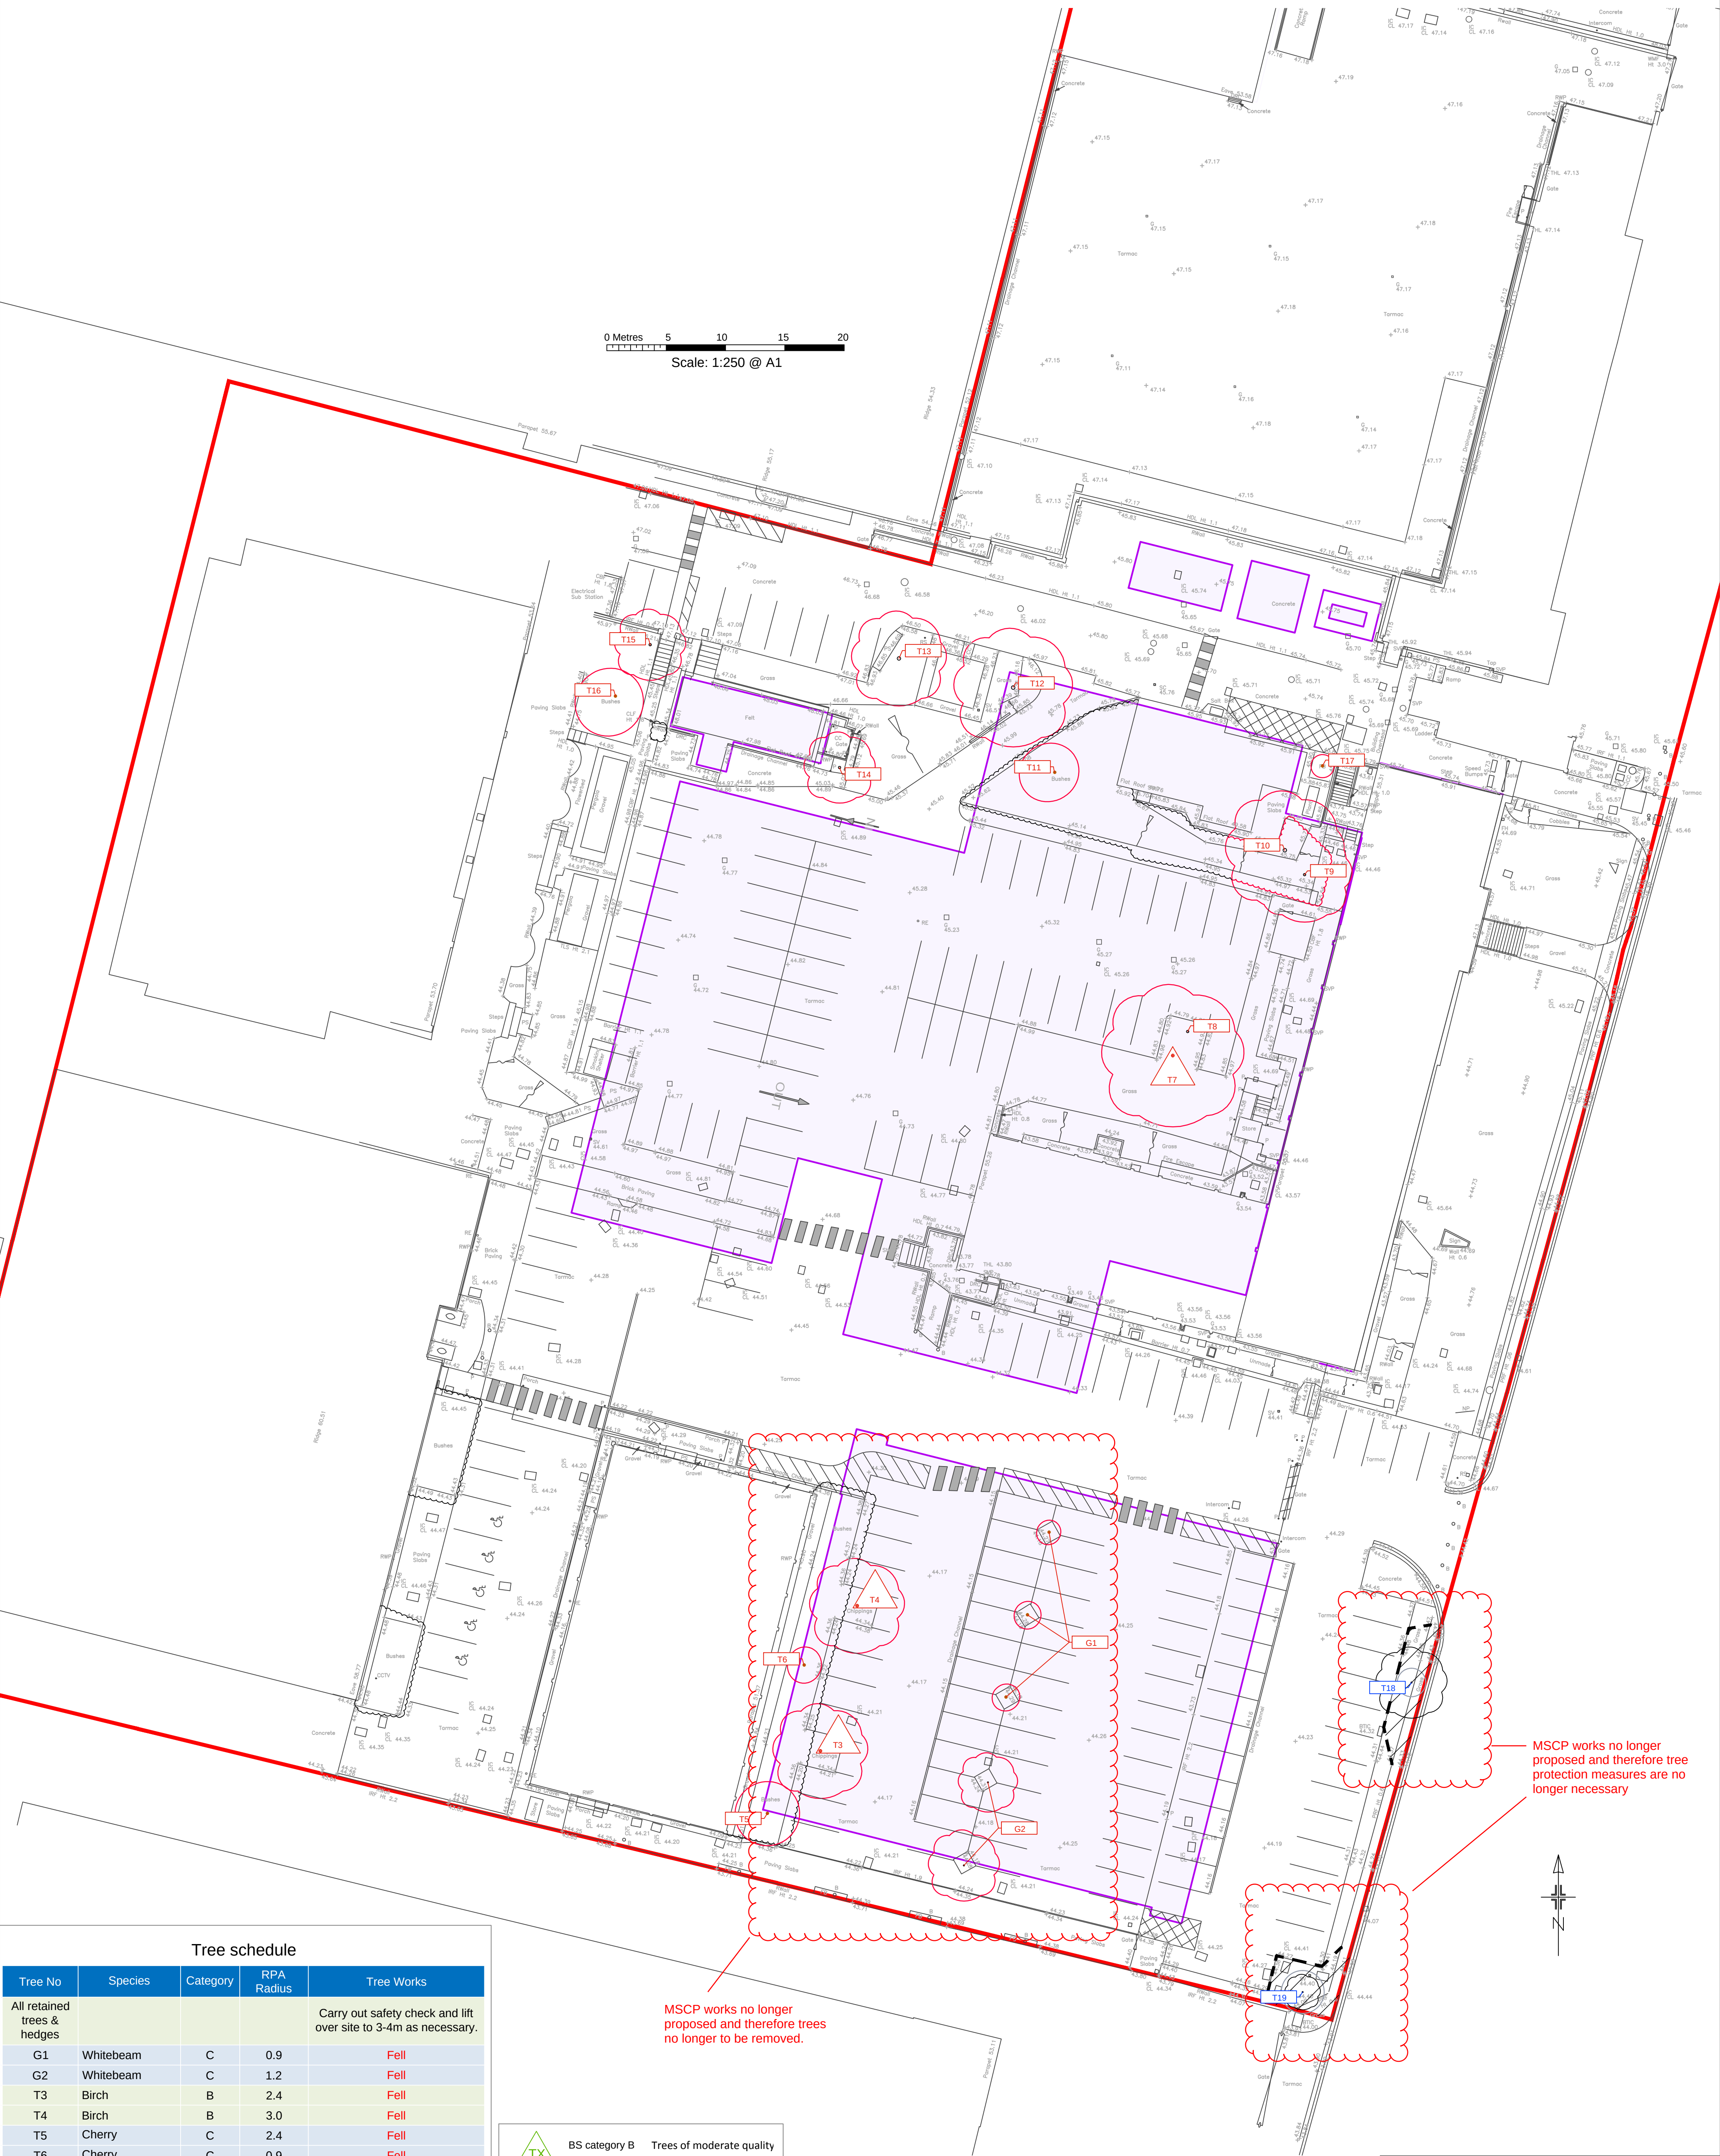

Tree schedule				
Tree No	Species	Category	RPA Radius	Tree Works
All retained trees & hedges				Carry out safety check and lift over site to 3-4m as necessary.
G1	Whitebeam	C	0.9	Fell
G2	Whitebeam	C	1.2	Fell
T3	Birch	B	2.4	Fell
T4	Birch	B	3.0	Fell
T5	Cherry	C	2.4	Fell
T6	Cherry	C	0.9	Fell
T7	Purple plum	B	5.1	Fell
T8	Hawthorn	C	2.4	Fell
T9	Purple plum	C	3.0	Fell
T10	Lawson cypress	C	6.3	Fell
T11	Holly	C	3.0	Fell
T12	Purple plum	C	3.0	Fell
T13	Purple plum	C	4.8	Fell
T14	Cypress sp	C	2.4	Fell
T15	Holly	C	3.0	Fell
T16	Apple	C	4.2	Fell
T17	Holly	C	1.8	Fell
T18	Apple	C	1.2	-
T19	Apple	C	1.8	-

BS category B

Trees of moderate quality

BS category C

Trees of low quality

Trees to be removed

Proposed layout

Estimated tree positions not included on original land survey

Construction exclusion zone (CEZ) to be protected by fencing

Root protection area (RPA) boundaries for category C trees

Tree protection plan

Location of trees, categorisation & protection/management proposals at P & G Reading Plant, 452 Basingstoke Road, Reading, Berkshire

Permission is granted to scale from this drawing for Local Authority Planning Approval purposes relating to tree protection measures only. Where applicable this drawing is to be read in conjunction with the arboricultural report. This drawing is the copyright of Barrell Tree Consultancy 2016.©

This drawing to be reproduced in colour only.

Barrell Plan Ref: 16216-BT2 P01

Provided Plan Refs: DTS130716 - 4V6 & 5504-2000 Rev P/0

barrell

TREE CONSULTANCY

Field House, Fordingbridge Business Park,
Ashford Road, Fordingbridge SP6 1BY
Tel: 01425 651470 Fax: 01425 653449
www.barrelltreecare.co.uk