


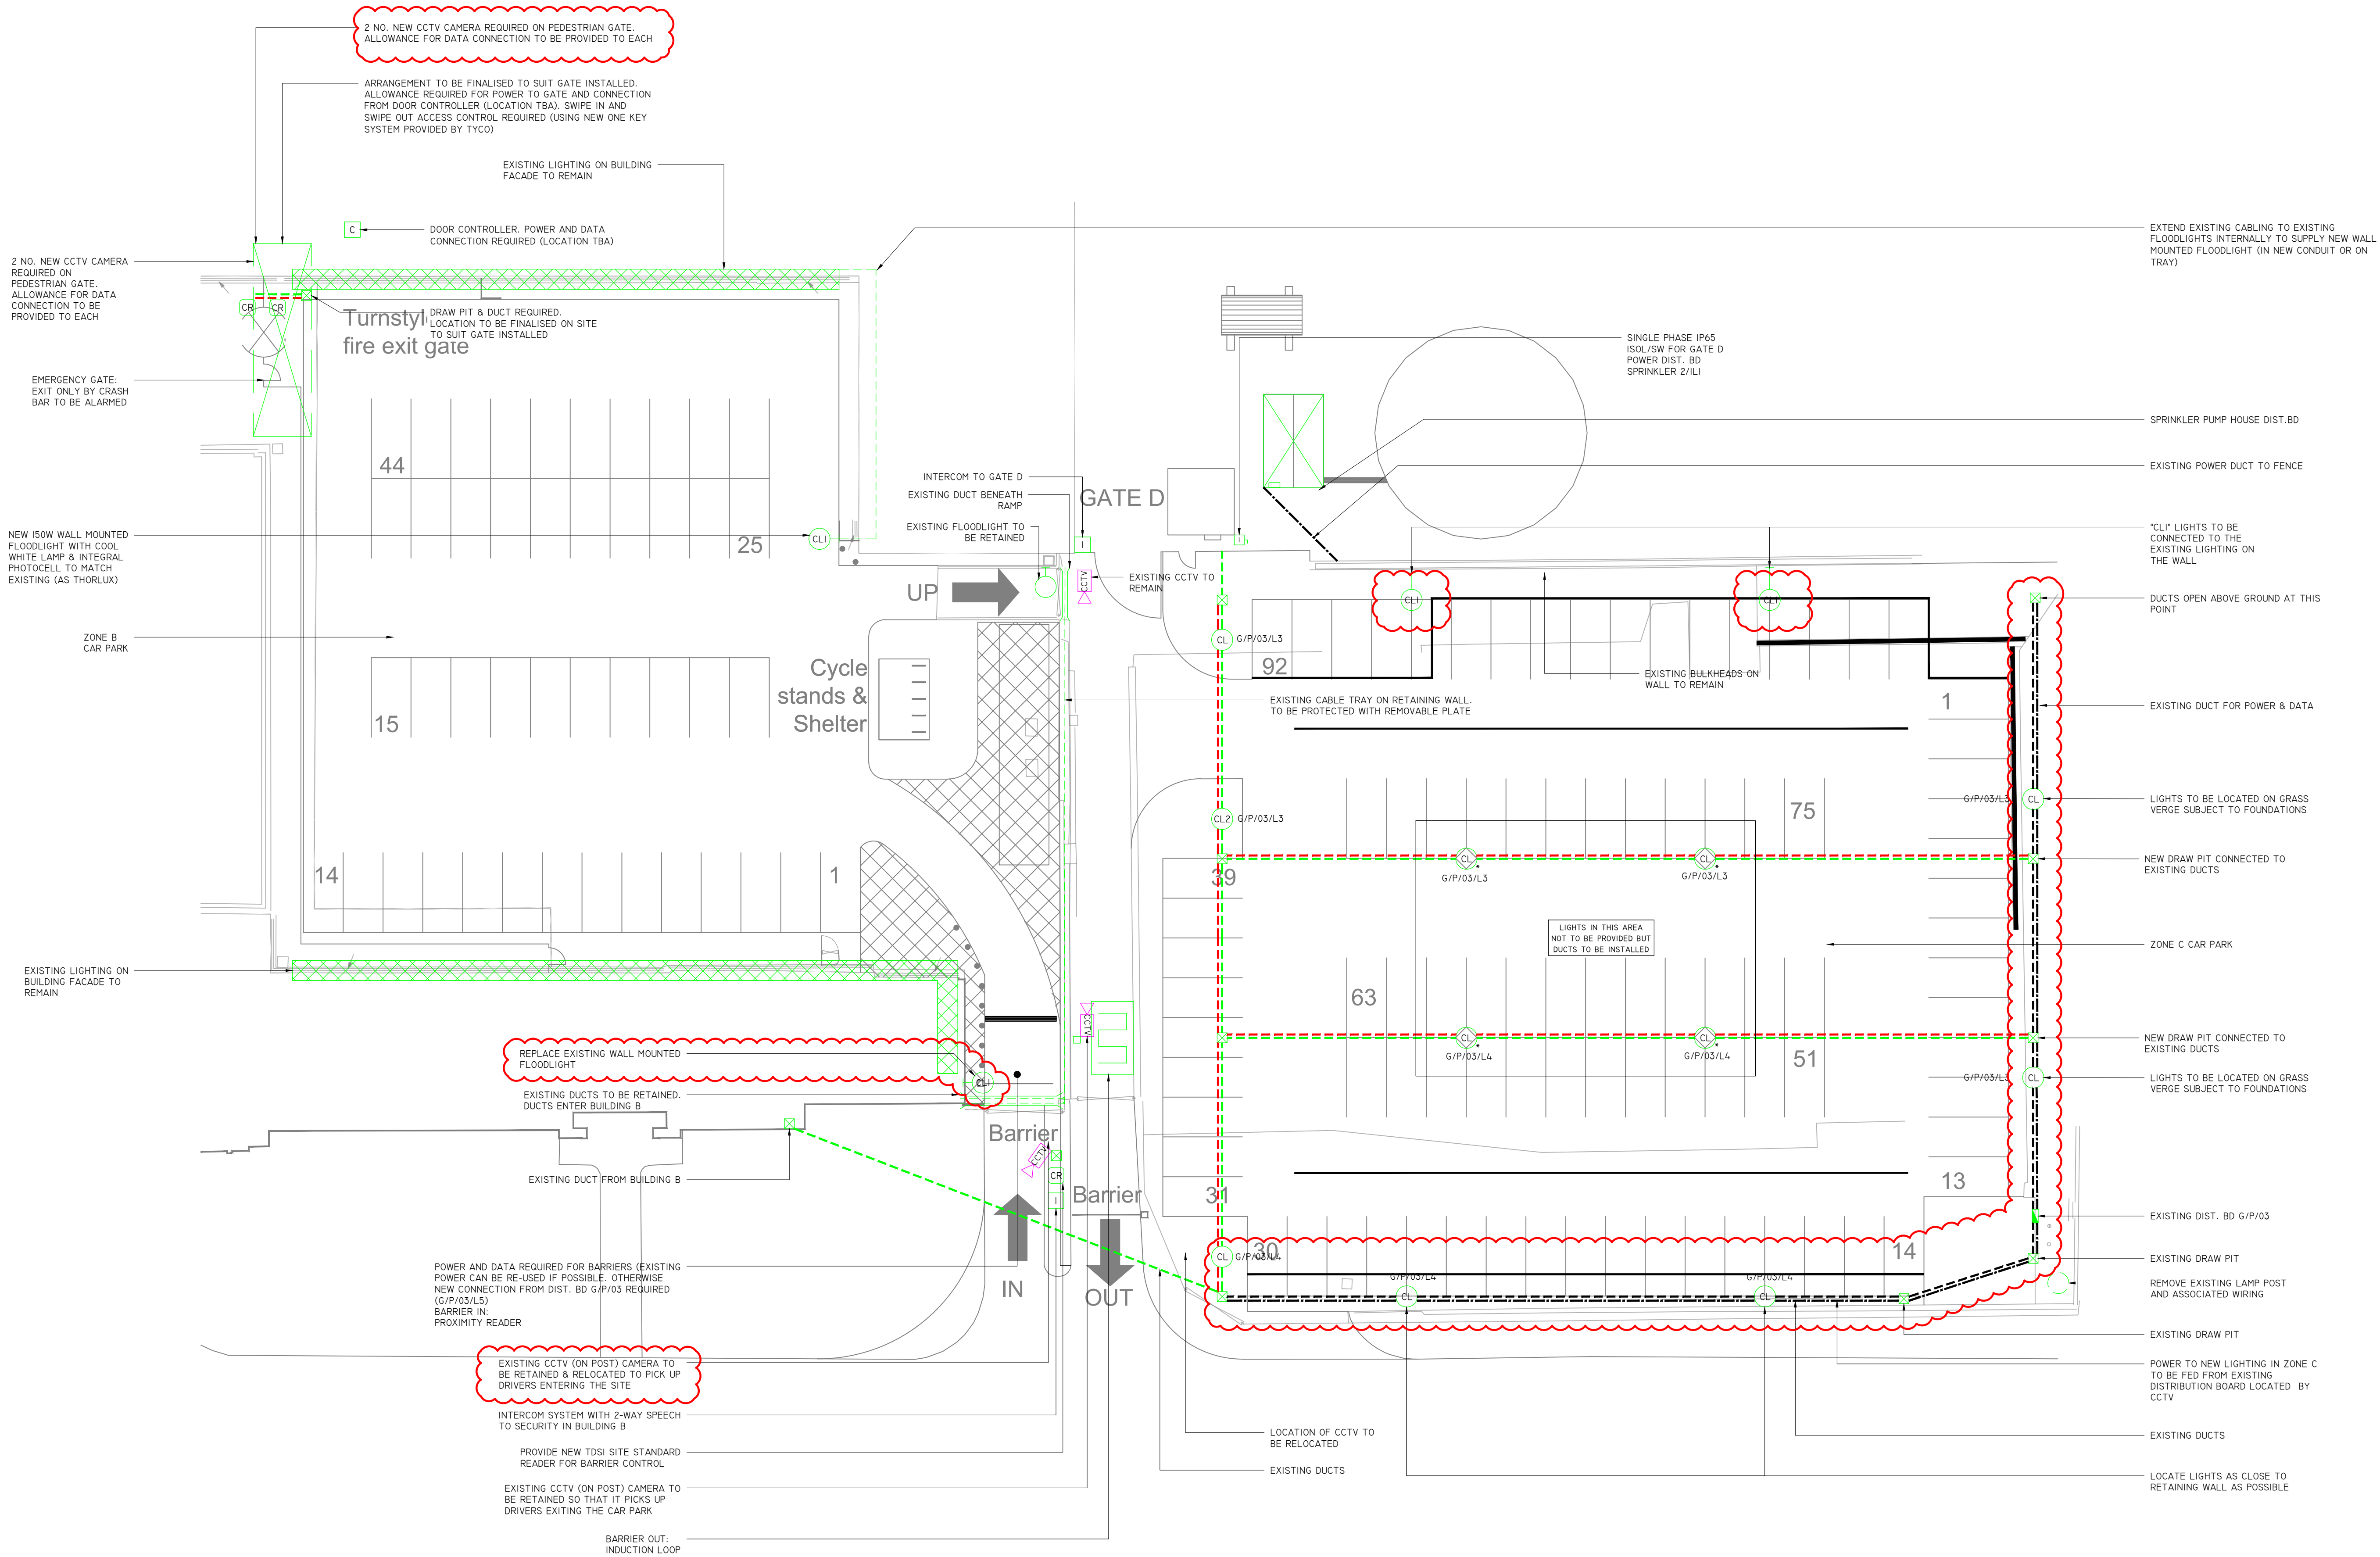

- LEGEND**
- | | |
|---|--|
|  | NEW COLUMN LIGHTING (THORLUX STARBEAM WITH PHOTOCELL- 62W - 4000K. MOUNTED ON 5M HEIGHT COLUMN)
* DENOTES LIGHT WILL NOT BE INSTALLED IN THIS STAGE OF WORKS. ALL CABLES AND DUCT SHALL BE PROVIDED AT THIS STAGE |
|  | SAME AS CL BUT WALL MOUNTED AT 5M HEIGHT |
|  | SAME AS CL BUT WITH TWIN LIGHT |
|  | NEW 100mm DUCT FOR POWER NOTED OTHERWISE |
|  | NEW 100mm DUCT FOR DATA CABLES |
|  | NEW DRAW PIT 600x600 |
|  | CARD READER MOUNTED ON POST |
|  | FIXED CCTV (AS SITE STANDARD MOUNTED ON 4 METER HIGH POST) |
|  | EXISTING DUCTS |

TI	16/6	UPDATED FOLLOWING SITE DISCUSSION & INVESTIGATION. CIRCUITREF: ADDED SOME NEW DUCTS REMOVED 2NO. CCTV ADDED BY PEDESTRIAN GATE. GATE DI ADDED				
REV	DATE	DESCRIPTION	CAD	CKD	APP	

ARCHITECT

FDG
fairhursts

PROCTER & GAMBLE

PROJECT

LONDON BRIDGE

DRAWING TITLE

CAR PARK AND EXTERNAL
ELECTRICAL SERVICES
OPTIONS 1 & 2

SCOTCH PARTNERS LLP
CLERKENWELL HOUSE
45 CLERKENWELL GREEN
LONDON EC1R 0HT
TEL: +44 (0)203 544 5400
WWW.SCOTCHPARTNERS.COM

COPYRIGHT RESERVED. WORK TO FIGURED DIMENSIONS ONLY.
DISCREPANCIES TO BE REPORTED BEFORE PROCEEDING

ISSUE DRAFT

DATE MAY 17 SCALE 1:200

DRAWN BY		ENG BY	
----------	--	--------	--

LB		JW	
DRAWING No.		REV	SIZE

SR EN E 100 I TI AI

SI-EN-L-100-I II AI