


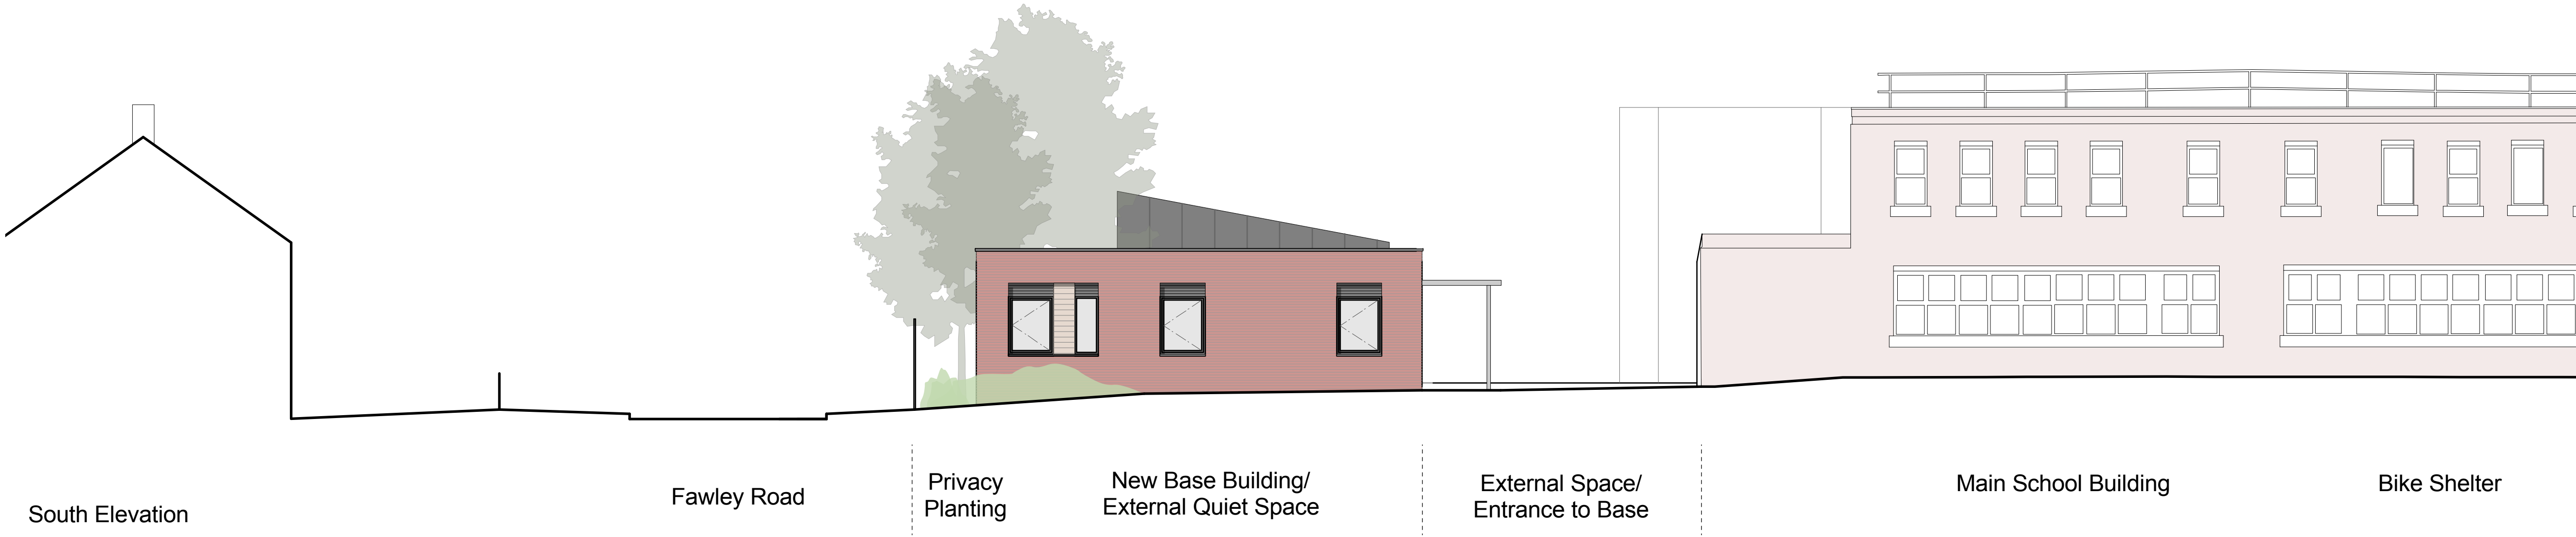

PLANNING

Notes			
1	This drawing is © copyright Hampshire County Council 2016. No unauthorised reproduction of any kind is permitted.		
2	No Dimensions to be scaled from this drawing		
3	This map is reproduced from Ordnance Survey material with the permission of Ordnance Survey on behalf of the controller of Her Majesty's Stationery Office © Crown copyright. Unauthorised reproduction infringes Crown Copyright and may lead to prosecution or civil proceedings. (100019180), (2016)		

rev	description	date	by
A	Roof Design Updated	08.09.16	CJ
B	Planning Application	26.09.16	CJ
C	Employer's Requirements	04.11.16	CJ
D	Levels added	10.01.17	CJ
E	Roof / eaves height increased by 300mm. Updated for NMA Submission	17.05.17	HD

		HCC Property Services, Three Ministers House, 76 High Street, Winchester SO23 8UL. tel: (01962) 847801			
PROJECT		SHEET CONTENTS		REVISION	
Reading Borough Council Blessed Hugh Faringdon Asperger Resource Base		Proposed Site Elevations Sheet 2 of 2		E	
SCALE	DATE	DRAWN.	CHKD.	DRAWING No.	FILE REF.
1:100 @A1 1:200 @A3	20/06/16	CJ	RB	E03174-A-3011	File name