

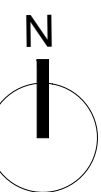


NOTES:

1. If this drawing has been received electronically it is the recipient's responsibility to print the document to the correct scale.
2. All dimensions are in millimetres unless stated otherwise. It is recommended that information is not scaled off this drawing.
3. This drawing should be read in conjunction with all other
4. Refer to BE drawings BED-DRG-150088-00(00)06021 & 622 for reinforced earth retaining extent and details.

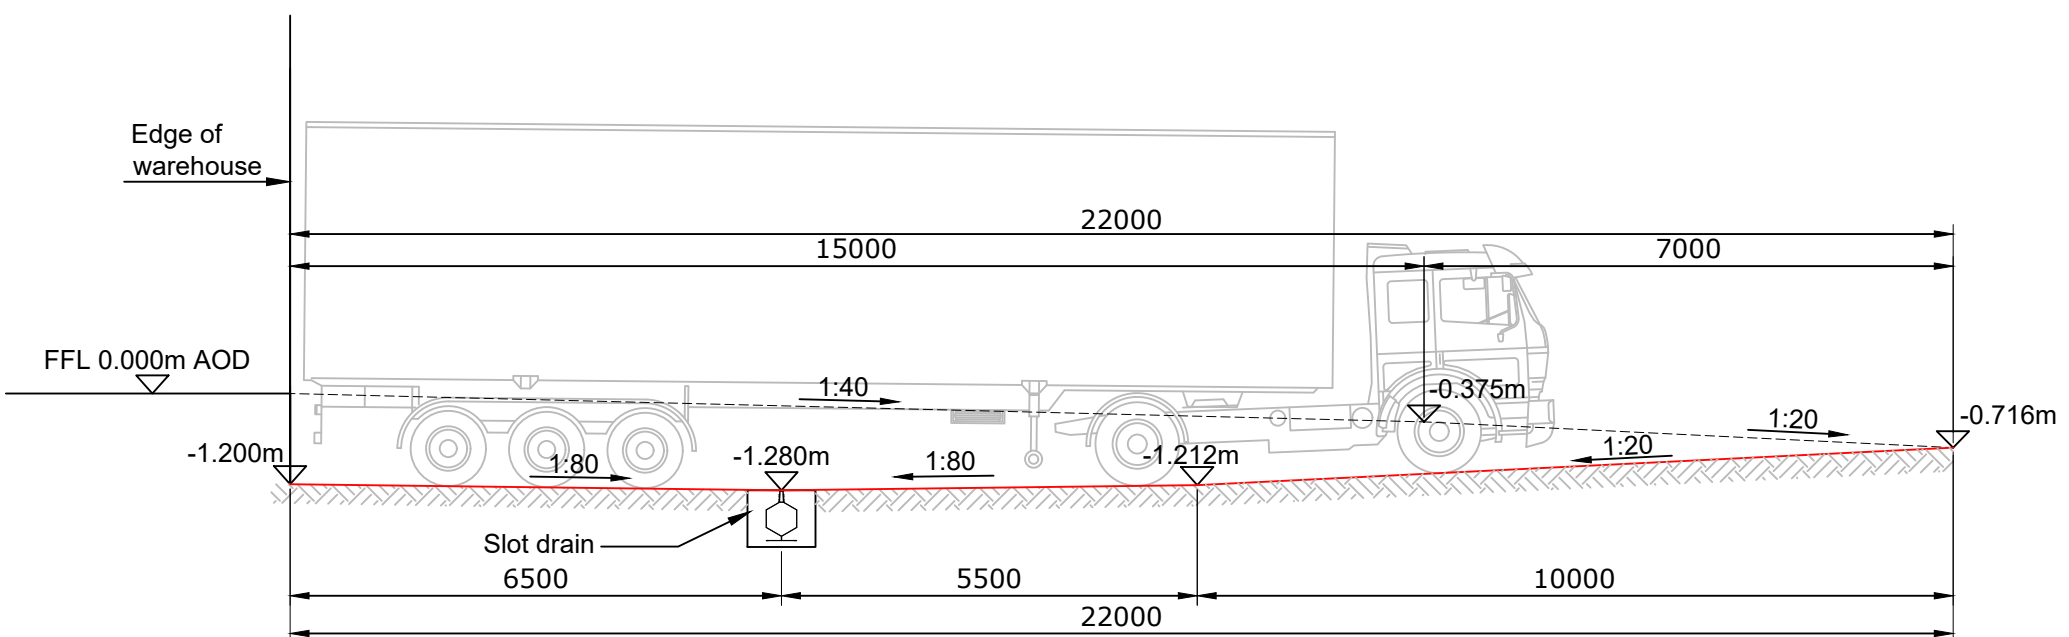

| Key:                                   |                          |
|----------------------------------------|--------------------------|
| <span style="color: green;">—</span>   | Precast Retaining Wall   |
| <span style="color: magenta;">—</span> | LA Level Access Door     |
| <span style="color: magenta;">—</span> | DL Dock Leveller         |
| <span style="color: magenta;">—</span> | FDL Future Dock Leveller |

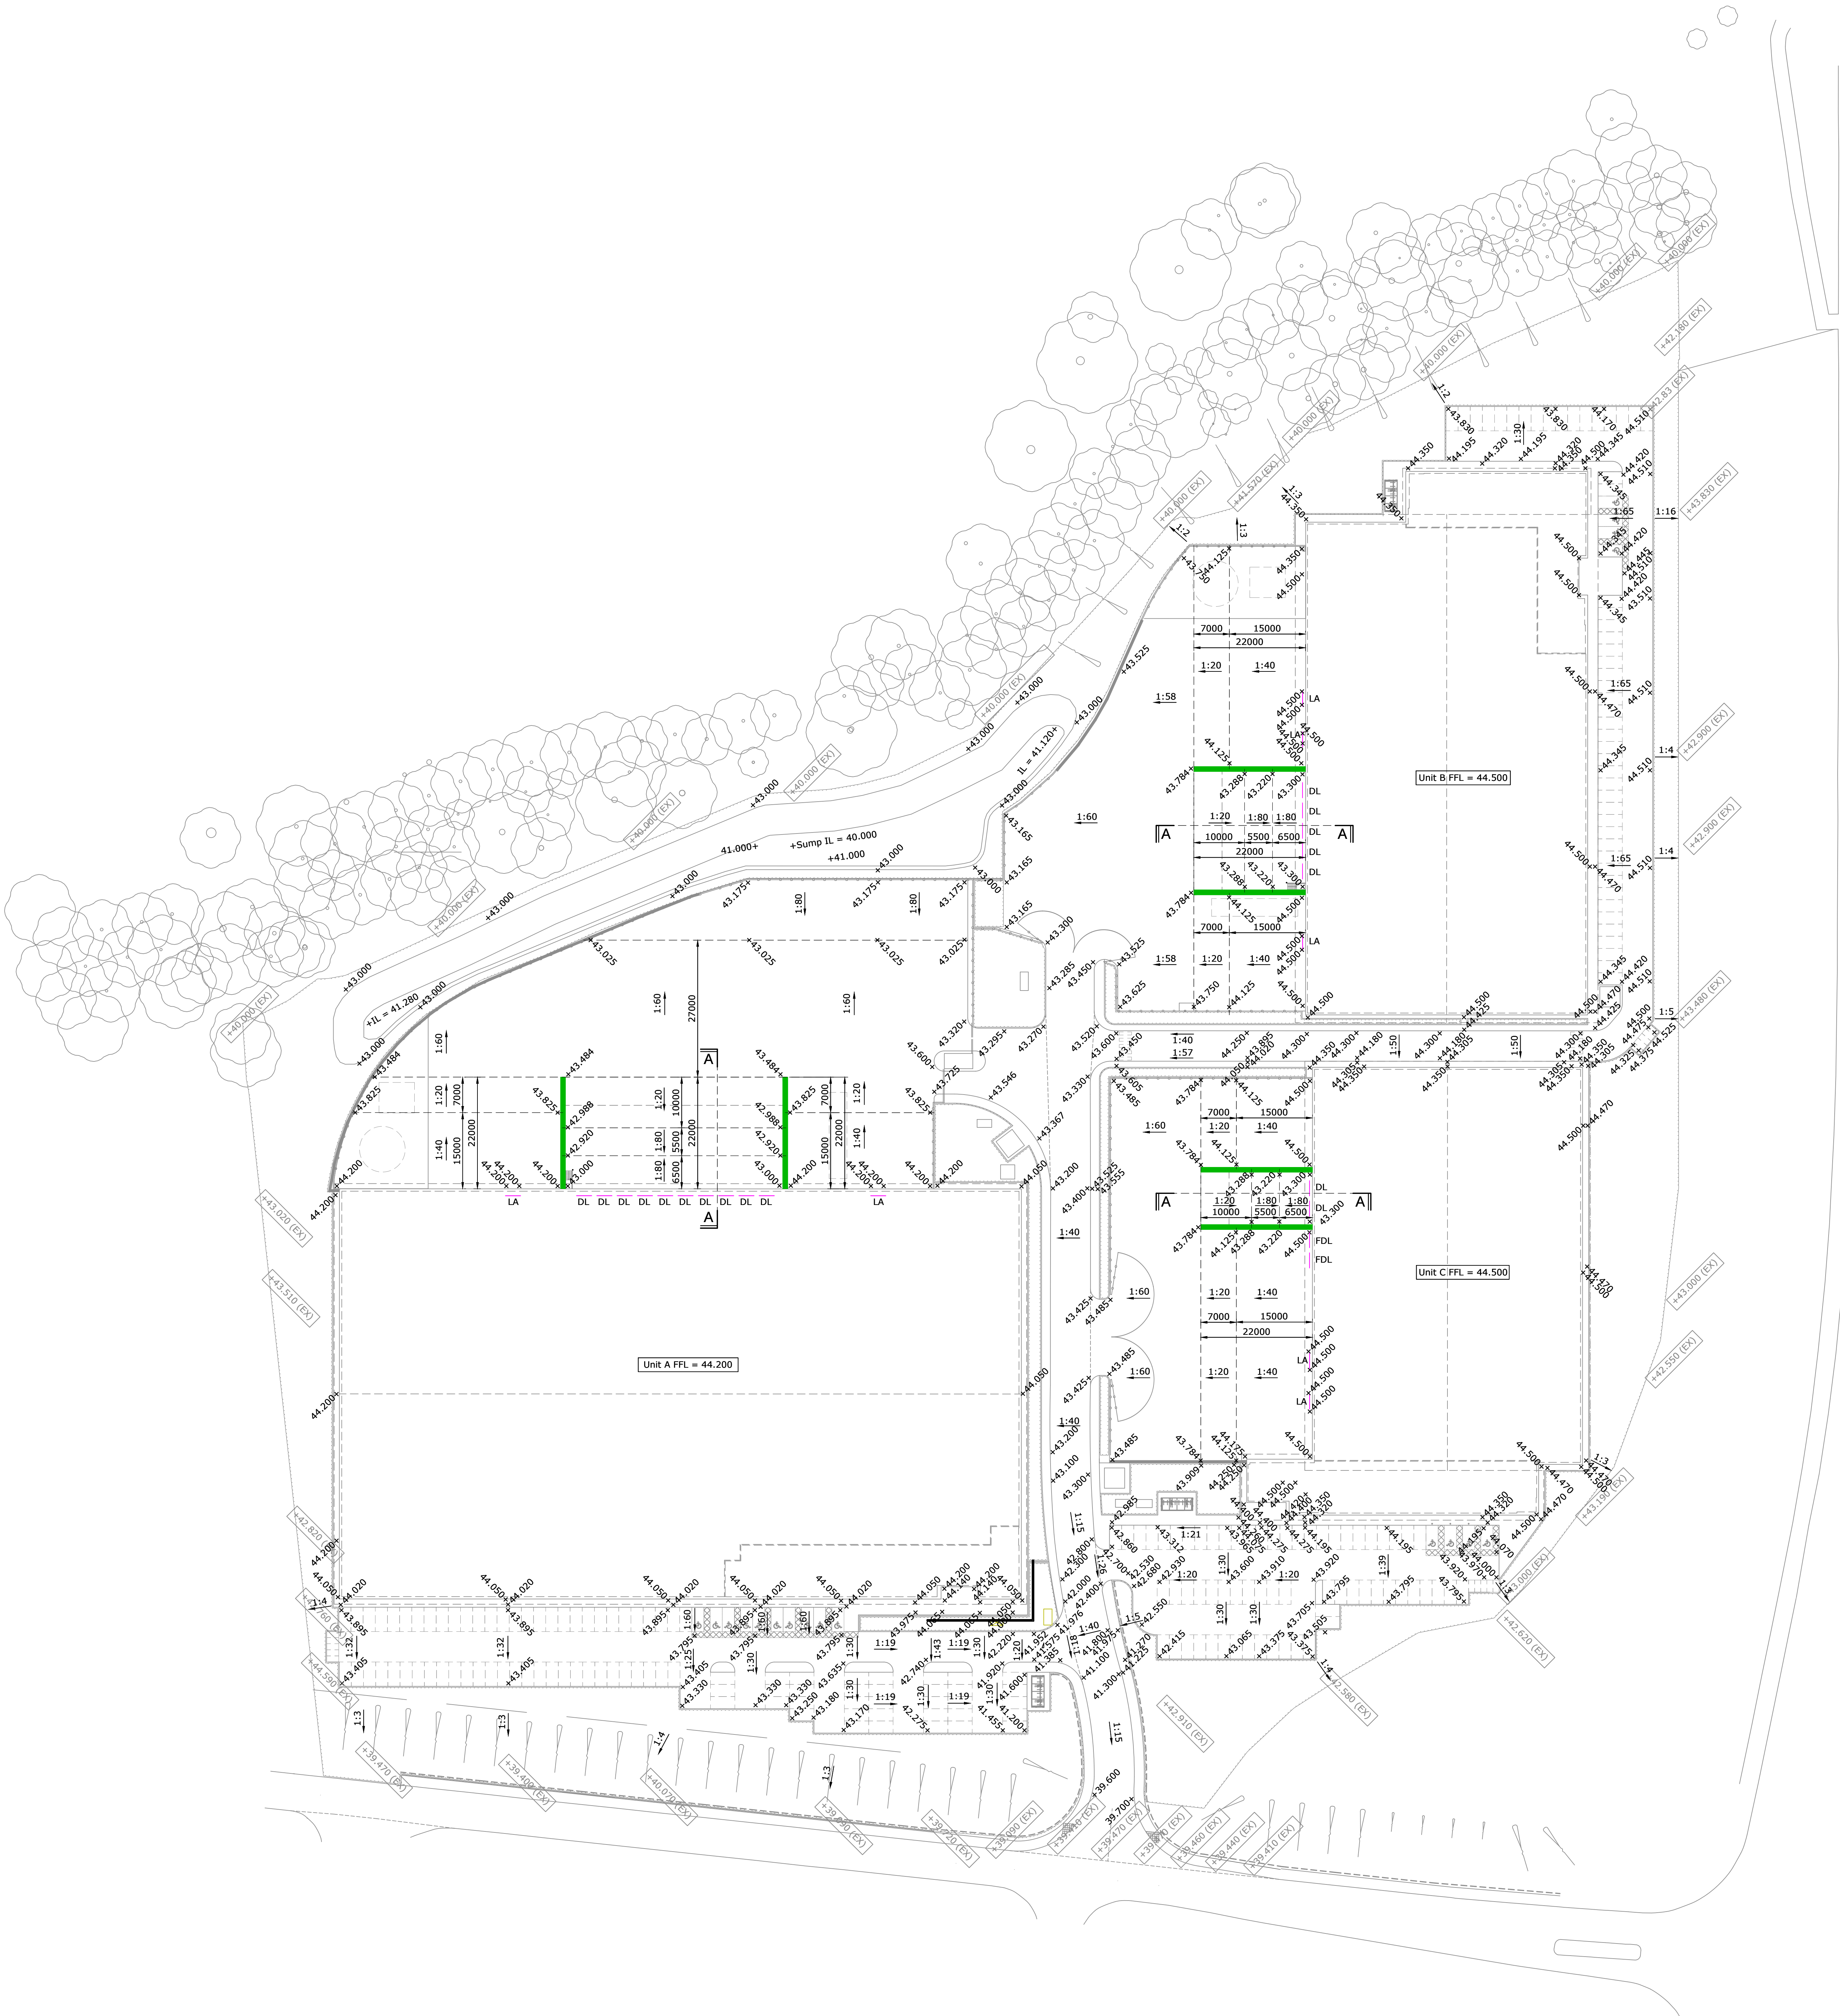

Section A-A - Typical Section Through Dock Levellers  
Scale 1:100

|     |   |     |     |          |
|-----|---|-----|-----|----------|
| C07 | Site layout updated.   | DE  | SVO | 22.12.16 |
| C06 | Level +44.445 added to Unit B entrance area.   | CG  | SVO | 02.12.16 |
| C05 | Unit C Sub-station removed from drawing & levels added to Unit B main entrance.   | CG  | DE  | 23.11.16 |
| C04 | Levels amended to suit Unit A's Retained Earth Slope.   | CG  | SVO | 07.10.16 |
| C03 | Levels to Unit A, B and C service yards amended with levels to Unit A car park entrance. Section through dock levellers added.                                                     | IGD | SVO | 21.06.16 |
| C02 | Levels amended to Unit A service yard entrance, car park & car park entrance. Unit B car park, car park access road & service yard entrance & Unit C car park & car park entrance. | IGD | SVO | 08.06.16 |
| C01 | Levels amended to accommodate surplus fill material, further levels and gradients added, drg issued for Construction.                                                              | IGD | SVO | 11.05.16 |
| P1  | Levels amended to suit Architects revised layout.   | IGD | SVO | 06.05.16 |

rev amendments by ckd date

|                                        |                                  |
|----------------------------------------|----------------------------------|
| Project:<br><b>Island Road Reading</b> |                                  |
| Title:<br><b>Site Levels</b>           |                                  |
| Drawing Status:<br><b>Construction</b> | Date Created:<br><b>24/03/16</b> |
| Project Leader:<br><b>AT</b>           | Drawn By:<br><b>IGD</b>          |
|                                        | Checked By:<br><b>SVO</b>        |

Drawing Number: BED-DRG-150088-00(00)0600  
Size: Rev: AO C07

Client: