



DO NOT SCALE FROM THIS DRAWING. VERIFY ALL DIMENSIONS BEFORE SETTING OUT, COMMENCING WORK OR MAKING ANY SHOP DRAWINGS. REPORT ANY DISCREPANCIES TO SUPERVISING OFFICER IMMEDIATELY. COPYRIGHT ©

Rev	Description	Date

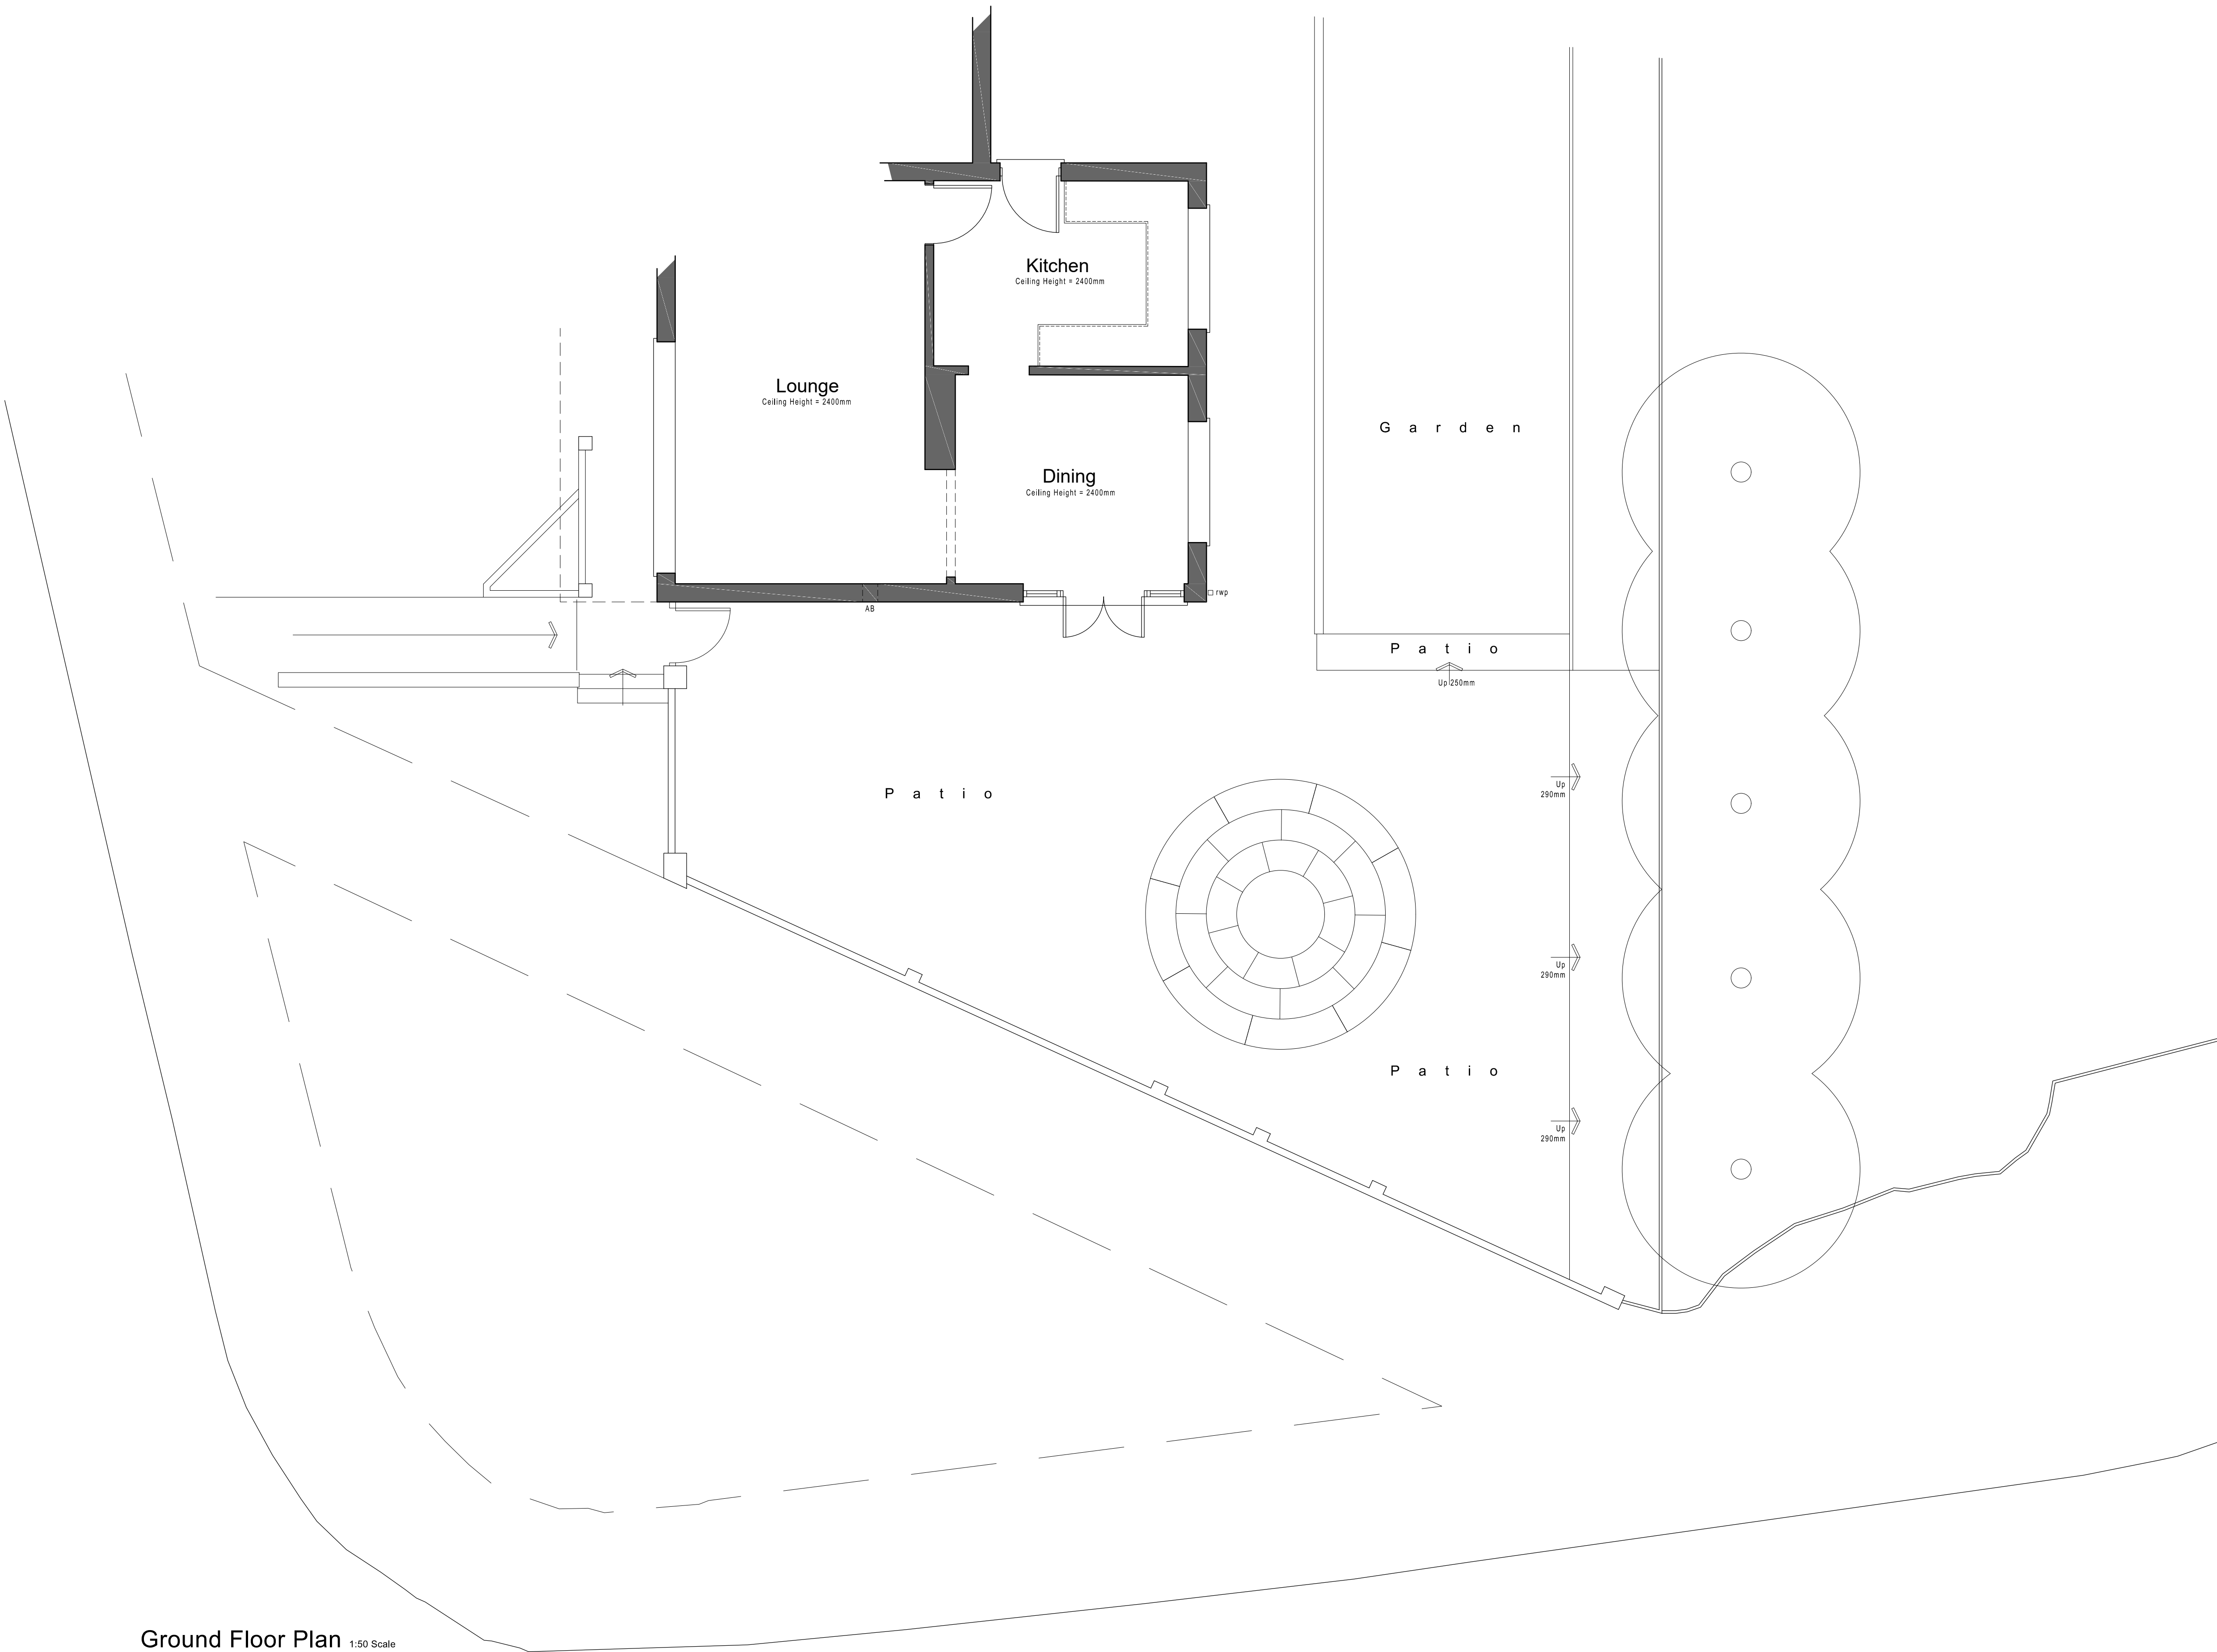

Ground Floor Plan 1:50 Scale

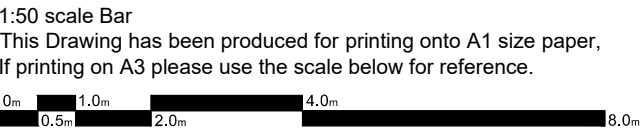

Bonney Architecture
PLANNING & TECHNICAL SERVICES

CLIENT **Mr & Mrs D Bilsby** 14 Hornbeam Close, Berkham, Wokingham, RG41 4LR
JOB **12 Wetherby Close, Emmer Green, Reading, Berkshire**
DRG **EXISTING PLANS** 07515 356 770 bonneyarchitecture@gmail.com