


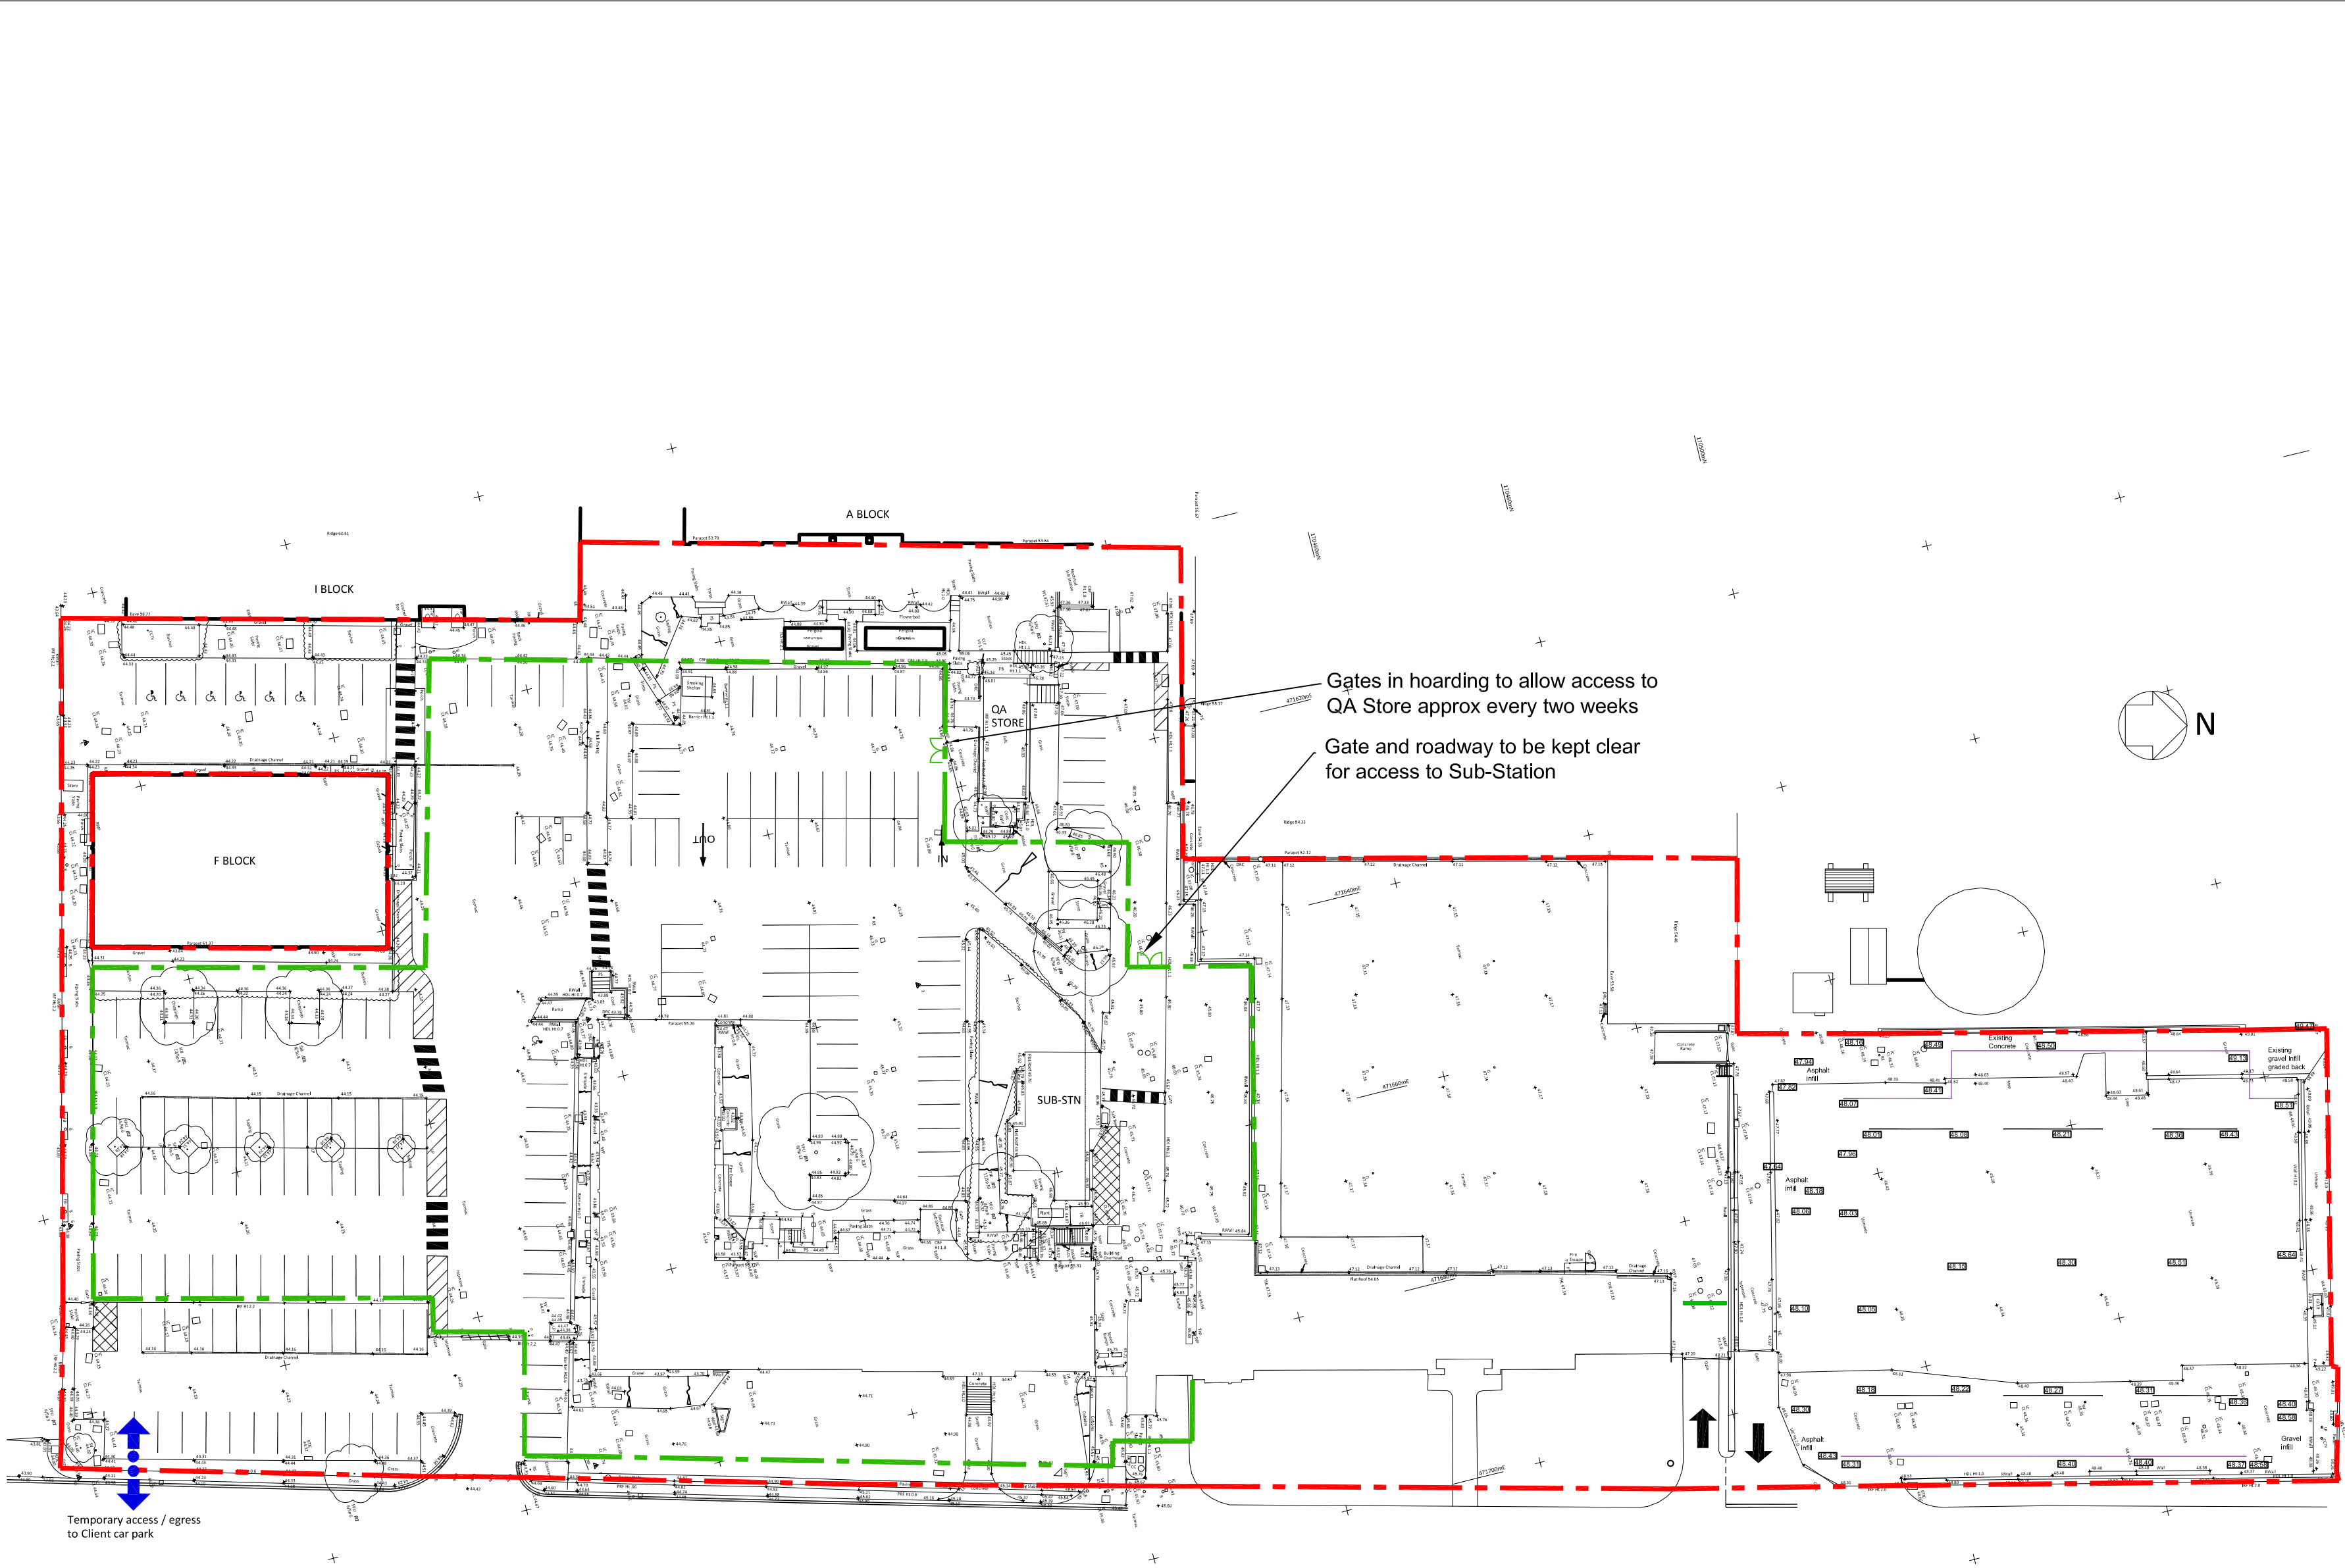

KEY:

- Planning Boundary
- Construction / BREEAM Boundary

050PAPER SCALE CHECK (mm)

CDM RESIDUAL RISK INFORMATION (HASBox)

In addition to the hazards / risks normally associated with the types of work detailed on this drawing, note the following:-

CONSTRUCTION

CONSTRUCTION1

CONSTRUCTION2

CONSTRUCTION3

MAINTENANCE / CLEANING

MAINTENANCE1

MAINTENANCE2

MAINTENANCE3

DEMOLITION / DECOMMISSIONING

DEMOLITION1

DEMOLITION2

DEMOLITION3

It is assumed that all works will be carried out by a competent contractor working, where appropriate, to and approved method statement.

D) Planning Boundary amended

MJB

PDC

30.06.17

C) Updated following site review 22.05.17

MJB

PDC

24.05.17

B) Updated following comments received 24.04.17

MJB

PDC

25.04.17

A) Updated following comments received

MJB

PDC

19.04.17

Revision

Drwn

Chk'd

Date

Project Status

STAGE 4

This information, whether drawn or as a data file, is copyright and issued strictly for use on the project for which it is provided

Project/Client

PROCTER AND GAMBLE LTD

P&G READING

PROJECT LONDON BRIDGE

Drawing Title

DEFINITION OF BOUNDARIES

Drawn

MJB

Date

APRIL 17

Checked

PDC

Scale

1:500 @ A2

Manchester:
55 King Street
Manchester M2 4LQ
+44 (0)161 831 7300

Southampton:
Manor Park
Minstead
Southampton SO43 7FY
+44 (0)23 8061 7900
www.fairhursts.com

FDG

fairhursts design group

Job No.

7553

Drawing No.

51_EW05

Revision

D