


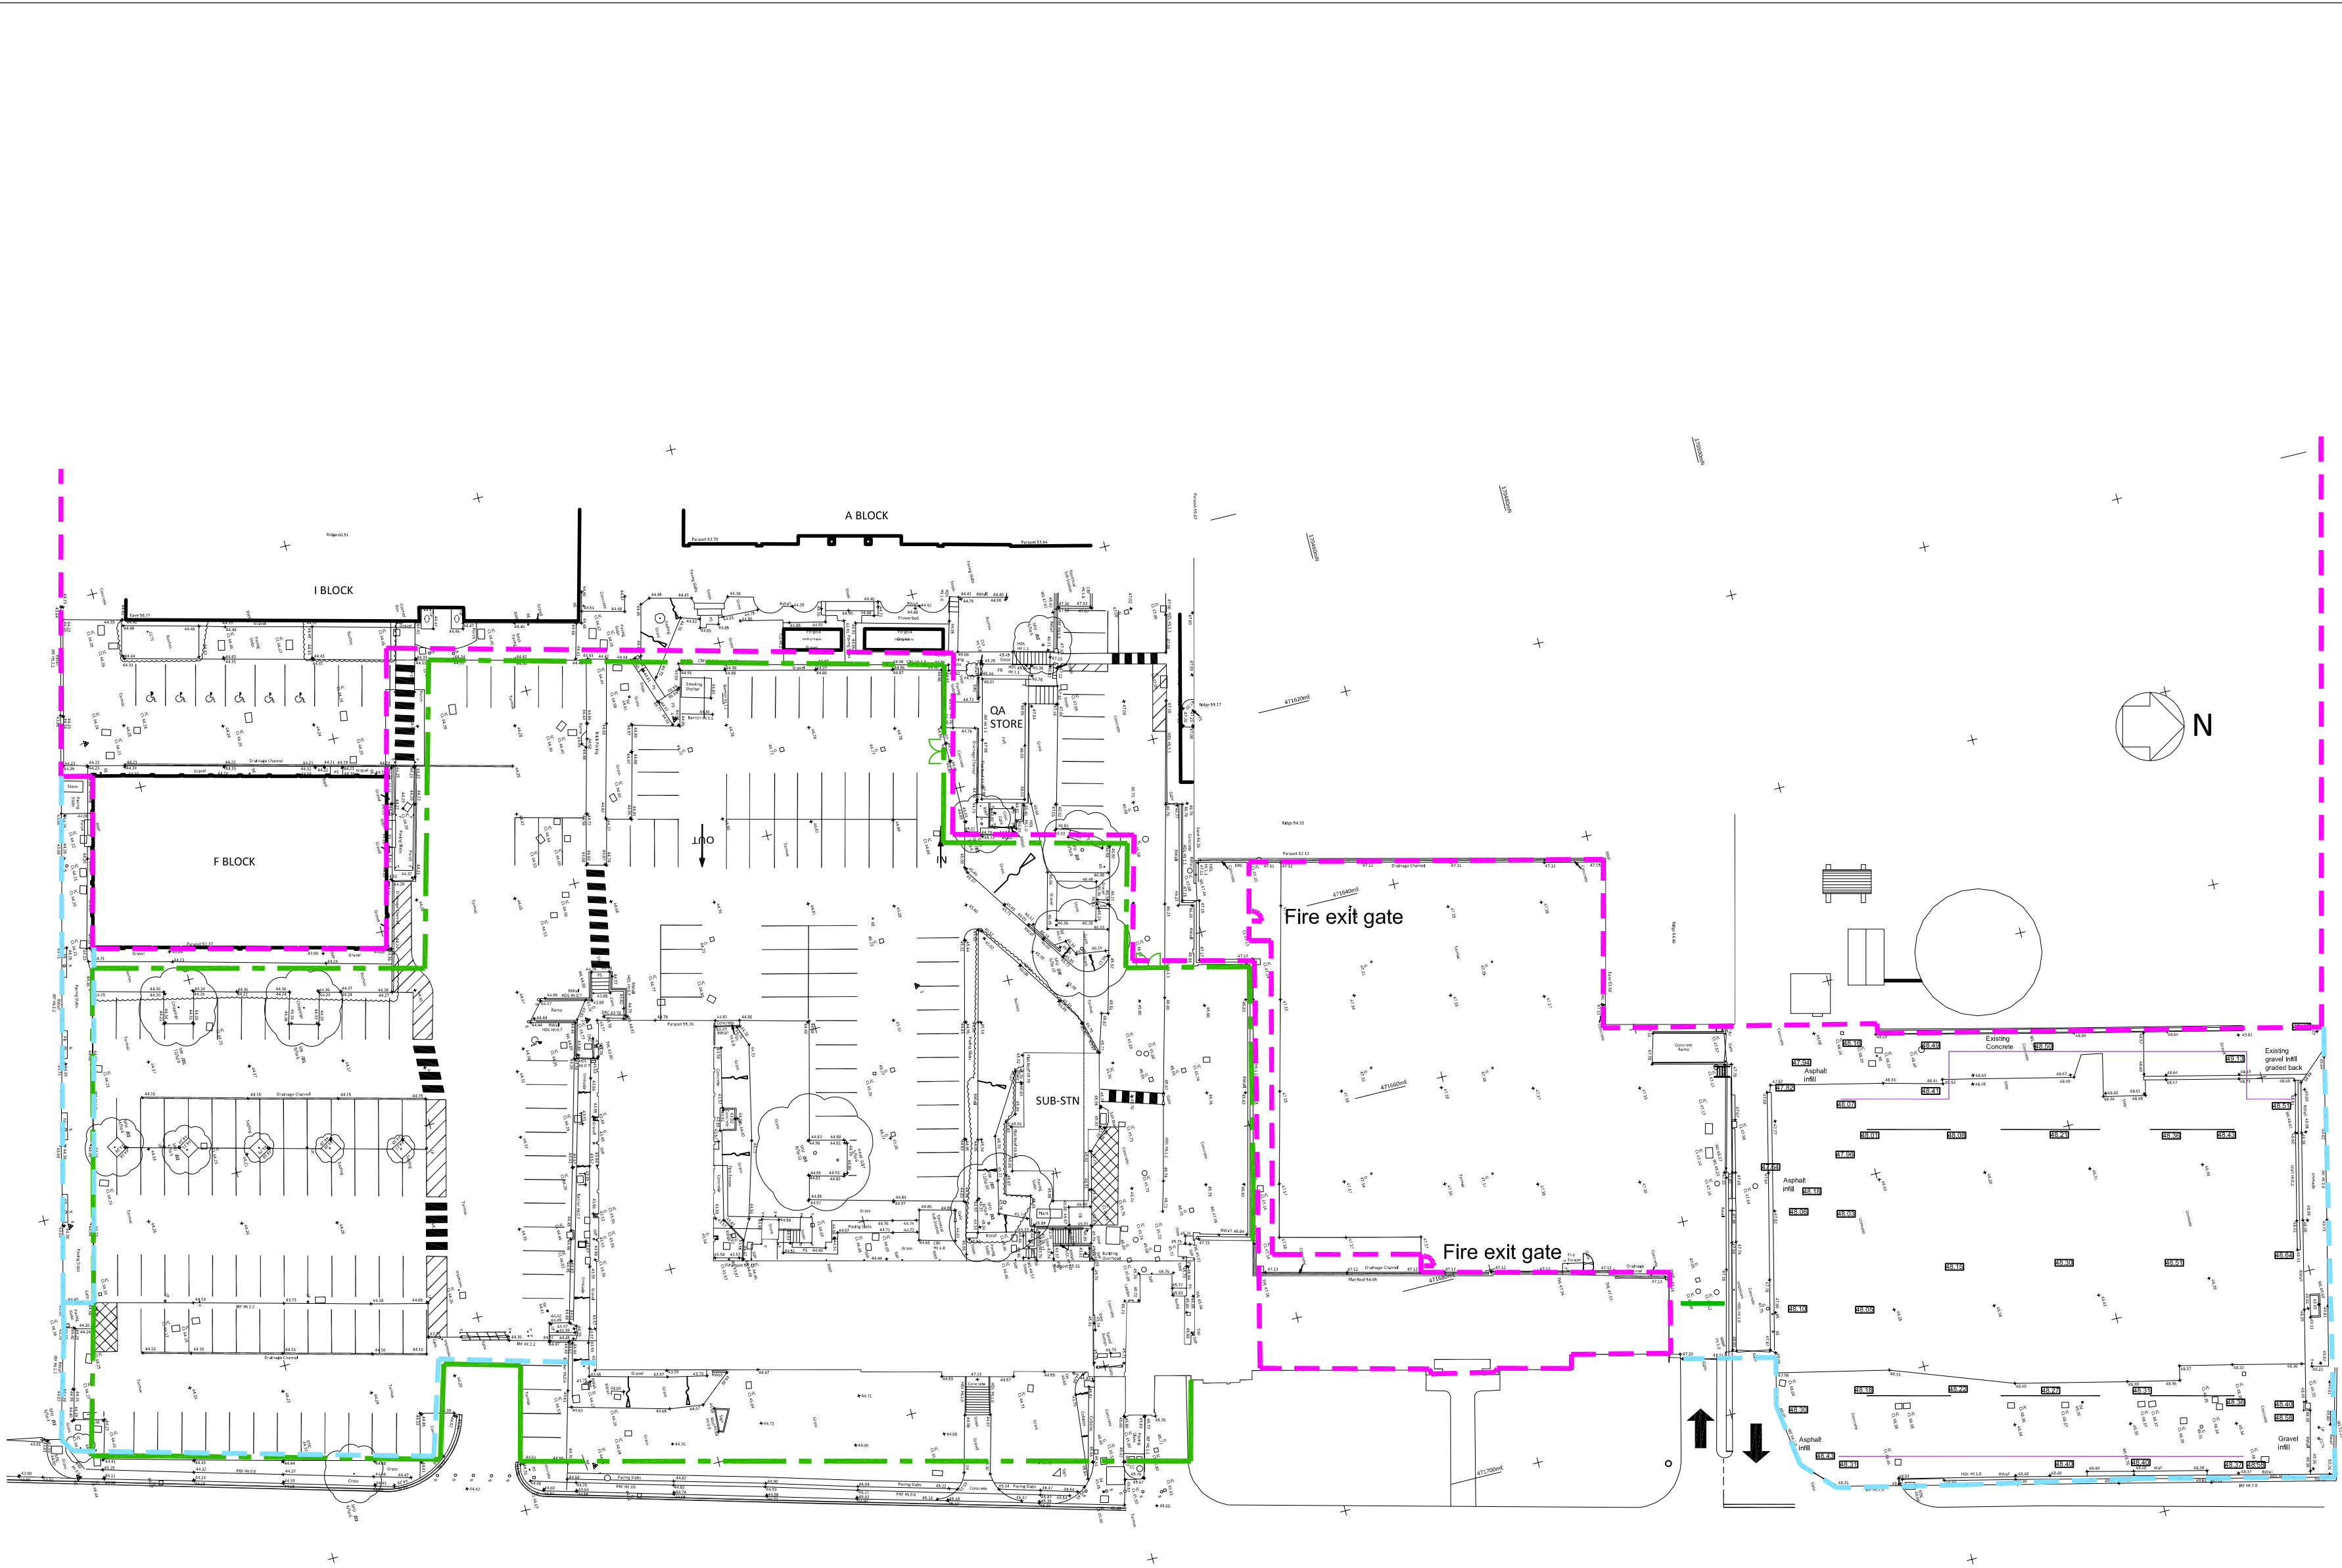

KEY:

- Construction Boundary
- P&G Secure Line: Tier 1
- P&G Fence Line: Low level security

0 50
PAPER SCALE CHECK (mm)

CDM RESIDUAL RISK INFORMATION (HASBox)

In addition to the hazards / risks normally associated with the types of work detailed on this drawing, note the following:-

CONSTRUCTION
CONSTRUCTION1
CONSTRUCTION2
CONSTRUCTION3

MAINTENANCE / CLEANING
MAINTENANCE1
MAINTENANCE2
MAINTENANCE3

DEMOLITION / DECOMMISSIONING
DEMOLITION1
DEMOLITION2
DEMOLITION3

It is assumed that all works will be carried out by a competent contractor working, where appropriate, to and approved method statement.

D) Secure line/ construction boundary updated to Visitor Car Park	MJB	PDC	30.06.17
C) Secure line updated local to F Block	MJB	PDC	27.06.17
B) Updated following site review 22.05.17	MJB	PDC	24.05.17
A) Updated following comments received 25.04.17	MJB	PDC	27.04.17

Revision	Drwn	Chk'd	Date
----------	------	-------	------

Project Status
STAGE 4

This information, whether drawn or as a data file, is copyright and issued strictly for use on the project for which it is provided

Project/Client
**PROCTER AND GAMBLE LTD
P&G READING
PROJECT LONDON BRIDGE**

Drawing Title
**P&G SECURE LINE
TEMPORARY**

Drawn	Date	Checked	Scale
MJB	APRIL 17	PDC	1:500@A2

Manchester:
55 King Street
Manchester M2 4LQ
+44 (0)161 831 7300
Southampton:
Manor Park
Minstead
Southampton SO43 7FY
+44 (0)23 8061 7900
www.fairhursts.com



Job No.	Drawing No.	Revision
7553	51_EW14	D