


EXISTING TARMAAC
RETAINED AND PATCHED
WHERE REQUIRED

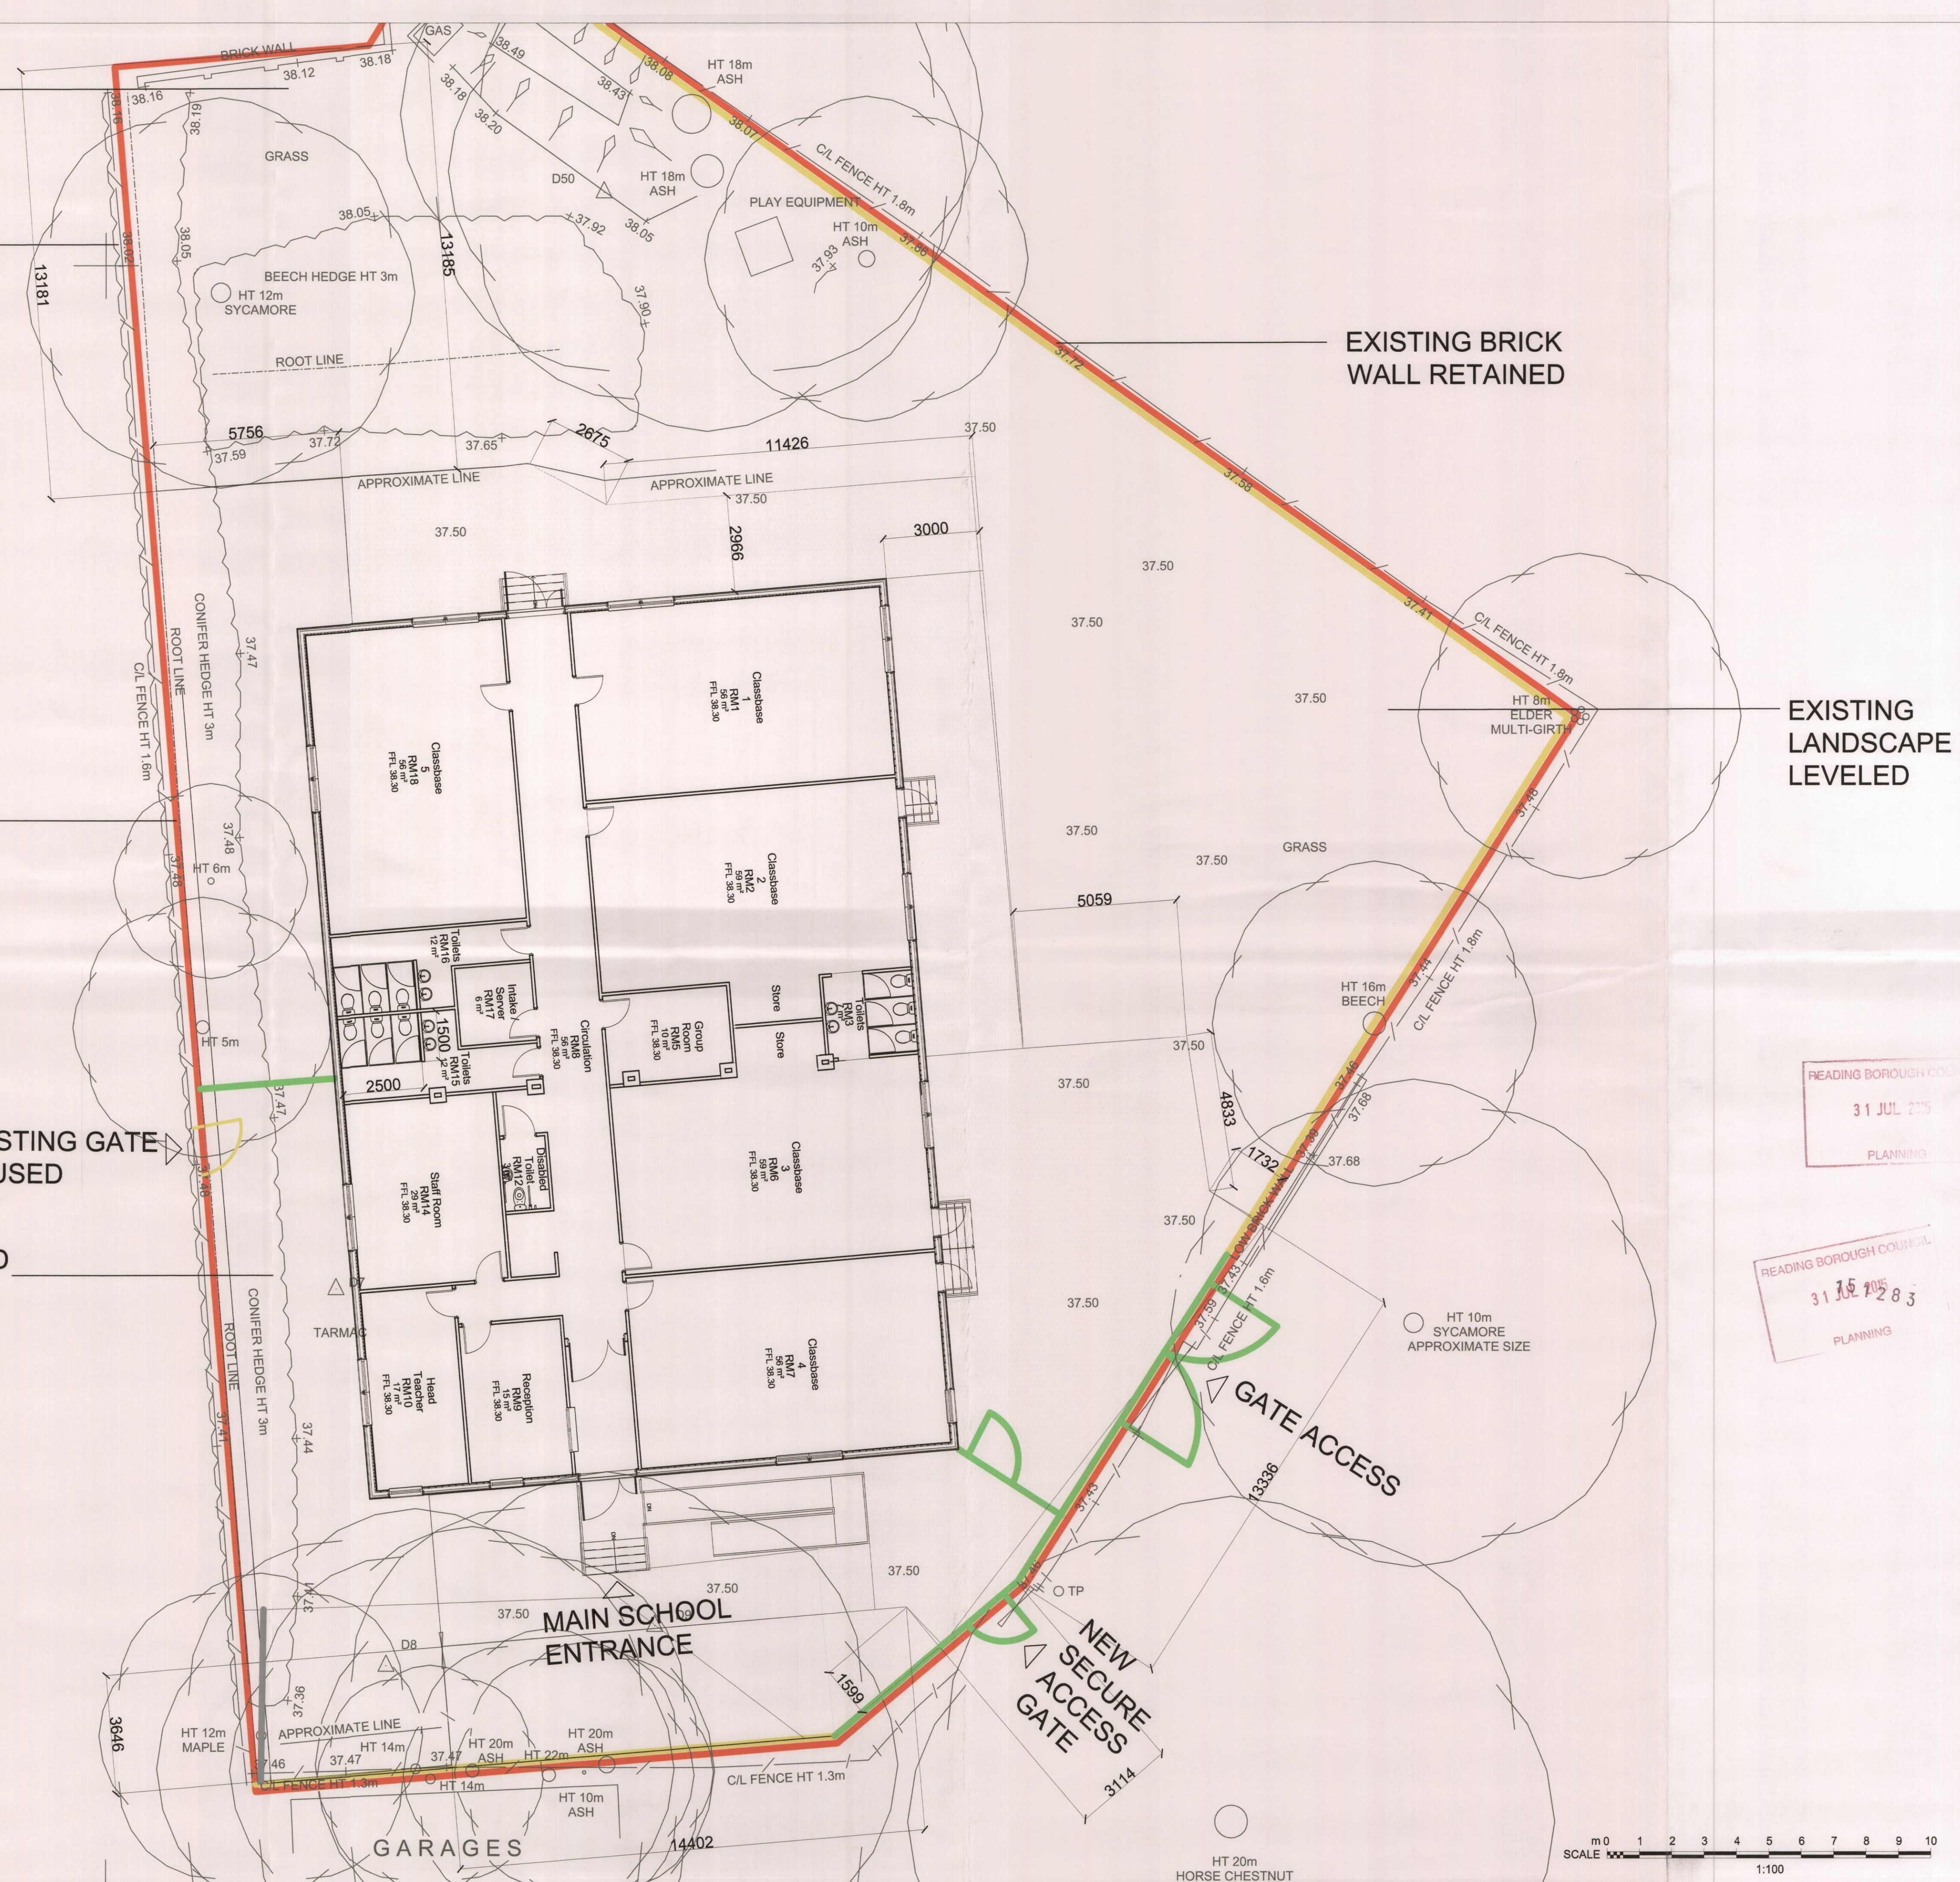

Scale	1:100
-------	-------