

NOTES

Do not scale dimensions from the drawing except for local Authority planning purposes.


The contractor is responsible for checking dimensions, tolerances and references. Any discrepancies to be verified with the Project Manager before proceeding with the works.

This drawing is copyright to DWP and may not be reproduced in any form without prior written consent.

All current drawings and specifications for the project must be read in conjunction with the designers Hazard and Environment assessment record.



PLANNING

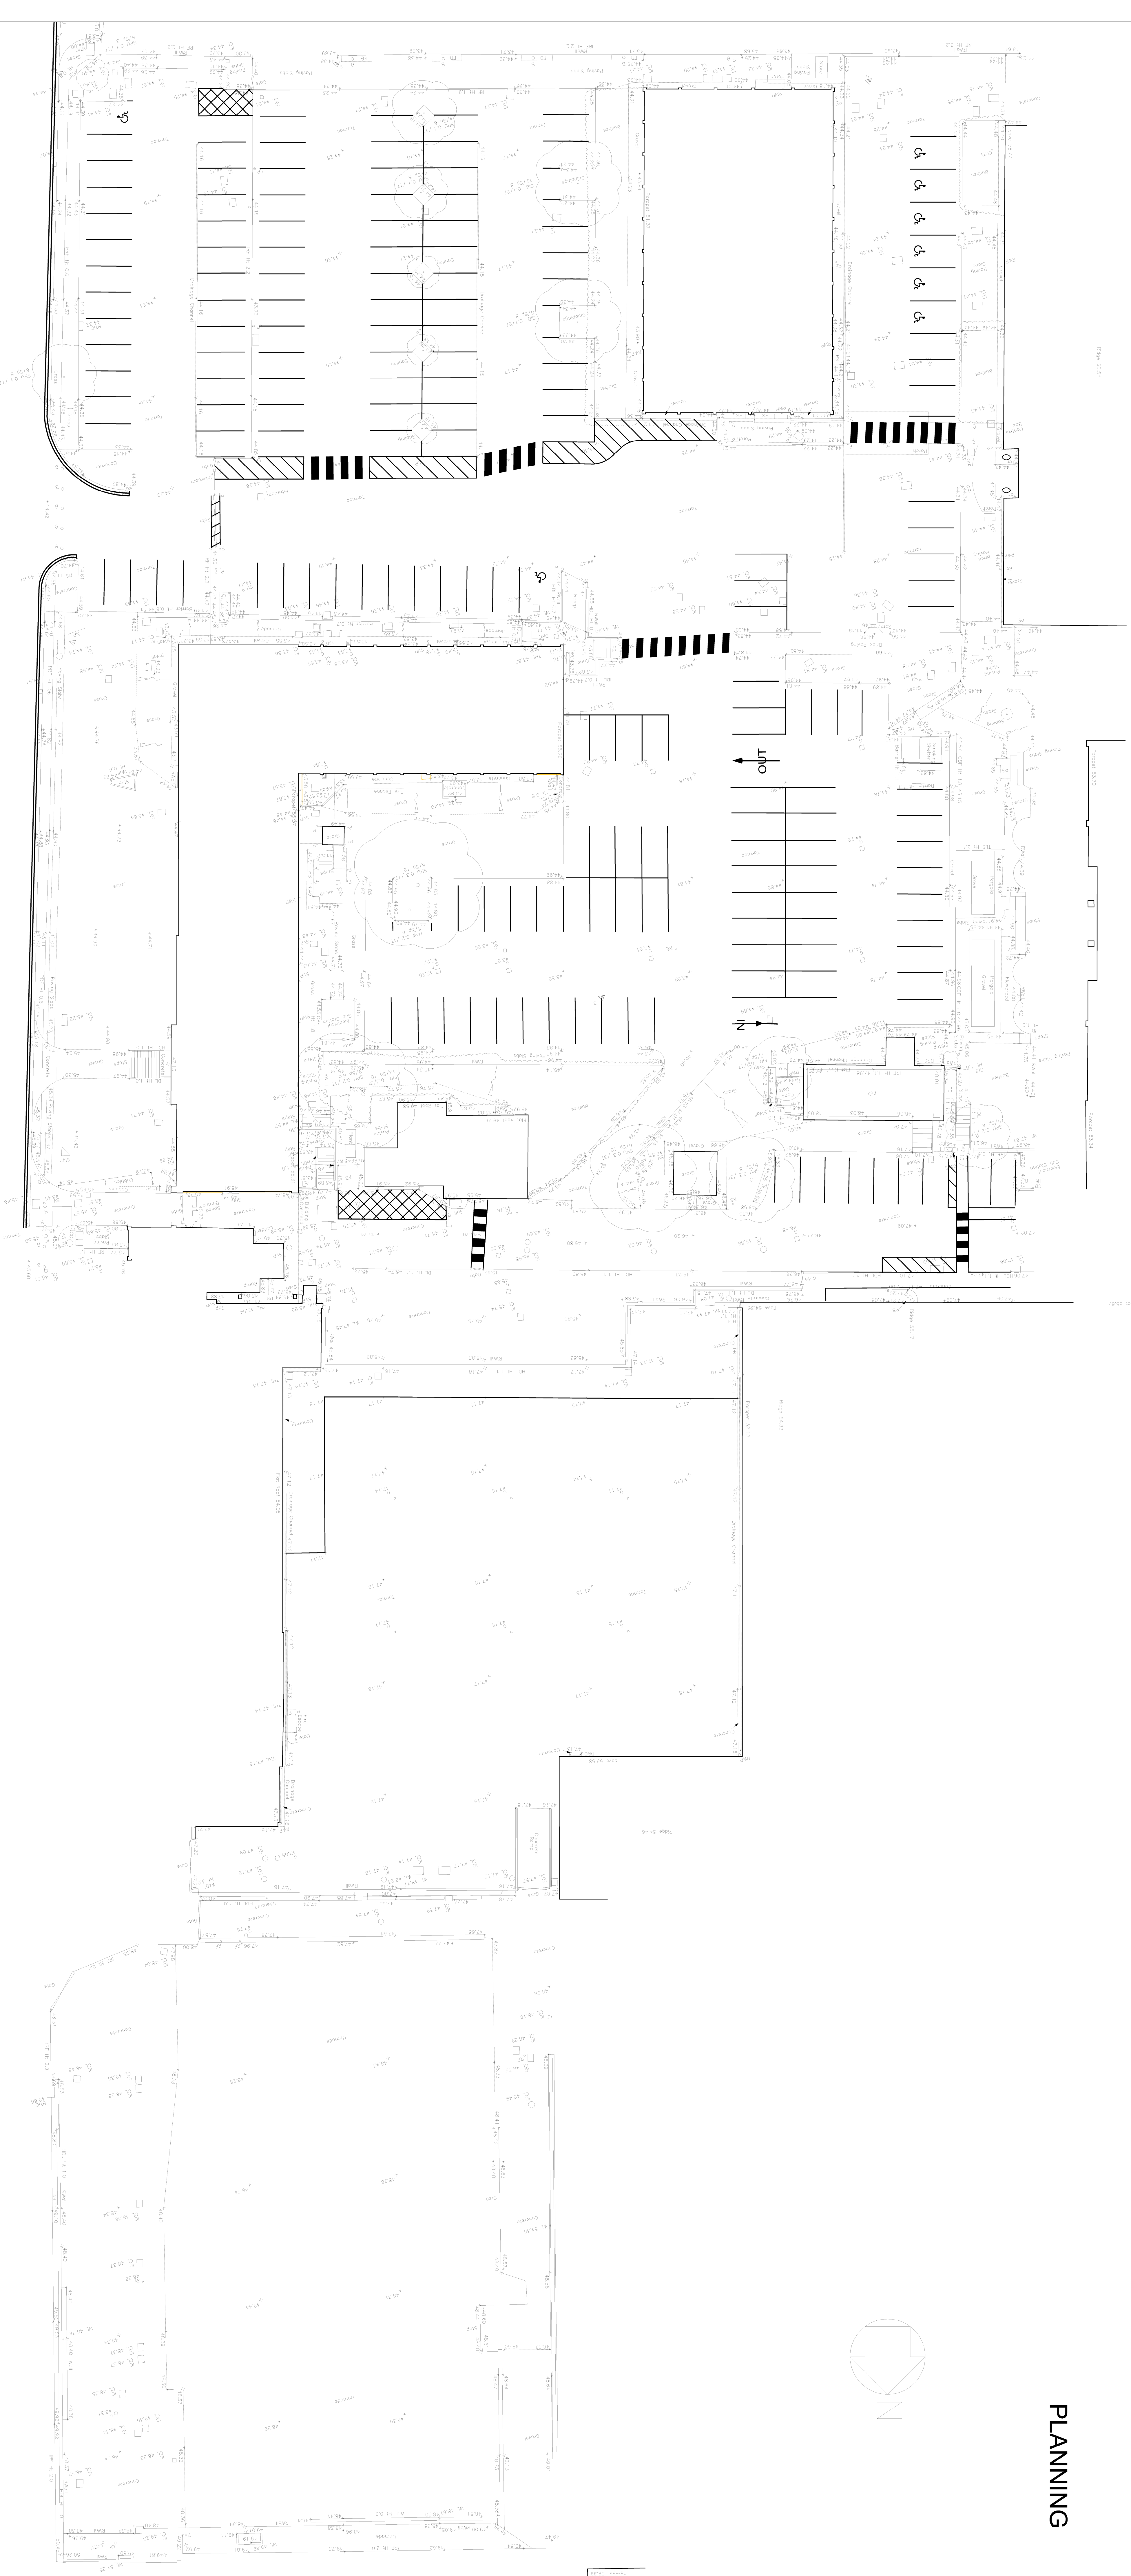

PO	10.16	Issued For Planning	A
Rev	Date	Description	Cr

dnp
243 Brooklands Road
Weybridge
Surrey KT13 0RH
T 01932 850100
W www.dnpuk.co.uk

Project
P&G Reading
452 Basingstoke Road
Reading RG2 0QE

Drawing
Existing Topographical
Site Survey

Drawn By	SP	Date	10.16
Project Manager	Scale	1:200	
Project No.	Drawing No.	Stage/Rev	
5504	1010	P/C	