

NOTES:

1. ALL DIMENSIONS ARE TO BE CHECKED ON SITE BEFORE THE COMMENCEMENT OF WORKS. ANY DISCREPANCIES ARE TO BE REPORTED TO THE ARCHITECT & ENGINEER FOR VERIFICATION. FIGURED DIMENSIONS ONLY ARE TO BE TAKEN FROM THIS DRAWING.
2. THIS DRAWING IS TO BE READ IN CONJUNCTION WITH ALL RELEVANT ENGINEERS' AND SERVICE ENGINEERS' DRAWINGS AND SPECIFICATIONS. THIS DRAWING IS COPYRIGHT.
3. OFFLINE DOOR ACCESS PROVIDED BY OTHERS

LEGEND:


Offline Door Access

Online Door Access

DUAL RJ45 DATA OUTLET

CCTV

WiFi Access Point

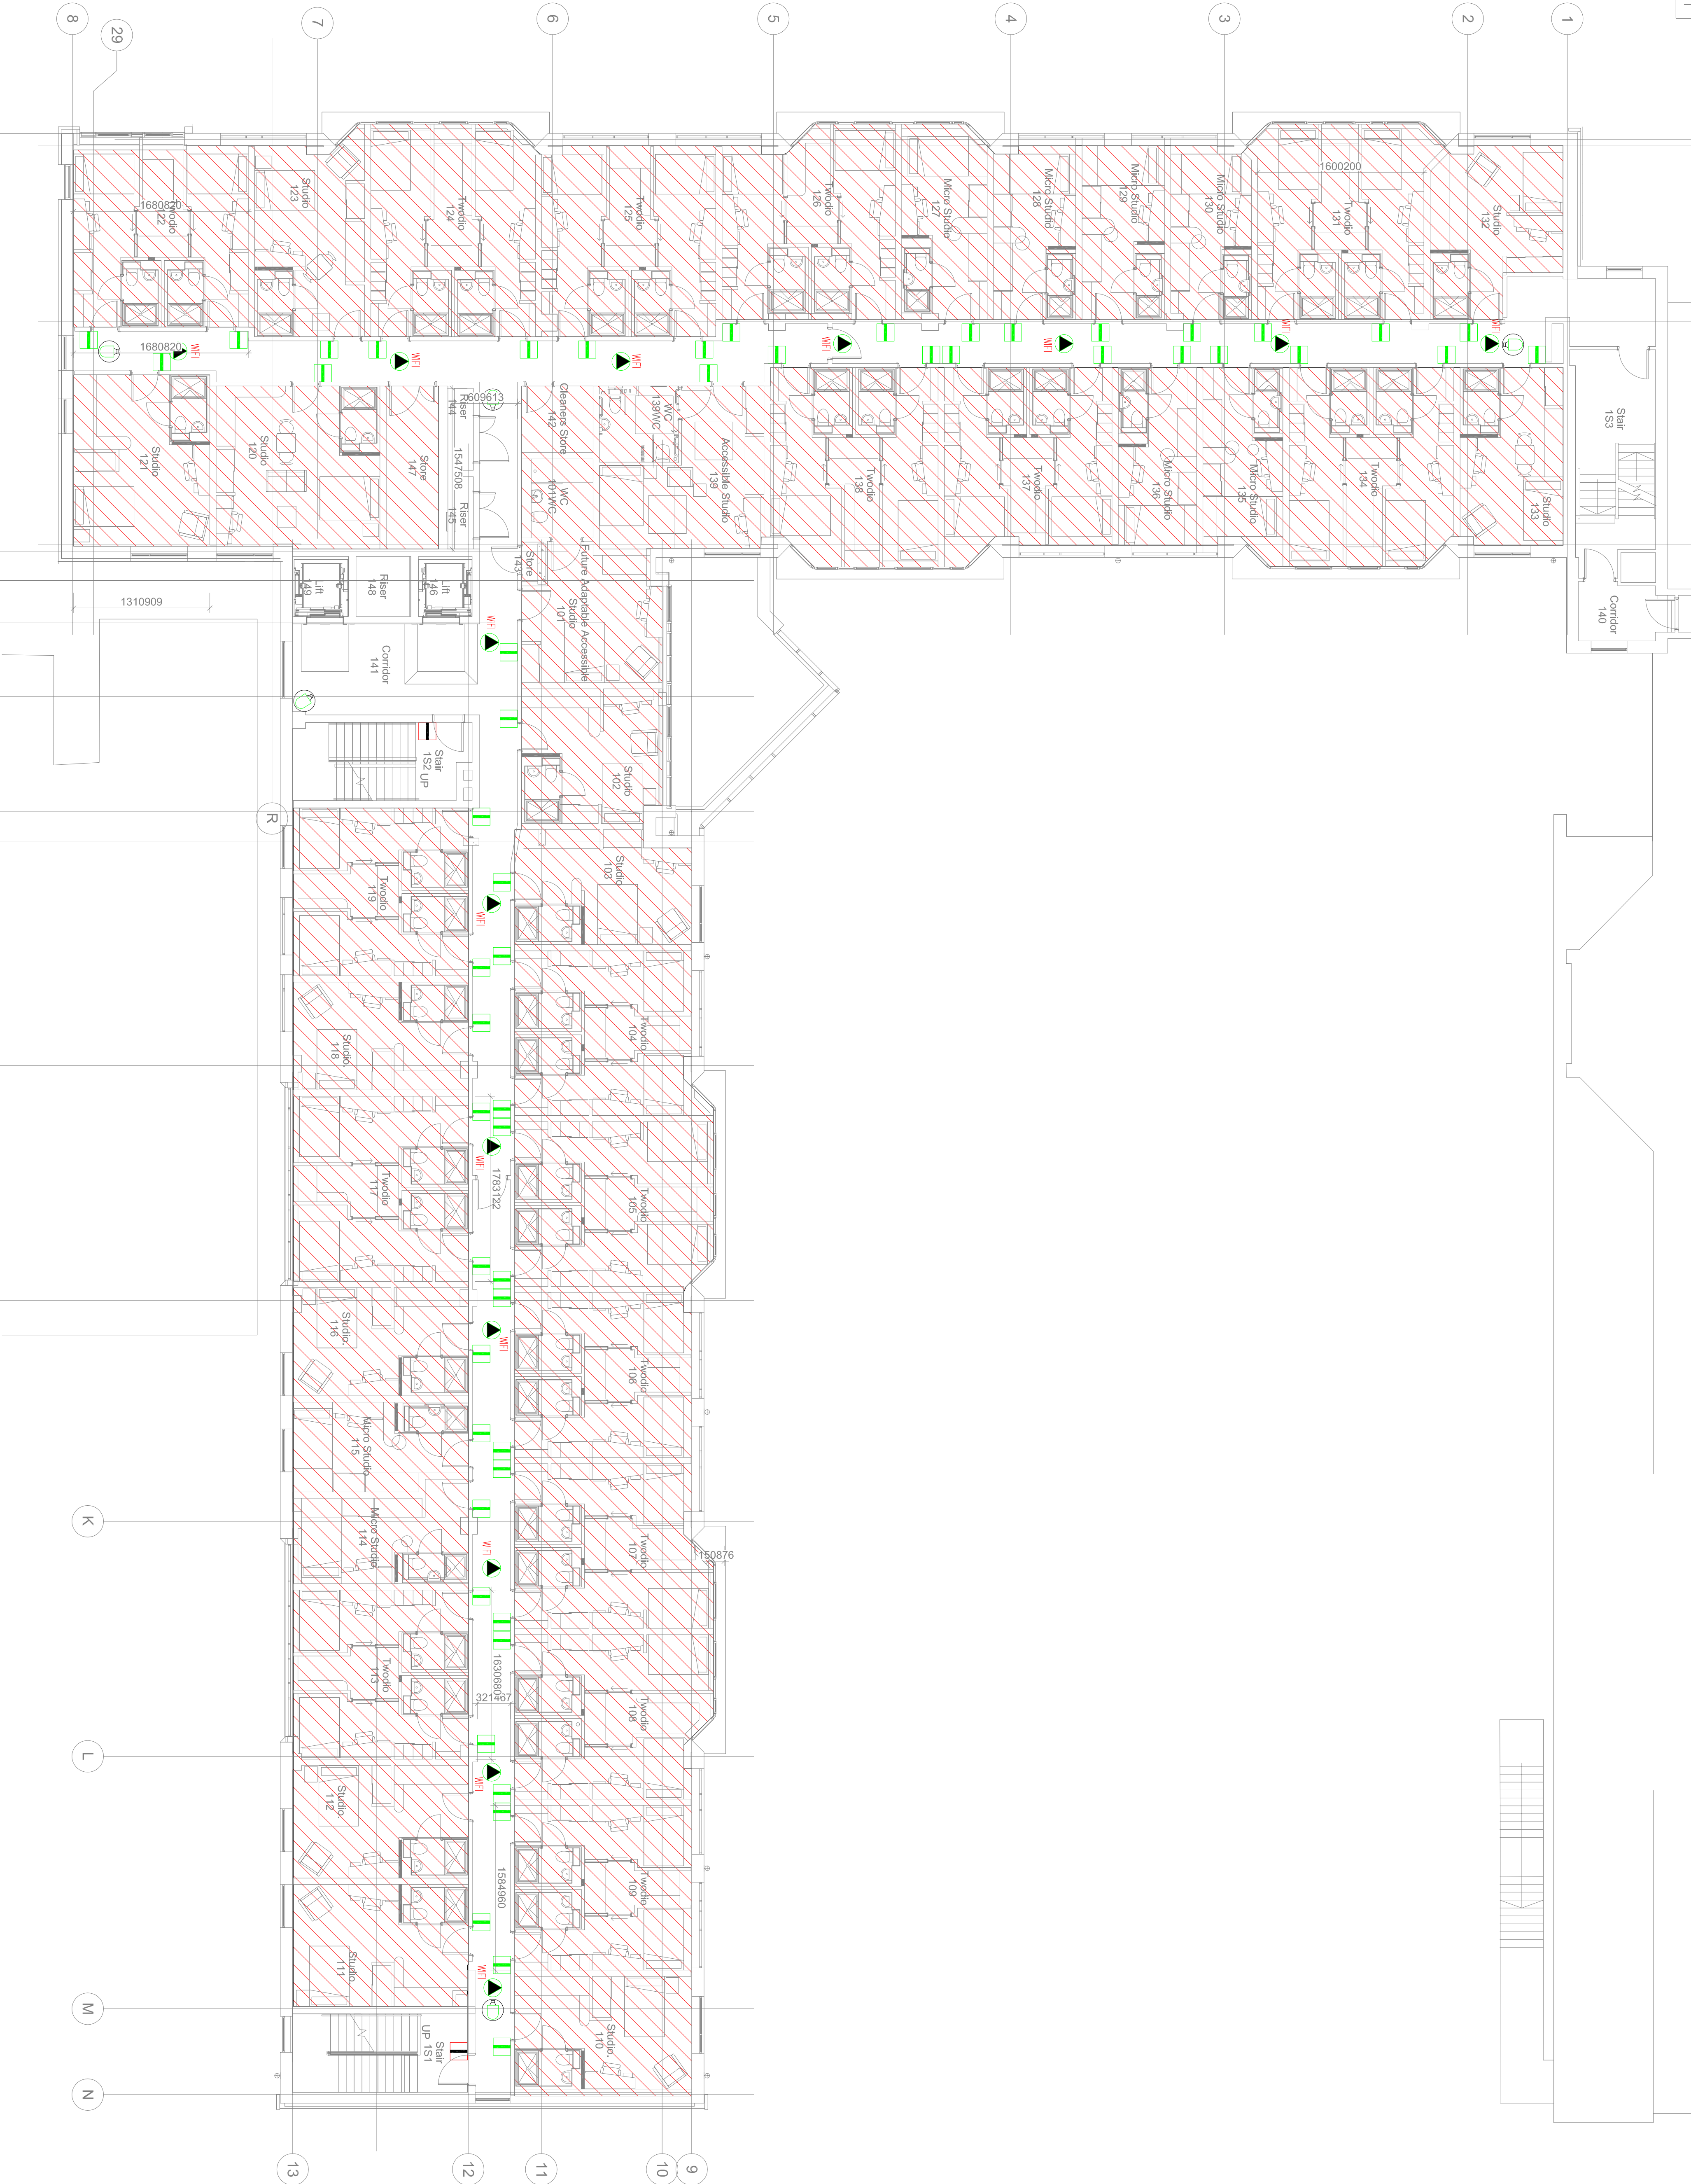

CI	10/05/16	NT	CONSTRUCTION ISSUE
P2	16/12/15	NT	REVISED PRELIMINARY ISSUE
P1	08/12/15	NT	PRELIMINARY ISSUE
Issue	Date	By	Description



Highadmit Projects Ltd.
St. David's House, Castellau Road, Beddau, Penypridd, MID GLAM. CF38 2ZA
TEL: 01443 218004 FAX: 01443 218911
www.highadmit.co.uk email: design@highadmit.co.uk

**QUEENS WALK
READING**

**ELECTRICAL ENGINEERING SERVICES
FIRST FLOOR
SECURITY, DATA, TV SYSTEMS LAYOUT**

Scale at A1	Drawn By	Date	Checked By	Date	Approved By	Date
1:100	MK	10/20/15	AB	10/20/15	MT	10/20/15
Project No.	Drawing No.	Revision				
2136	HP-650-5003	C1				
APPROVAL ☐	INFORMATION ☐	CONTRACT ☒	CONSTRUCTION ☐	RECORD ☐		