




Block A - proposed front (north west) elevation

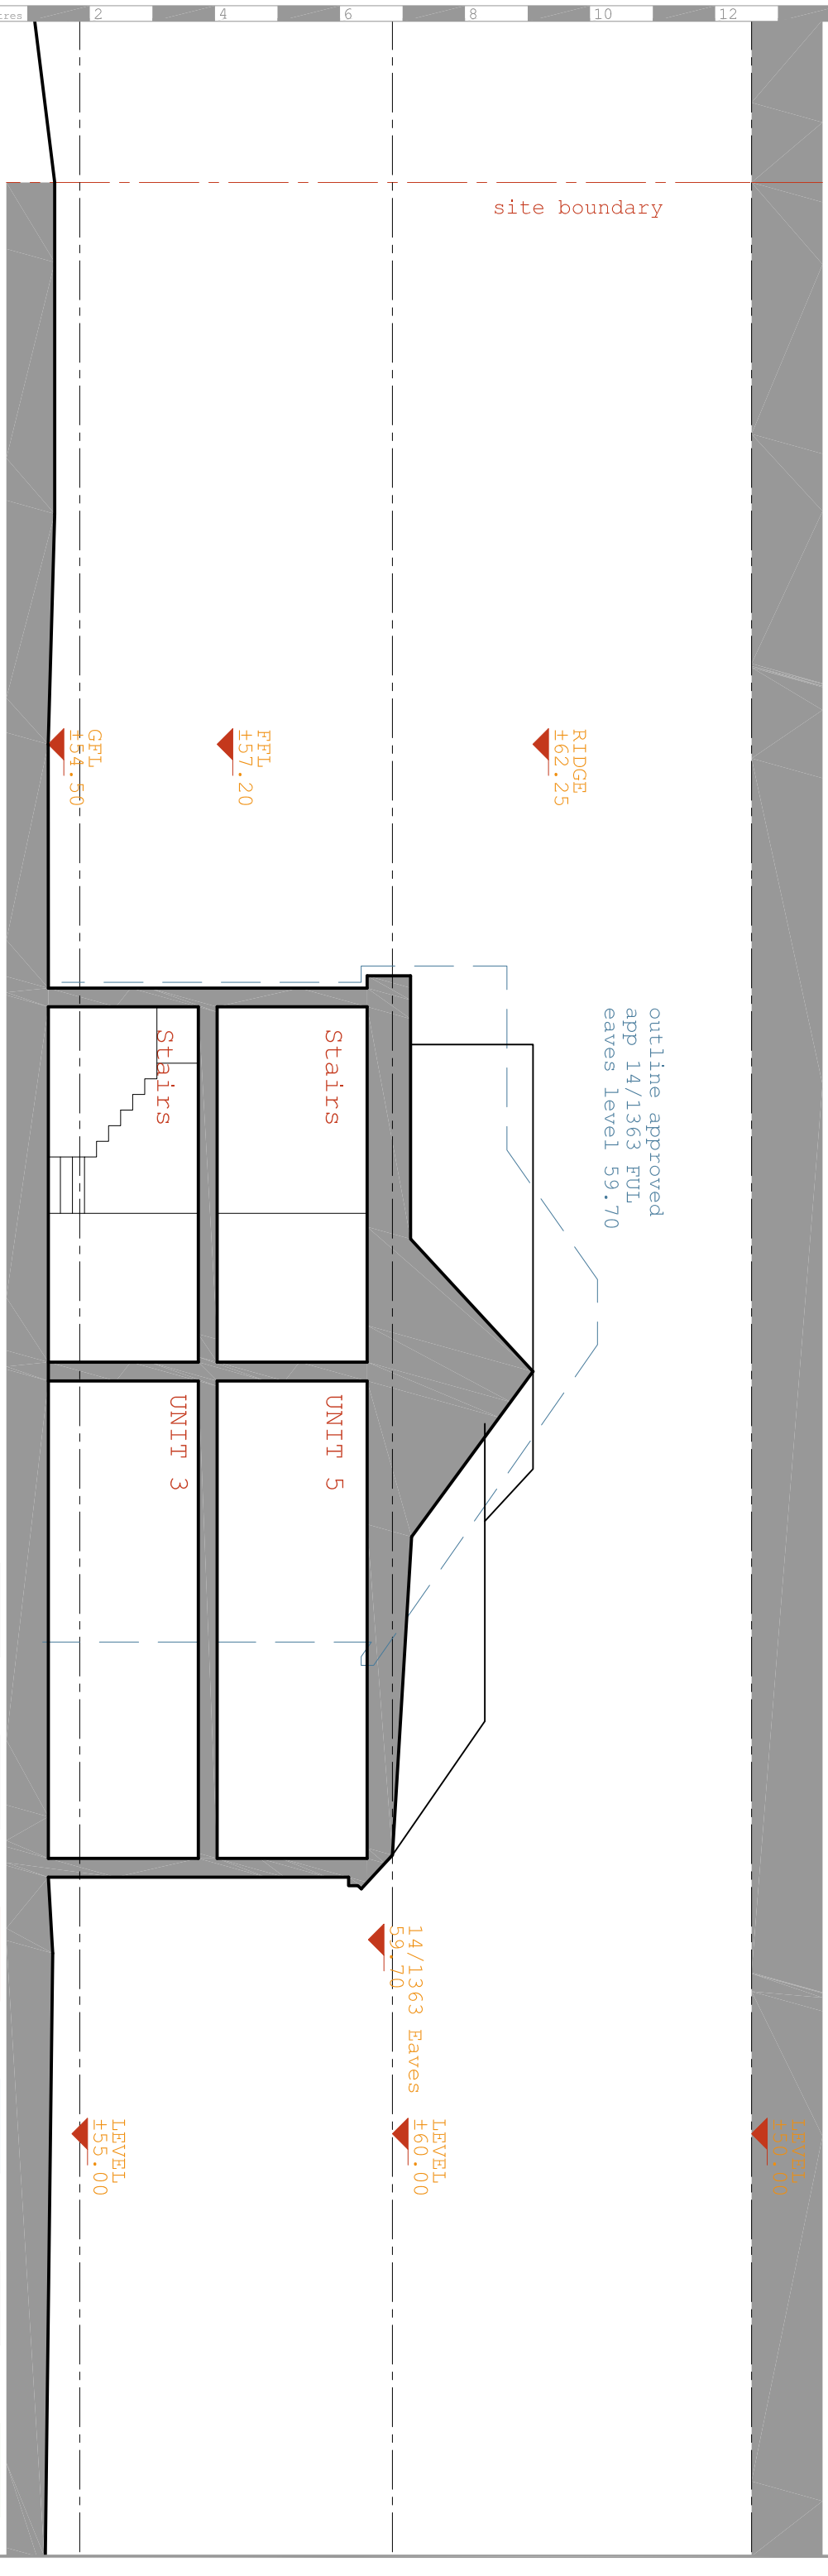

Block A - Section A-A

1:100 scale 0x3 0 metres 2 4 6 8 10 12 14 16 18 20 22 24

153 Bathrood
Reading, RG30 2BD
client
A/C

262 05-10 P1
Aug 16 Planning
1:100 A3 SH EGM

colony architects
250 South Oak Way

colony architects
RIBA #

