



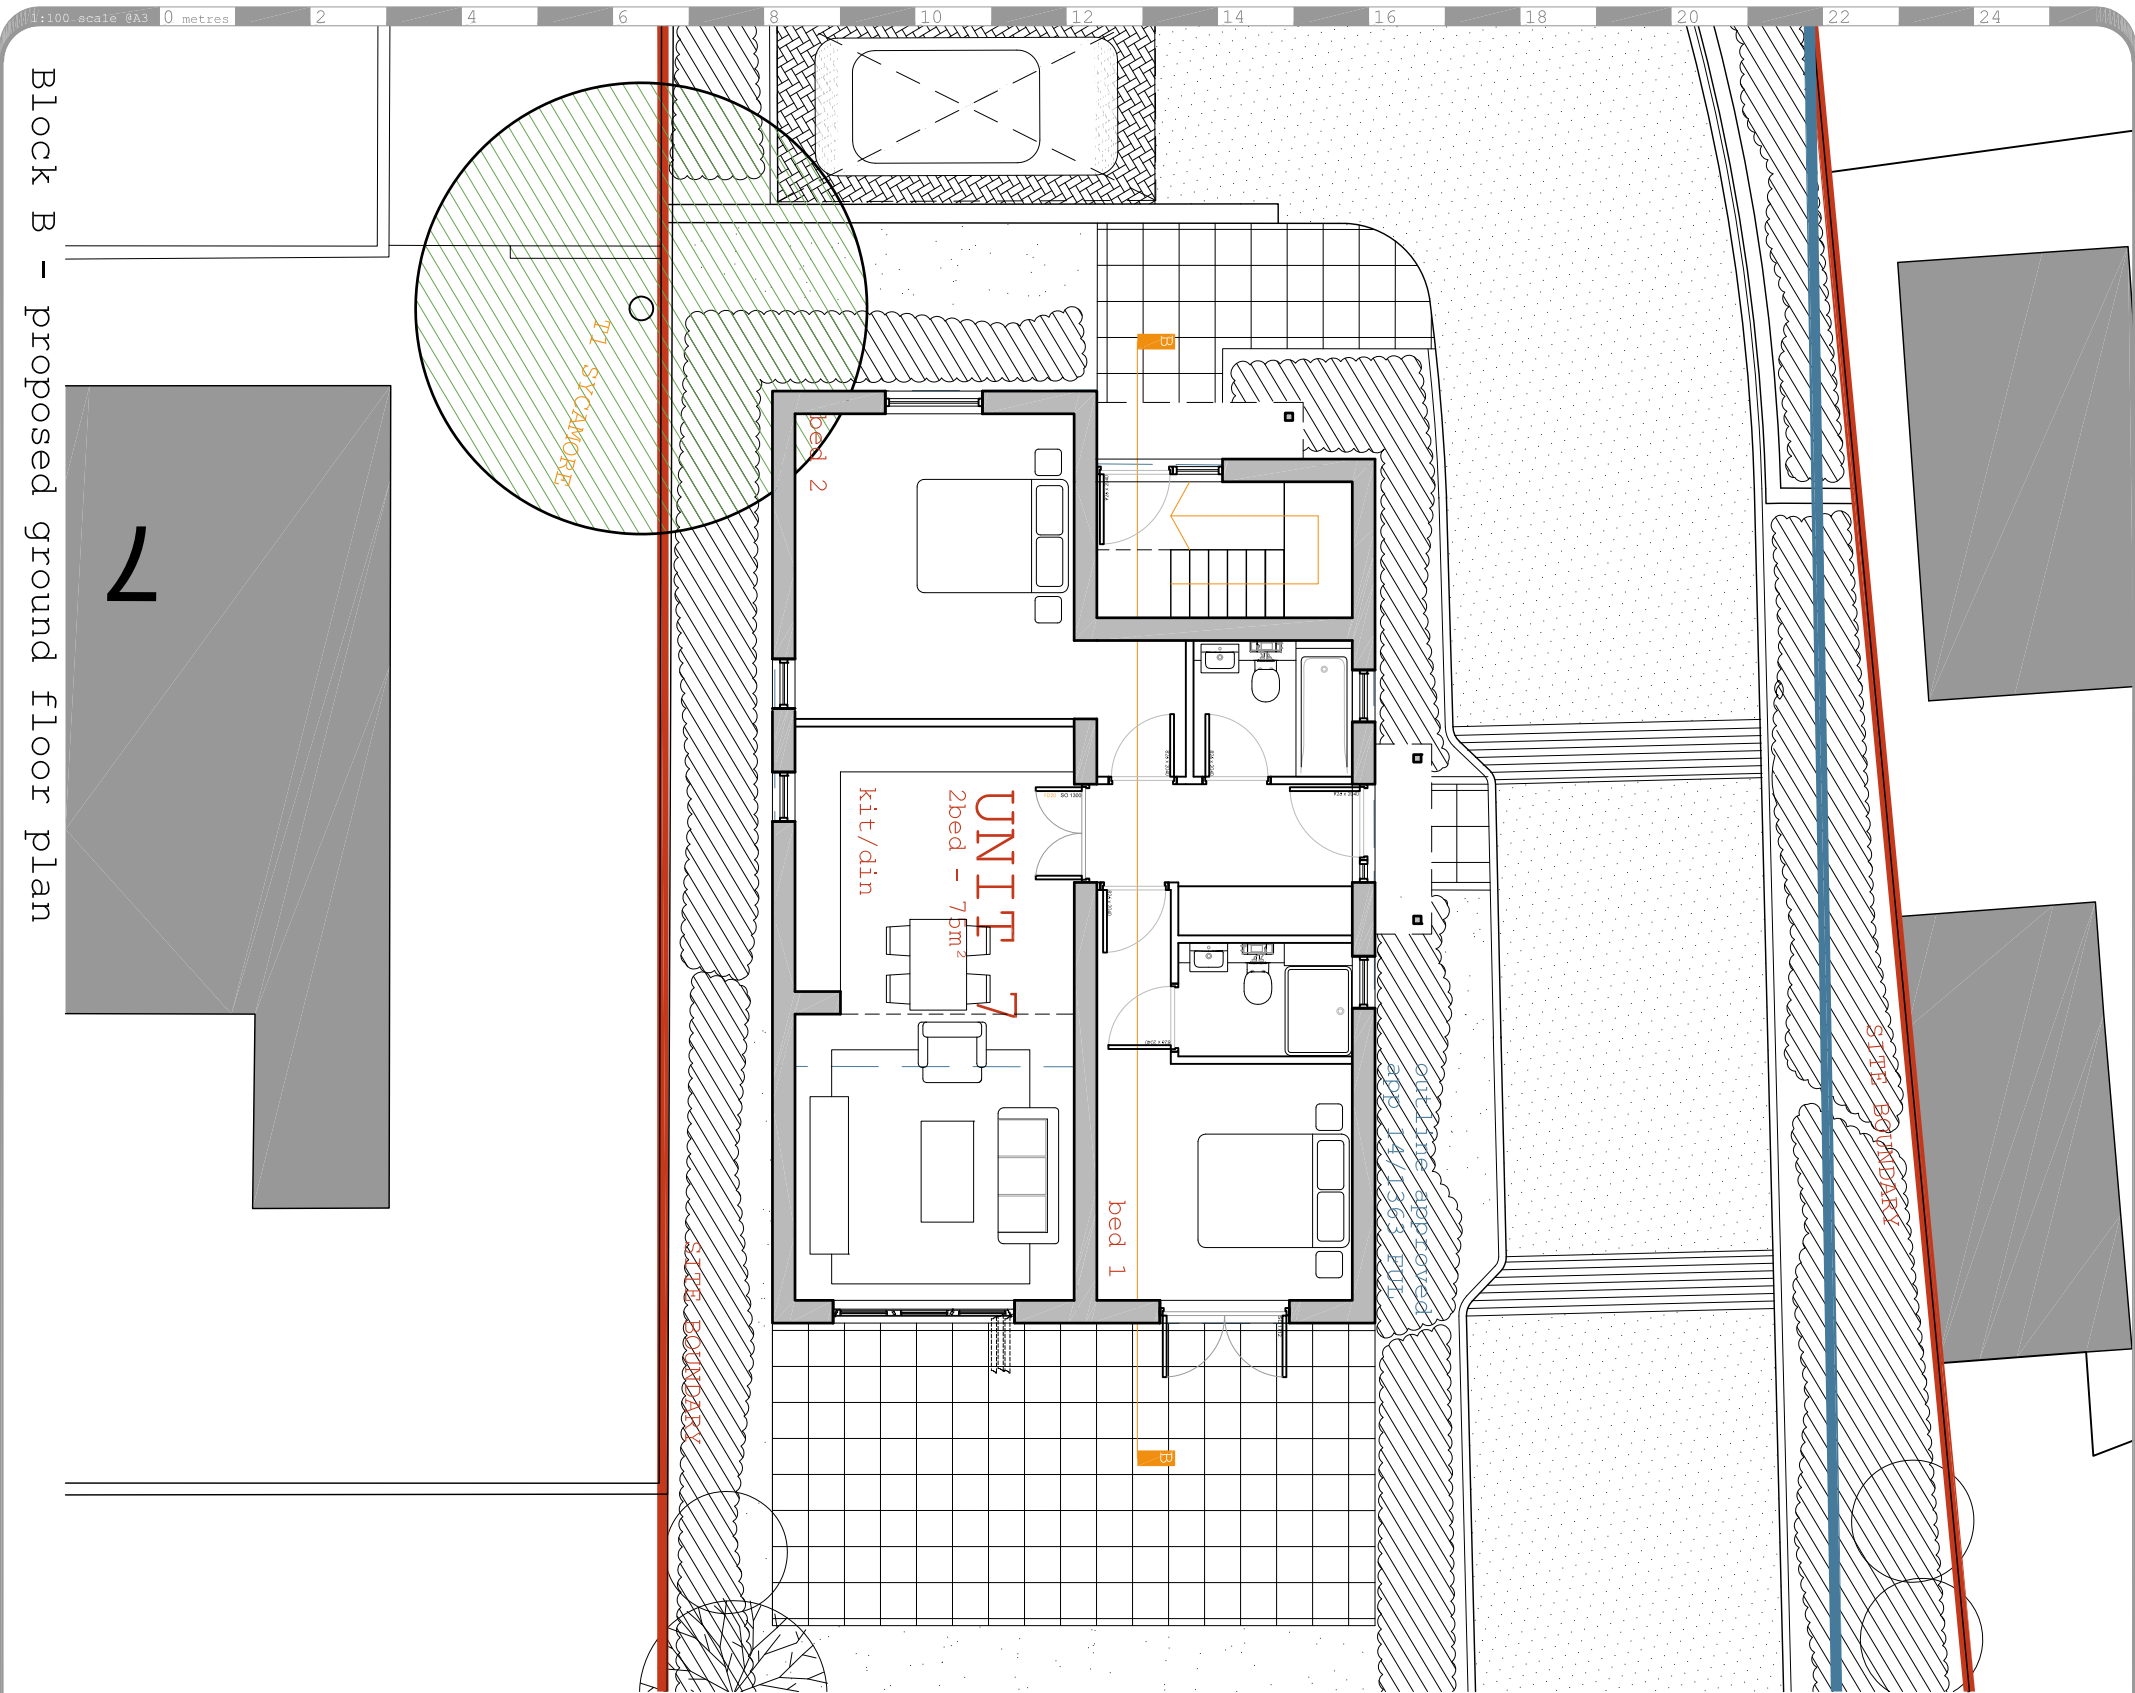

Block B - proposed ground floor plan

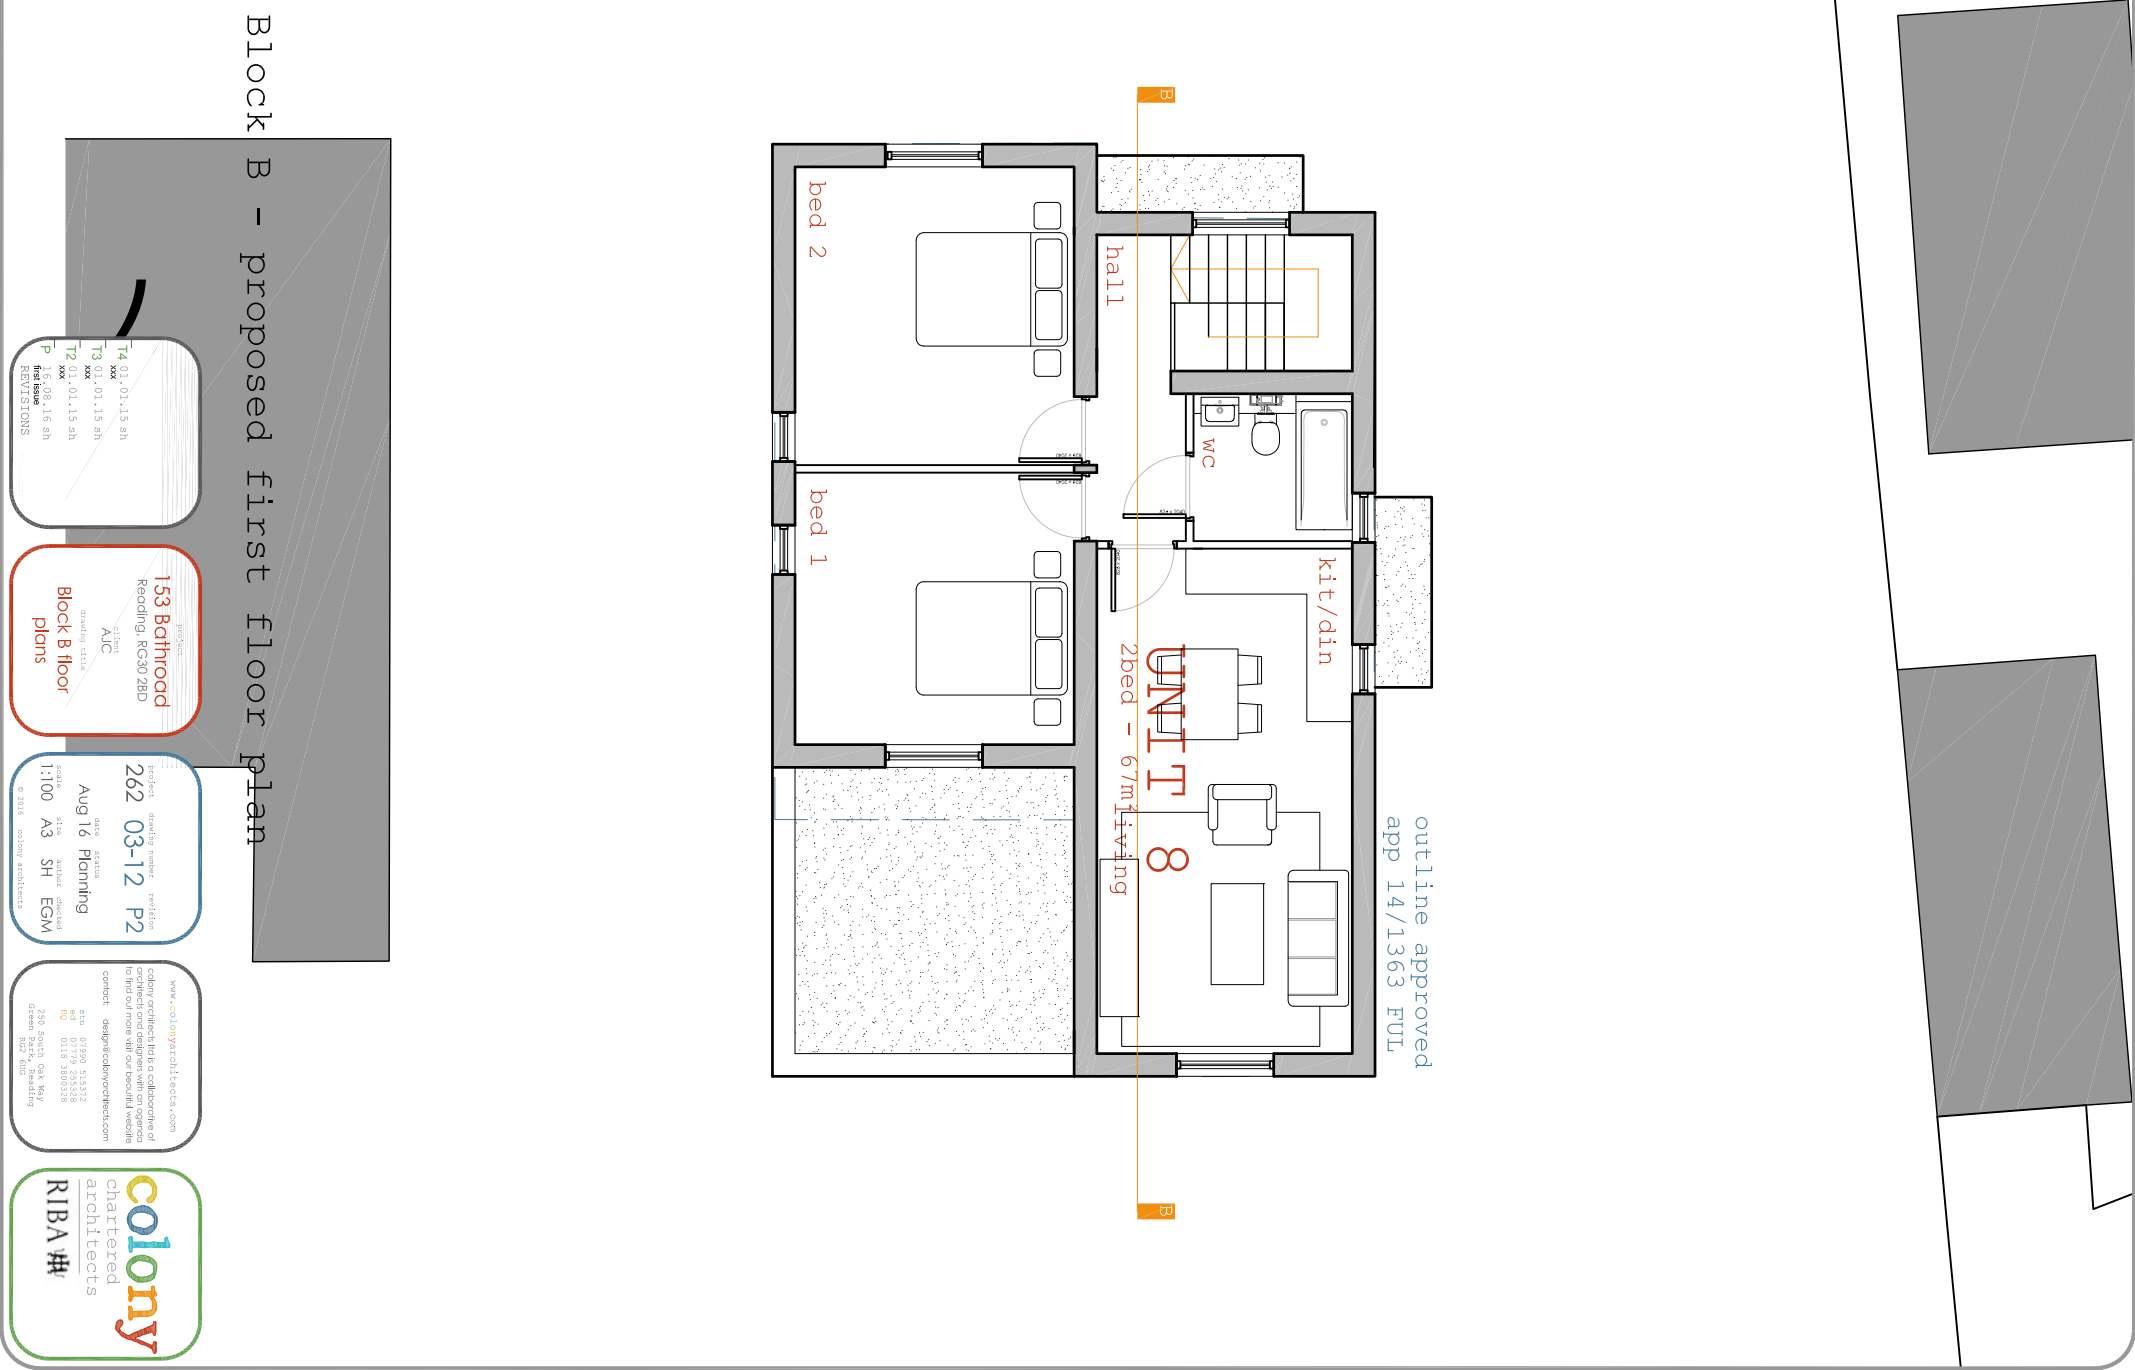

Block B - proposed first floor plan

153 Bathrood
Reading, RG30 2BD
A/C
Block 8 floor
plans

262 03-12 P2
Aug 16 Planning
1:100 A3 SH EGM

colony architects
250 South Oak Way


